
Drawings are the sole property of Interaction, and may not be used, transferred, or disclosed to a third party without the express permission of Interaction. Do not scale from this drawing. Contractor to verify all dimensions, levels, and components on-site. Any discrepancies shall be addressed in writing to Interaction prior to the commencement of the work, otherwise the Contractor shall bear full responsibility for any associated cost. This drawing is to be read in conjunction with all other documentation. Building parameters taken from as built drawings provided. Check survey undertaken only, subject to statutory approval. All dimensions shown are in millimetres unless otherwise shown.

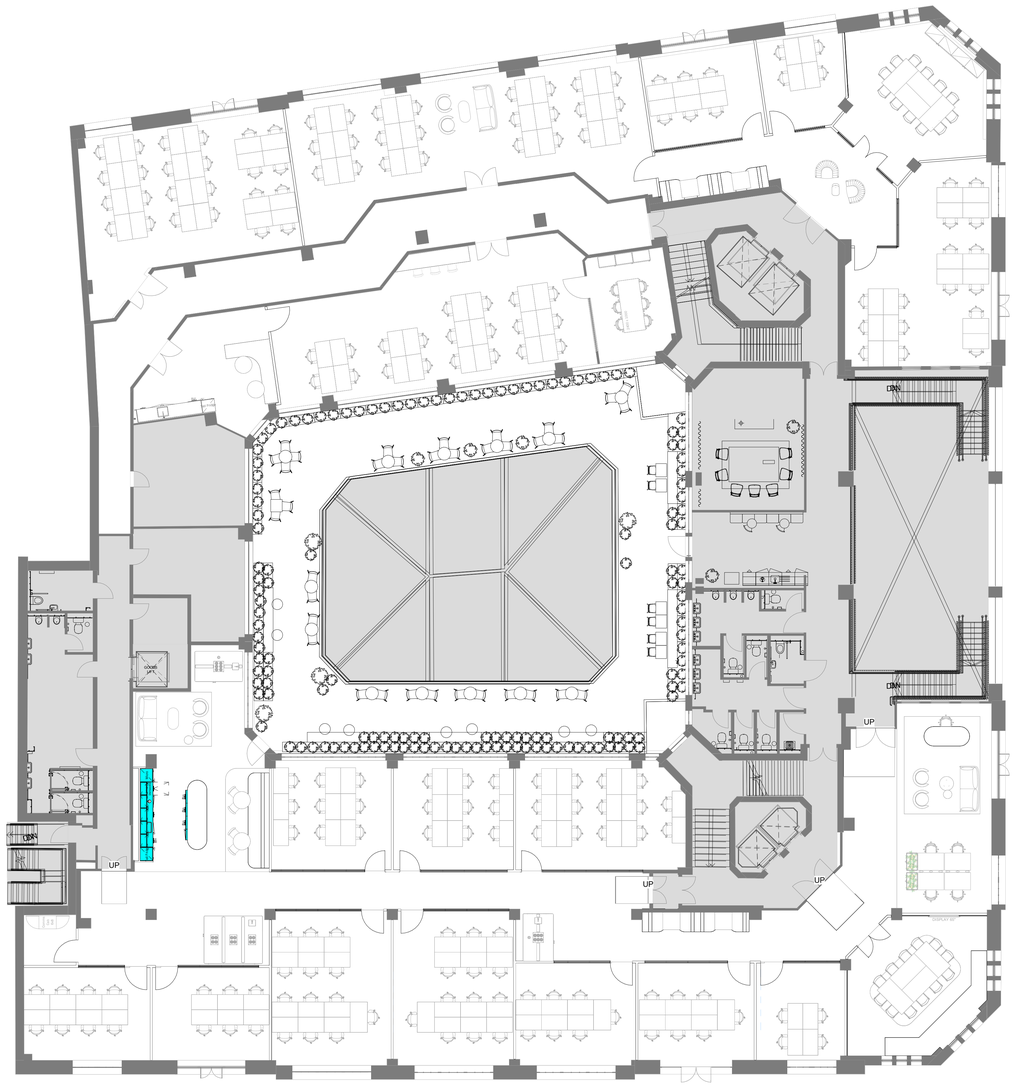

Teapoint Allocation Layout- 01

1 : 100

0 1 2 3 4 5 6 7 8

Metres

N

W E

S

41 - Teapoint Notes

1. Drawing to be printed in colour
2. All dimensions to be confirmed on site before manufacture.
3. All joinery items to be designed for assembly on site where needed.
4. All samples and finishes to be approved by designer before manufacture and construction.
5. All joinery to be designed & constructed with environmental sustainability in mind. All board materials, adhesives, fixing methods & finishes to comply.All item quantities to be taken from elevations.
6. Detail design to be confirmed and coordinated with specialist manufacturer. Manufacturer to supply mock-ups for client approval.
7. Please refer to Power, Data and Drainage drawings to coordinate.
8. Please refer to 30 Series - Wall Finishes for wall finish specifications.
9. All areas not within scope of works to be protected
10. All demolitions are indicative and subject to survey on site
11. Reduce airborne dust by periodically spraying with an appropriate wetting agent
12. Make good to any columns or perimeter/core partitions where Tile removal has caused damage
13. Tiling backerboard to Kitchen Islands to be supplied and installed by Joinery Subcontractor

Symbol Key

Teapoint Items

SOP — Tile set out point

Elevation Mark

1 — Reference Drawing Number

10-100 — Sheet Number

Detail Section Mark

Similar Label

Sim

1 — Reference Detail Number

20-400 — Sheet Number

REV	DESCRIPTION	DATE
P01	LBC Amends	30/01/2026
P03	LBC Issue	11/12/2025

Project: Block-Sunlight House

Address: Little Quay St, Manchester M3 3HP

interaction

The Quarter, 3-4 Edgar Mews, Bath, BA1 2FX
01225 465 600 | info@interaction.uk.com
interaction.uk.com

Drawing Title: Teapoint Allocation- 01

Level 01

File Name: BLK-INT-SH-01-DR-I-41-101

Project Number	Level	Drawing Number
B2473	01	41-101

Drawing Status	Revision
For Information	P01

Drawing Scale @ A0	Drawn by	Checked by	Date
1 : 100	SM	GD	30/01/2026