


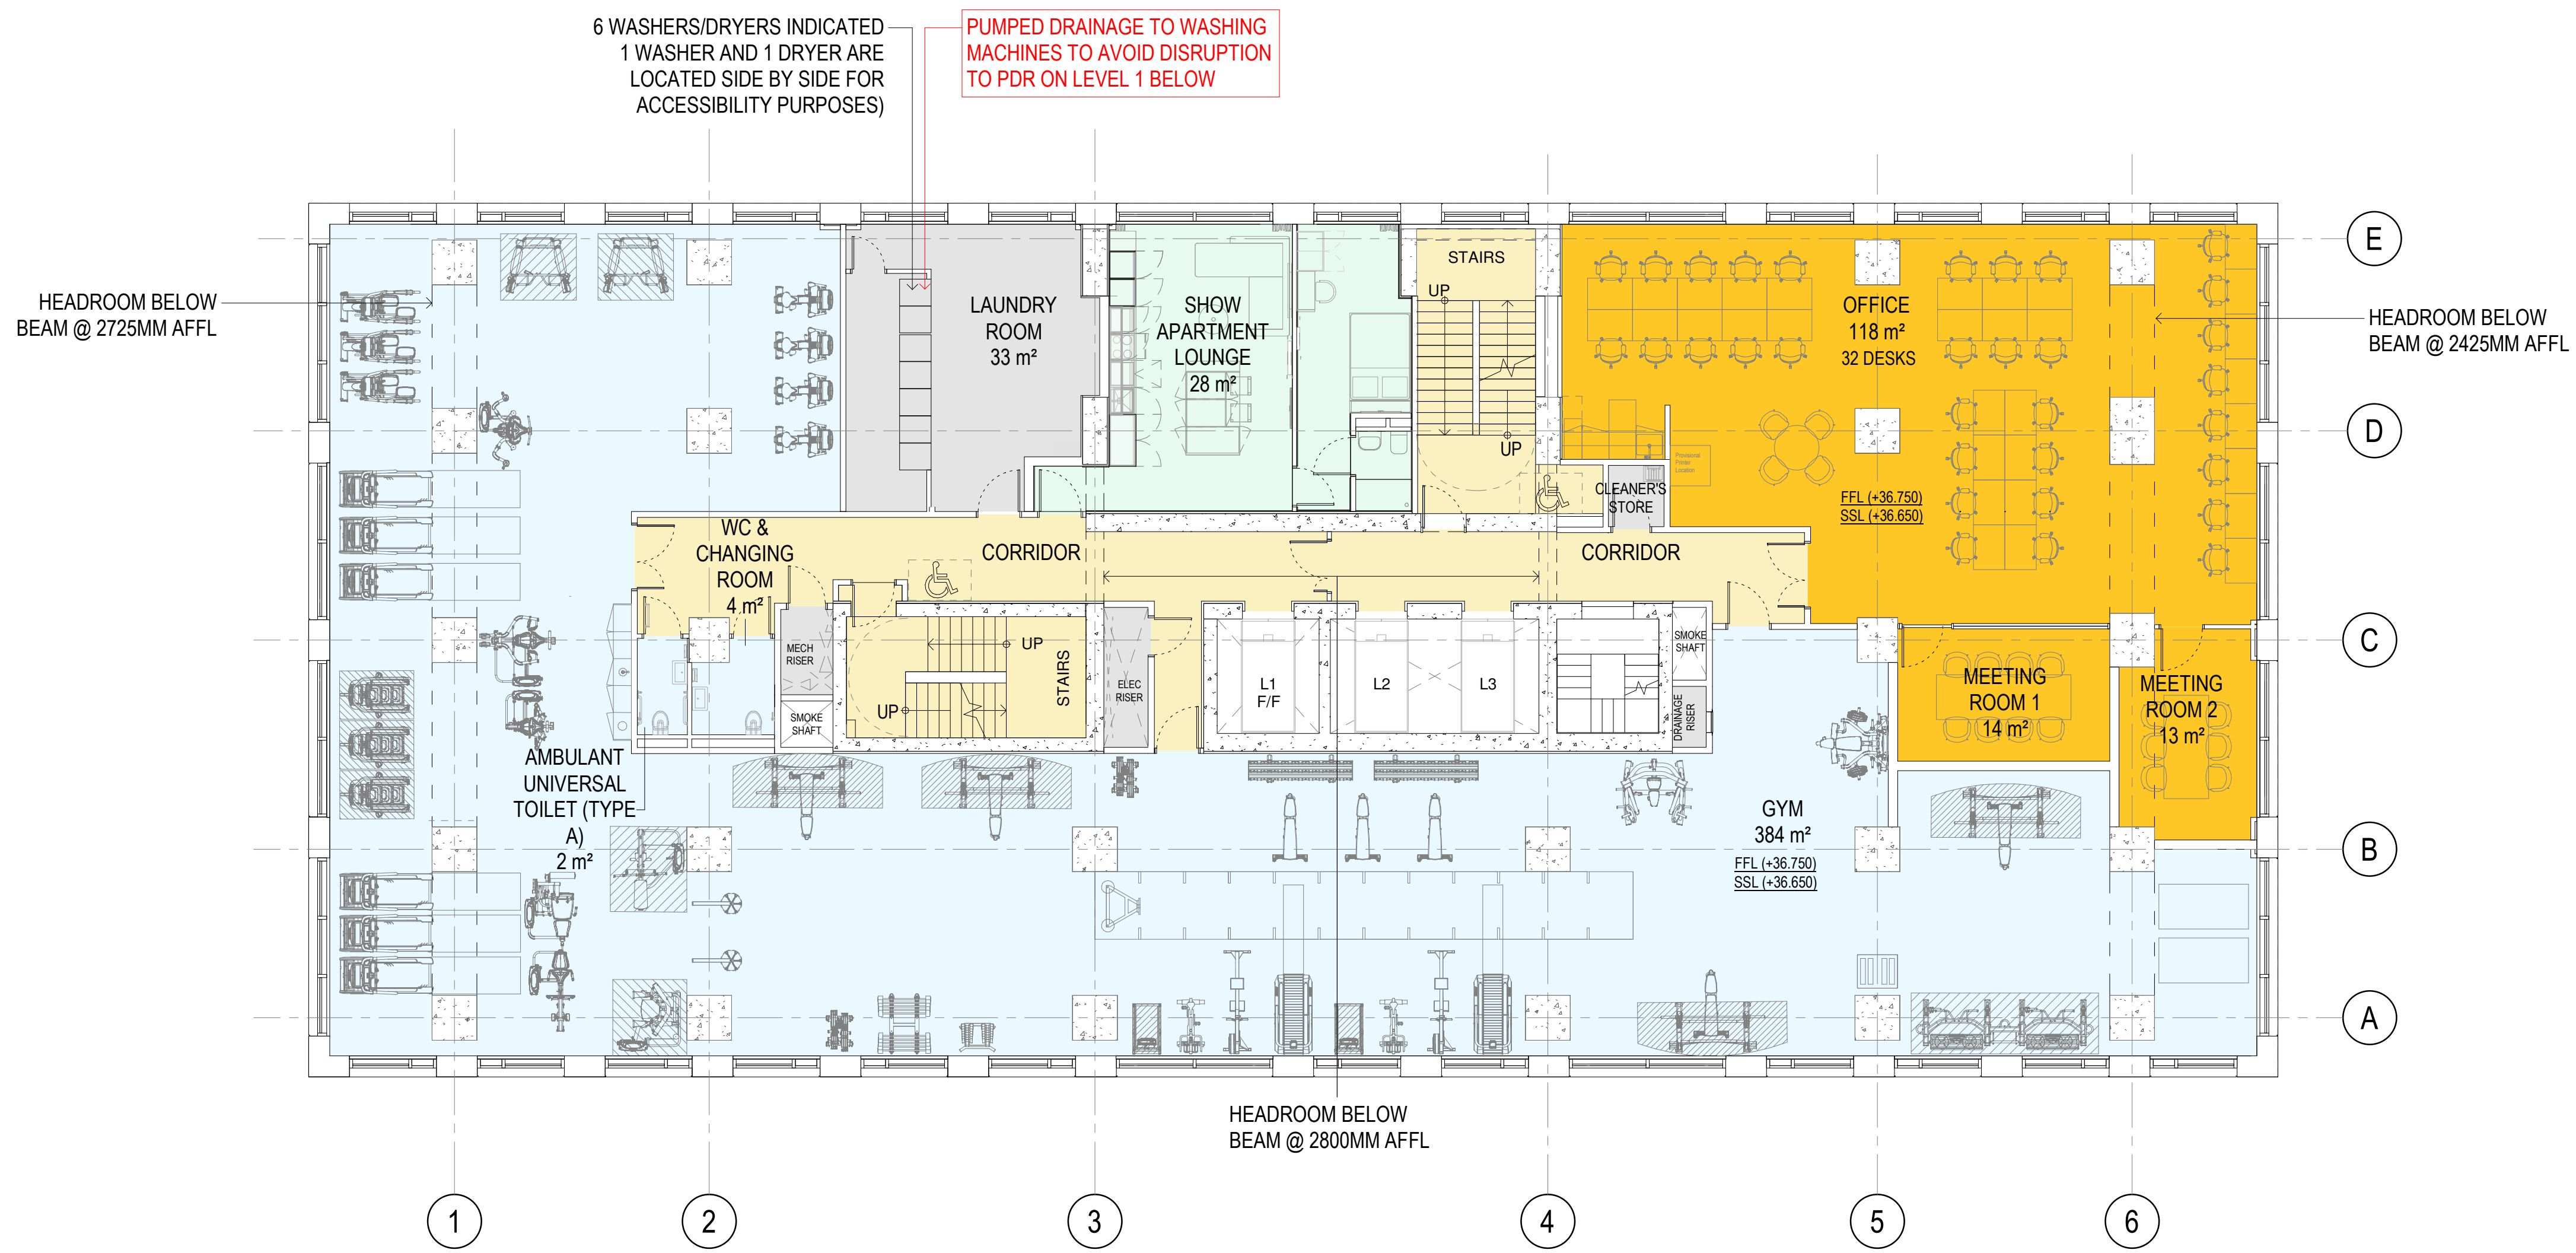

No.	Date	Dwn	Chk	App	Revision or reason for issue
P01.01	2023/11/21	TD	GS	JR	Issued for Planning
P01.02	2026/01/14	TD	GS	JR	For Information - Drawing updated to reflect Interior Design intent received on 07.01.26.

KEY
AMENITY (GYM & WC)
OFFICE
BACK OF HOUSE
CIRCULATION

SHOW APARTMENT
OVERHEAD BEAMS / STRUCTURE - VARIABLE HEADROOM BELOW REFER TO DRAWING 6555-T2-G300- SE-XX-003

PRINT IN COLOUR

General Notes
Do not scale from drawing. Use marked dimensions.
To be read in conjunction with all other Consultant's drawings.
The Architect to be immediately notified of any discrepancies.
Copyright on this drawing retained by the Architect.

Client
VITA

**DENTON
CORKER
MARSHALL**

Architect
Denton Corker Marshall LLP
Mariner House, 32-34 Greville Street, London, EC1N 8TB
Old Exchange, 6 St. Ann's Passage, Manchester, M2 6BE
Telephone +44 (0)20 7833 2020 / +44 (0)161 834 3511
Email mal@dentoncorkermarshall.co.uk

Project Title
T2 VITA LIVING, ST. JOHNS

Scale / North Point
1:100 @ A1 0 1 2 3 5M
1:200 @ A3

Drawing Title
**GA PLAN
LEVEL 02**

Drawing Number
T2-DCM-XX-02-PL-A-200001
Drawing Purpose
STAGE 3

CDE Status
S0
Revision
P01.02