

© COPYRIGHT
The copyright in this drawing is vested in Sheppard Robson and no license or assignment of any kind has been, or is, granted to any third party whether by provision of copies or originals or otherwise unless agreed in writing.

DO NOT SCALE FROM THIS DRAWING
The contractor shall check and verify all dimensions on site and report any discrepancies in writing to Sheppard Robson before proceeding work.

FOR ELECTRONIC DATA ISSUE
Electronic Data / drawings are issued as "read only" and should not be interrogated for measurement. All dimensions and levels should read, only from those values stated in text on the drawing.

NOTES


Materiality Key

- Roller shutter, feature colour
- Quadcore 'Louvre' wall panel system - Type 1
- Louvre panel within curtain walling system
- PPC aluminium curtain wall (glazing)
- Quadcore 'Flat' wall panel System - Type 2
- Double louvre doors to within curtain walling system
- Folded PPC Aluminium Canopy

REVISIONS

REV.	DATE	AMENDMENT
P01	11/03/2026	For Planning
P02	16/03/2026	For Planning

KEYPLAN

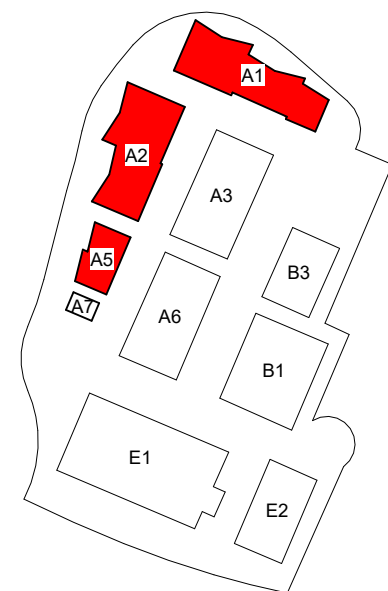

CLIENT

Manchester Airport Group

**SHEPPARD
ROBSON**

77 Parkway Camden Town London N1H 7PU
T: +44 (0)20 7504 1700 E: enquiries@sheppardrobson.com

PROJECT
MIX Manchester Masterplan


SCALE:As Indicated 16/03/2026
DATE:16/03/2026
ORIGINATOR:JD
CHECKED:CP
AUTHORISED:PC

DESCRIPTION
Typical Strip Section - Through Window and Curtain Walling


STAGE

Stage 3

STATUS	PURPOSE FOR ISSUE	SR NO.
S2	Planning	7092
DRAWING NO.	REV.	
7092-SRA-ZZ-ZZ-DR-A-02402	P02	

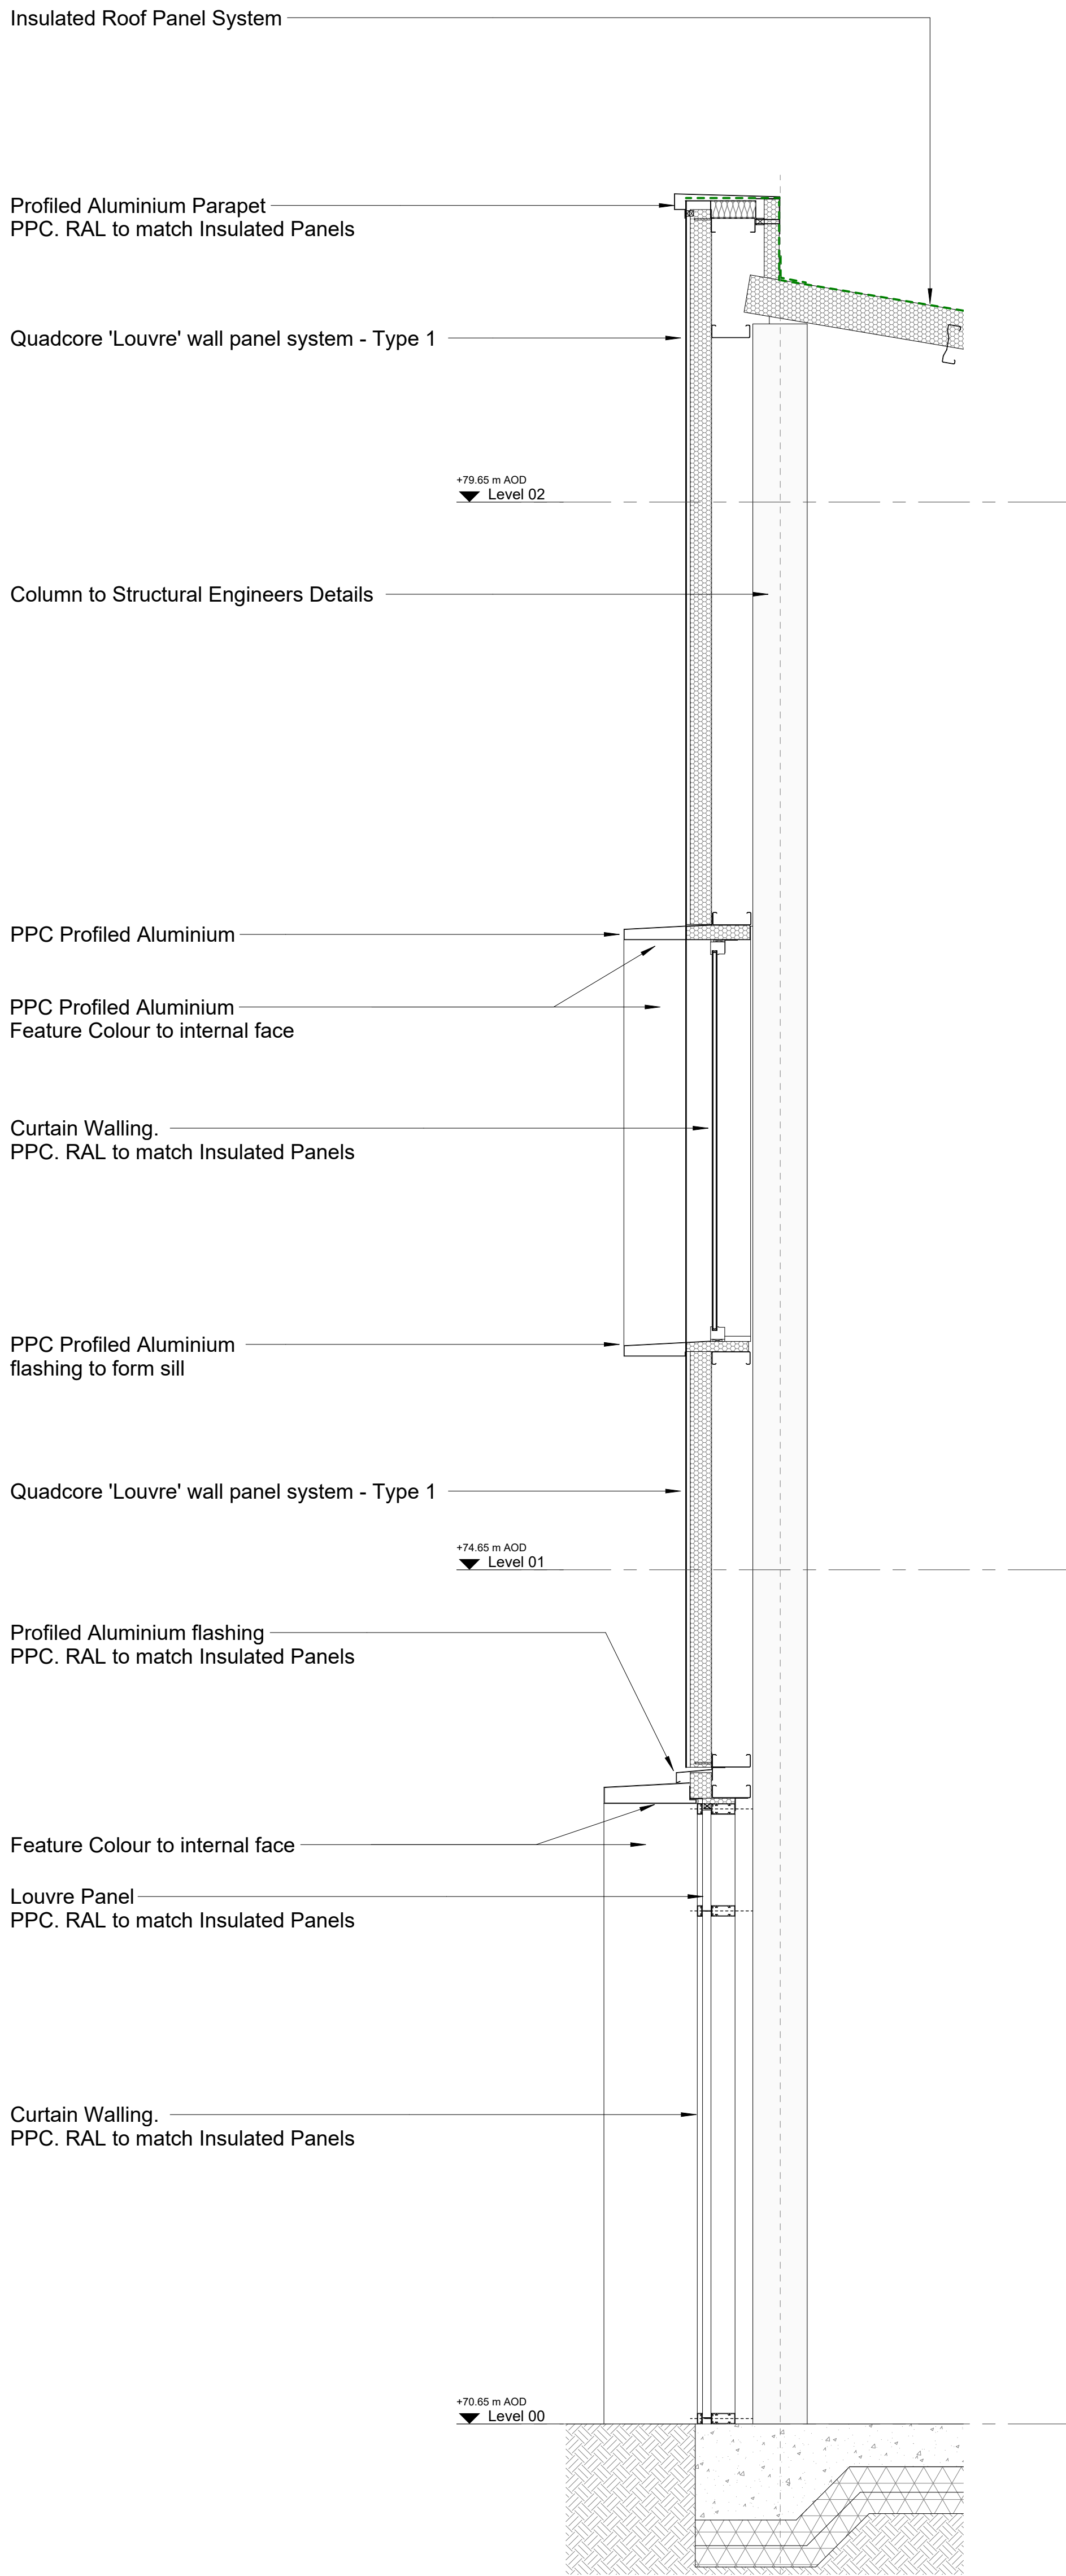

1 Typical Strip Section - Through Window and Curtain Walling
1 : 20

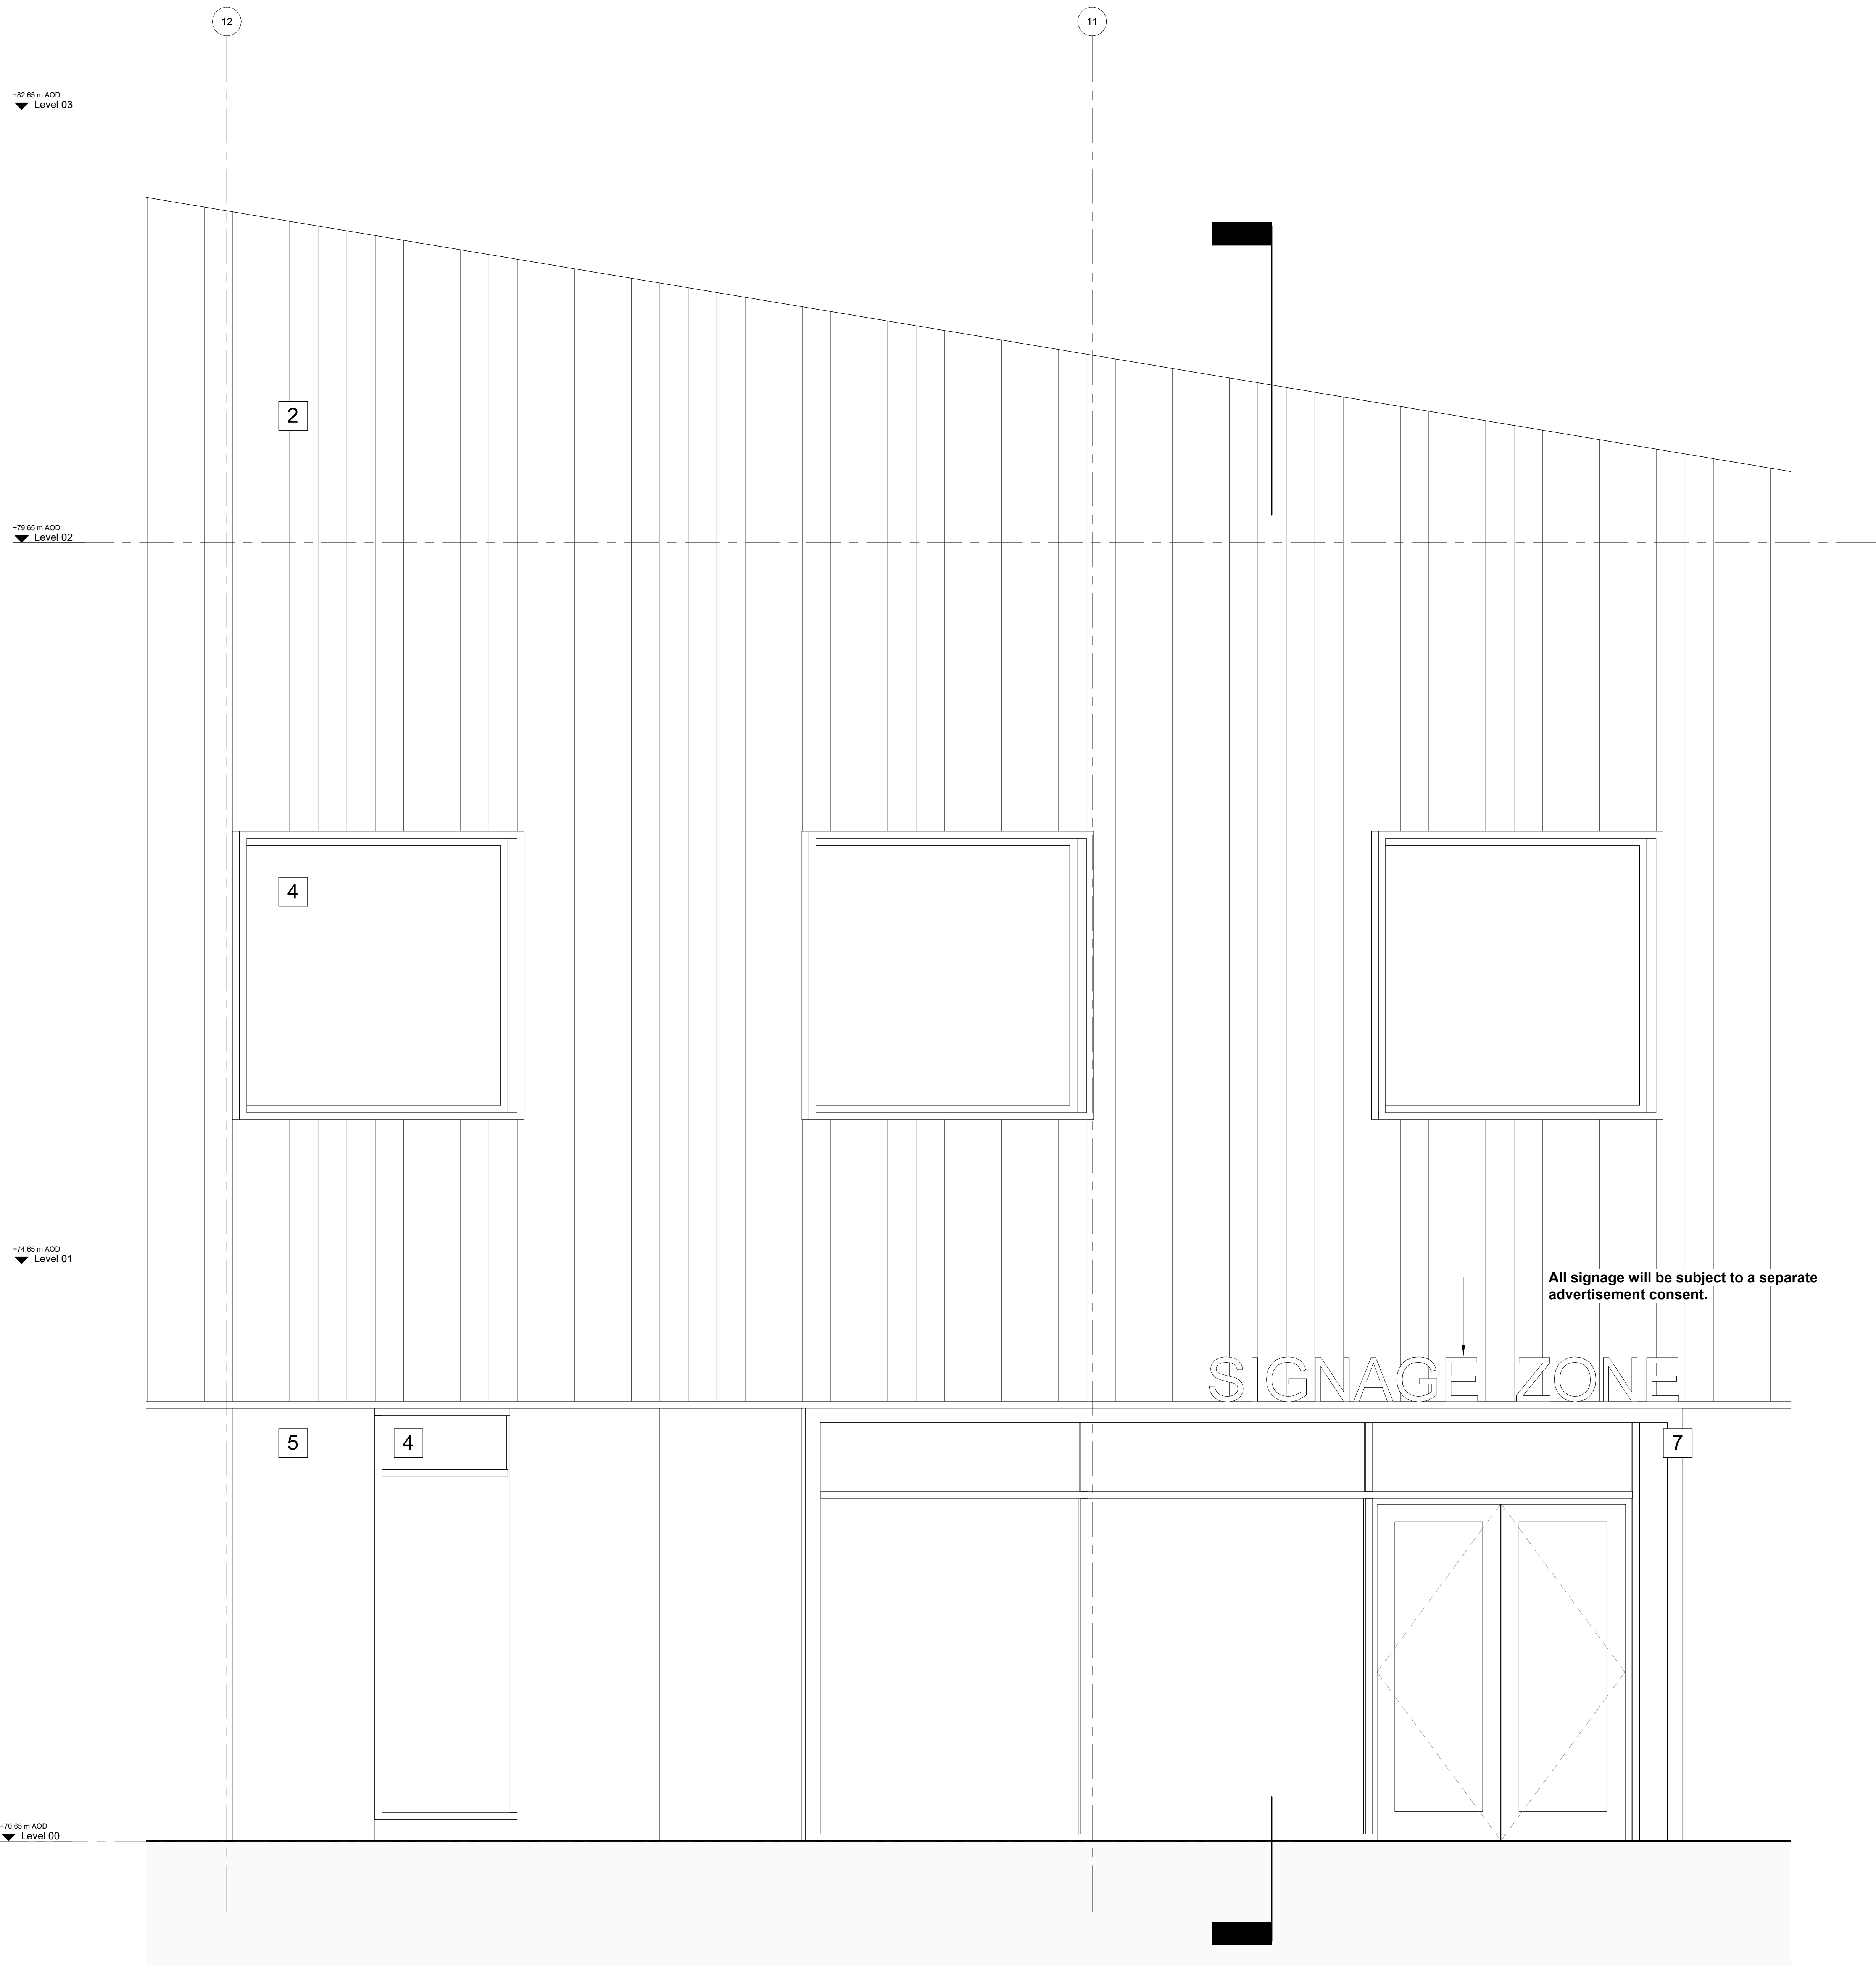

2 Typical Elevation - Through Window and Curtain Walling
1 : 20