


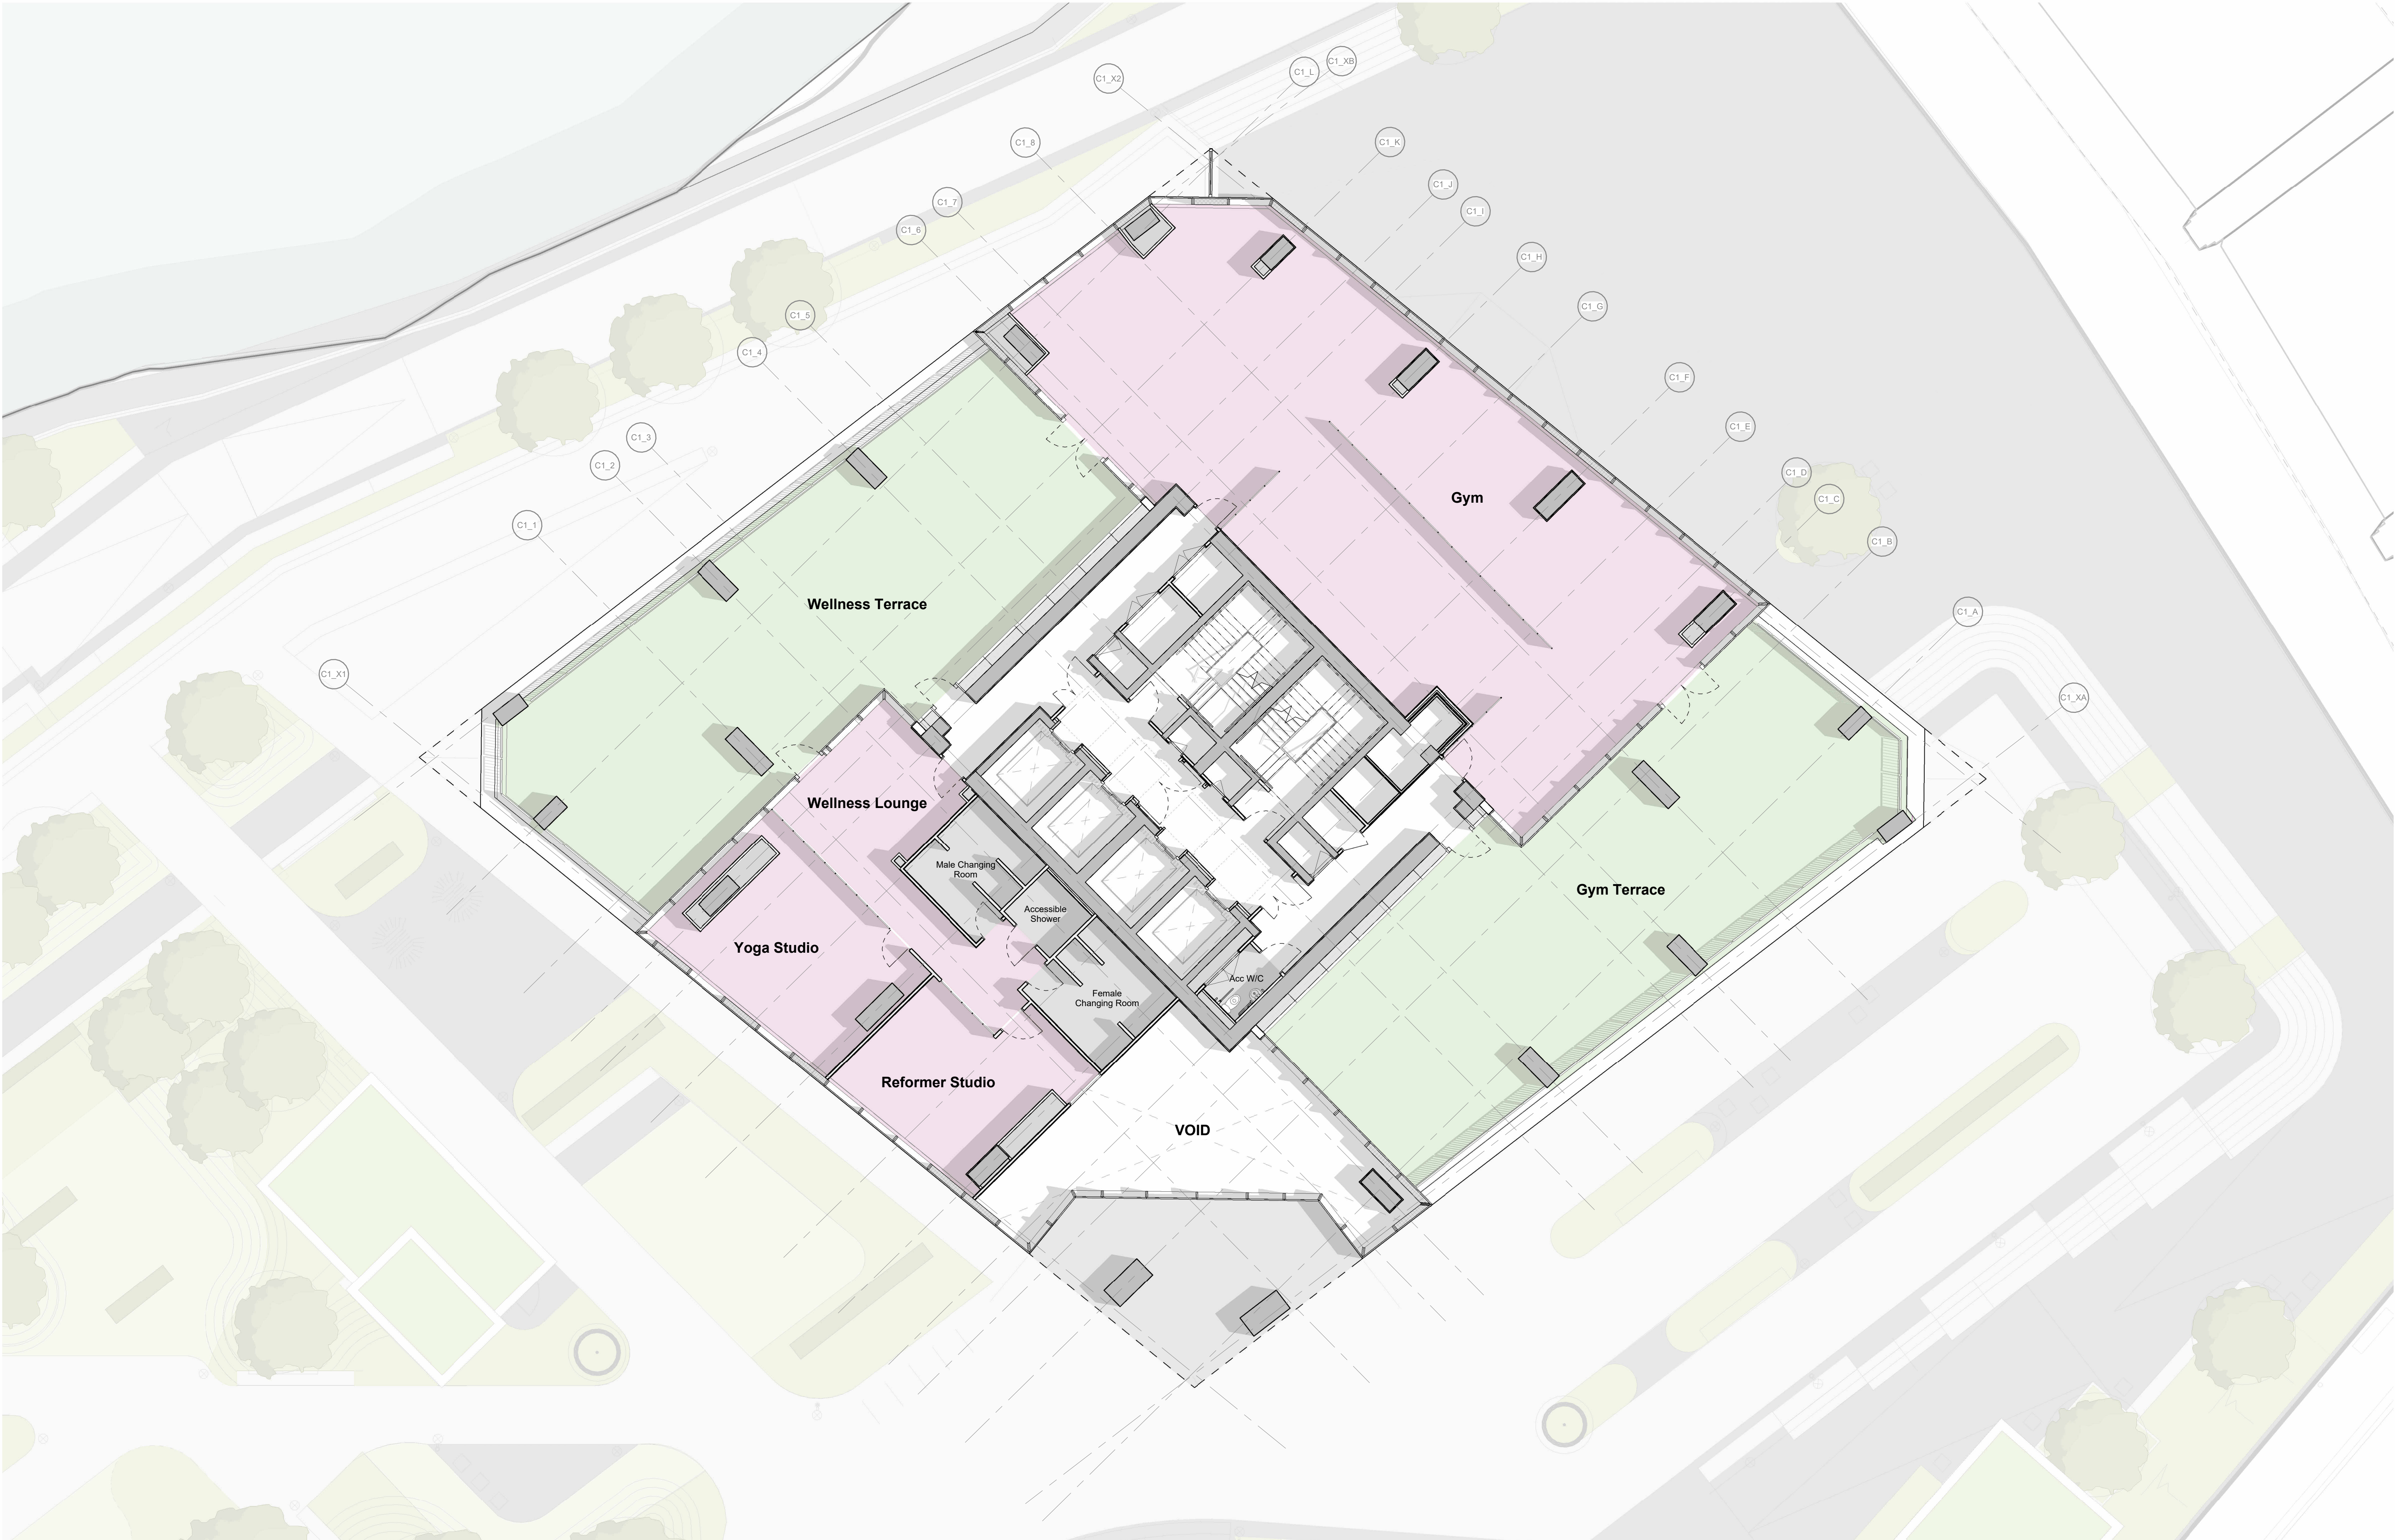

This drawing is copyright
Do not scale off dimensions.

All dimensions to be checked on
site by contractor.

Contractor to report any dimensional
discrepancies, errors or omissions
prior to commencing on site.

	Residential FOH		Refuse
	Commercial		Amenity
	Staff		Terrace
	BOH		

NORTH

Rev	Date	Description
P01	2021-10-29	Planning Issue
P02	2026-01-08	Planning NMA Issue

Project Title
Trinity Islands
Trinity Way
Manchester

Status
Planning Issue

Drawing Title Site C Building 1 General Arrangement Level 01 Plan	
Project No 10364	Scale 1 : 100 @ A1
Revision P02	

simpsonhaugh

Manchester +44 (0)161 835 2345 London +44 (0)20 7549 4000 Birmingham +44 (0)121 233 1874

© SimpsonHaugh Architects 2025