



- ### NOTES
1. All dimensions are in millimetres unless otherwise stated
 2. This drawing is to be read with all other relevant documentation
 3. Do not scale from this drawing, all measurement data should be taken directly from the model

The Work Shop
130 Alexandra Road
000077097539
000077097539

334.5
309.6
298.6
242.3
334.5

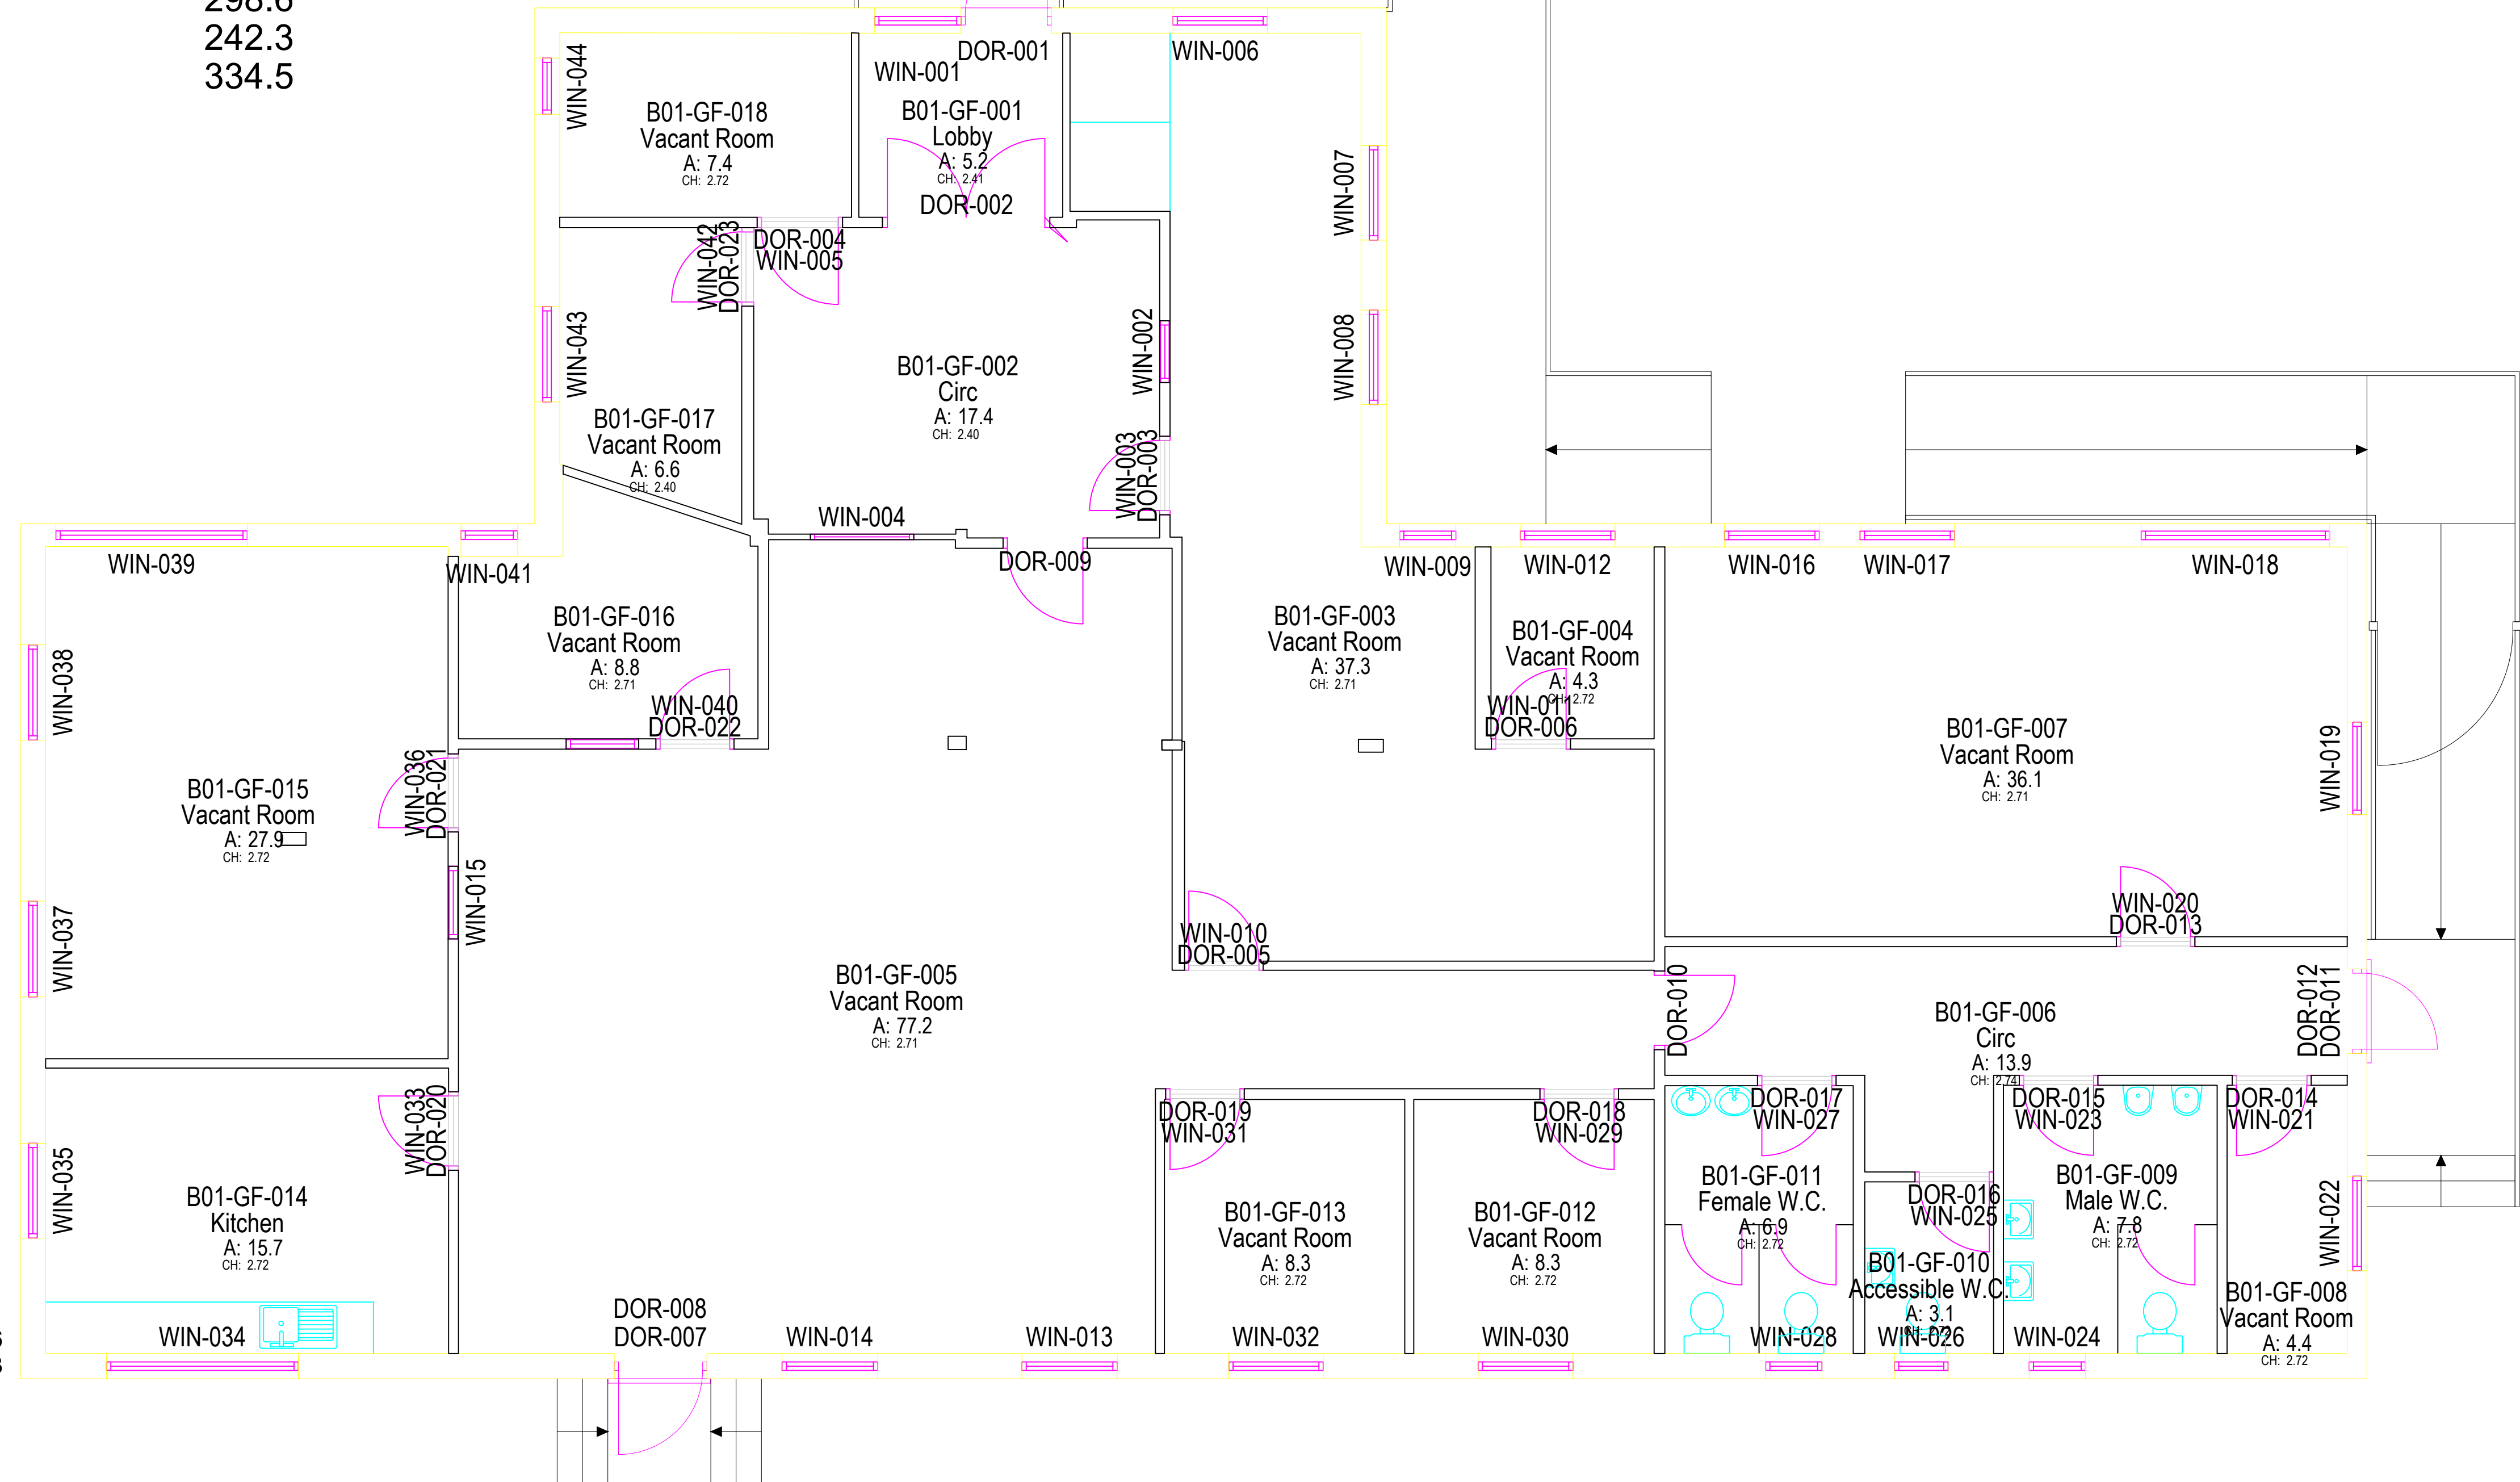

B01-WB-000
B01-GF-000
Main Building
B01
Ground Floor
331.9
296.6

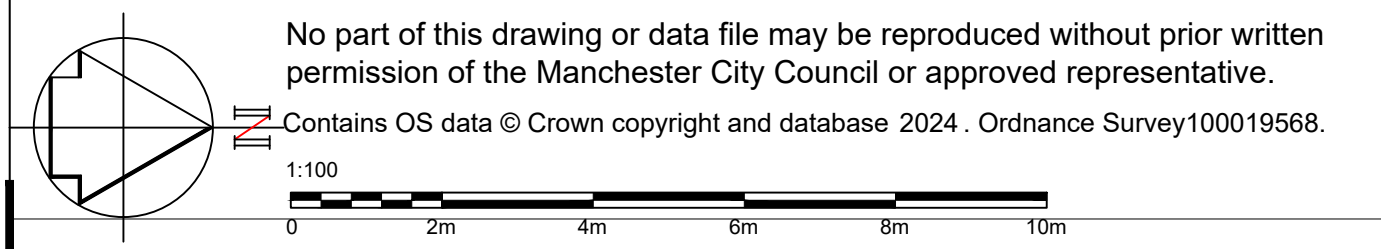

T01-WB-000 T01-GF-001
T01-GF-000 Meter House
Meter House A: 2.0
T01 CH: 1.40



**Capital Programmes
Division**

DRAWING STATUS INFORMATION

PROPERTY TITLE
Alexandra Park Housing Office
130, Alexandra Road, Manchester
M16 7WD

UPRN	DFE NO.
000077097539	-

PROJECT TITLE	Alexandra Park Housing Office Remodel into Homelessness Accommodation
---------------	--

DRAWING TITLE
EXISTING LAYOUT

JOB NO. DXH46149	DATE 13/02/2026	REV
SCALE NTS	AUTHOR T.SIDDIQUI	CHECKED BY APPROVED BY

DRAWING NO.
APH-MCC-ZZ-ZZ-DR-A-0003