



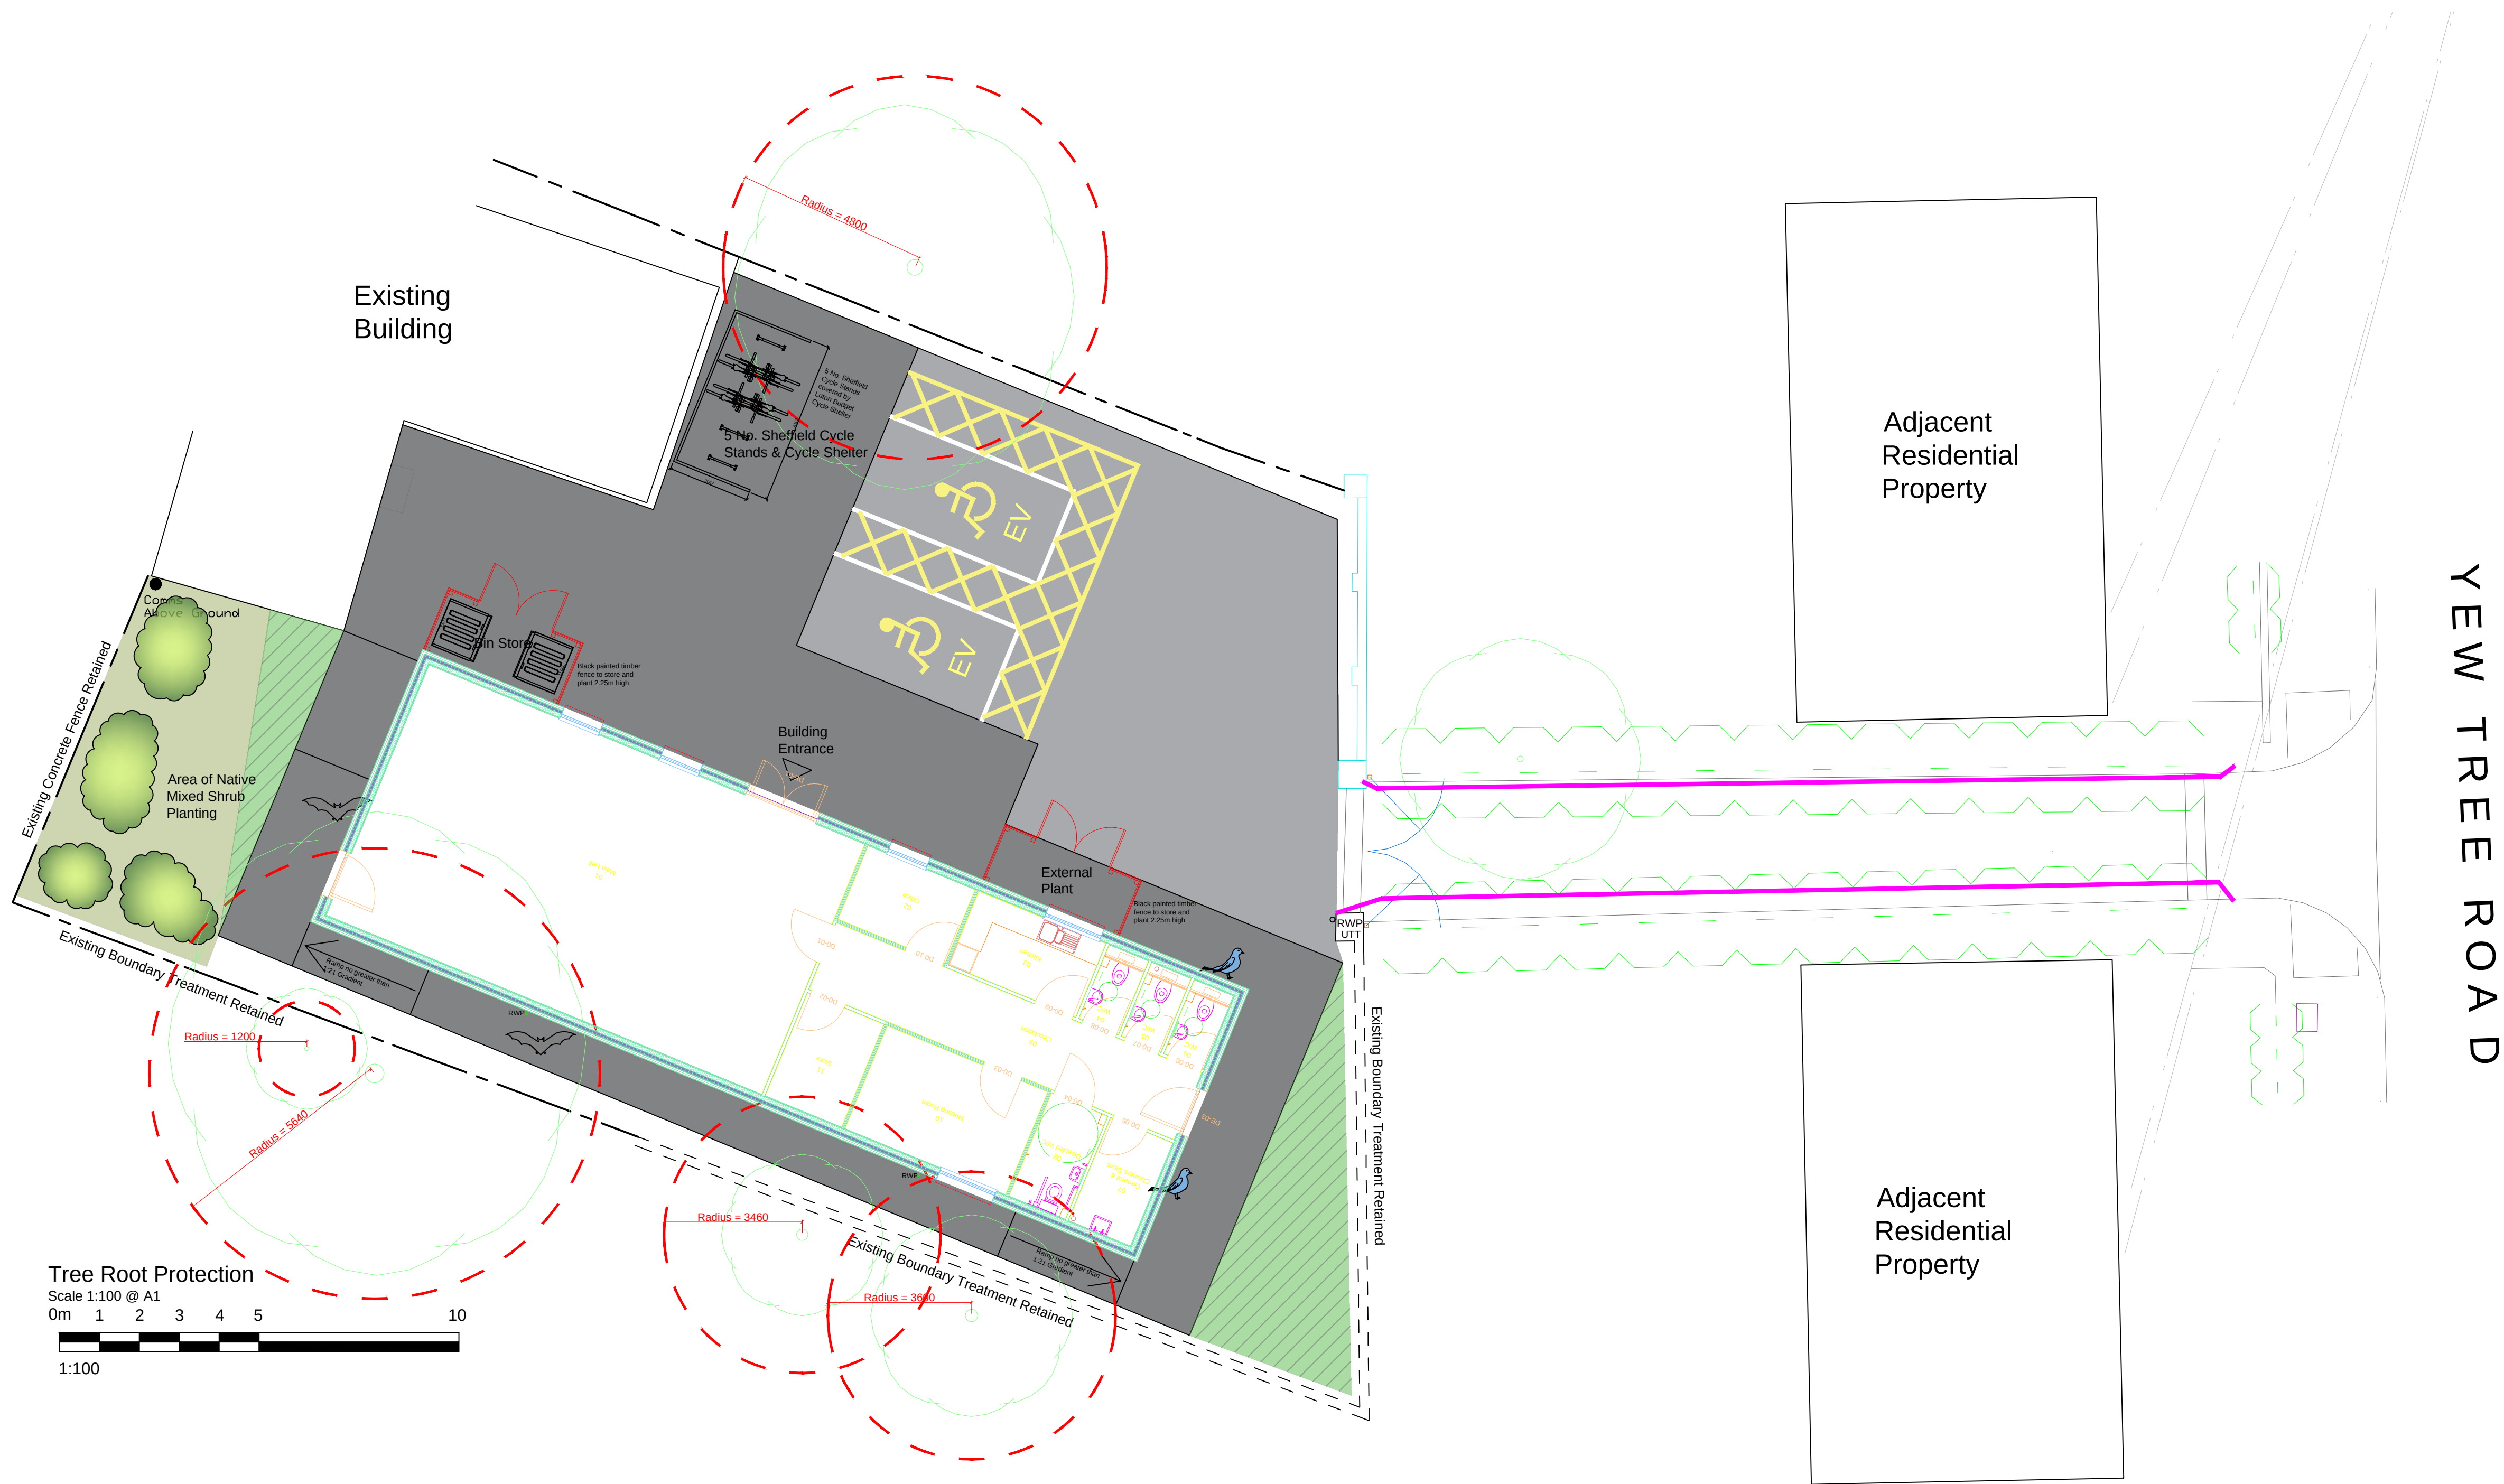

Tree Protection Barriers Detail - BS5837:2012

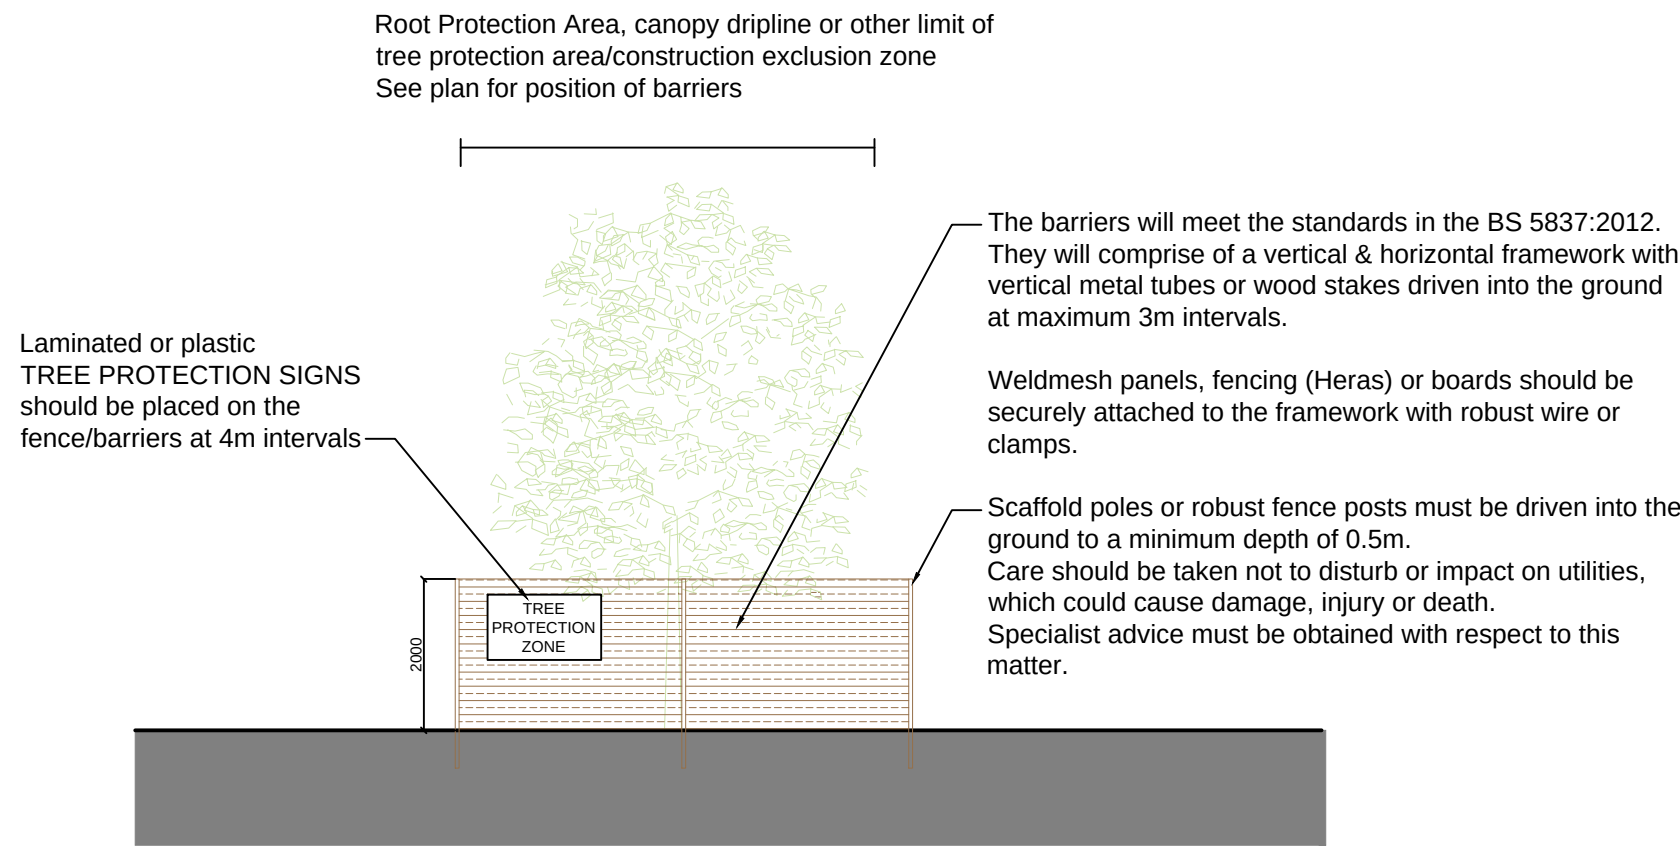

Tree Root Protection Key

- Protective Fencing in line with BS 5837:2012
- Root Protection Area (RPA)
- Area to be protected with Ground Pressure Boards
- No Dig Construction Area

Important Note:
Drawing to be read in conjunction with Ascerta Arboricultural Impact Assessment Reference: P.2065.24 First Issued October 2024 and Preliminary Recommendations of Table in Appendix 1 to be implemented.

UNLESS STATED OTHERWISE, THE DESIGNS SHOWN ARE SUBJECT TO DETAIL SITE SURVEY AND INVESTIGATIONS AND/OR APPROVAL OF THE RELEVANT VARIOUS LOCAL AUTHORITY OFFICERS, STATUTORY UNDERTAKERS, FIRE OFFICERS AND ENGINEERS. THEY ARE PROJECT AND SITE SPECIFIC.


THIS DRAWING SHOULD NOT BE SCALED FROM.

ALL DIMENSIONS SHOULD BE CHECKED ON SITE.

ANY DRAWING ERRORS OR DISCREPANCIES SHOULD BE REPORTED TO VAUGHAN ARCHITECTURE LTD

THIS DRAWING IS THE COPYRIGHT OF VAUGHAN ARCHITECTURE LTD

DRAWING STATUS			
DRAWN BY: JW			
SCALE: 1:100 @ A1			
DATE: October 2025			
P01 First Issue for Client Comments	01/10/25	JW	SC
P02 External Wall build up amended	06/01/26	JW	SC
C01 First Construction Issue	29/01/26	JW	SC

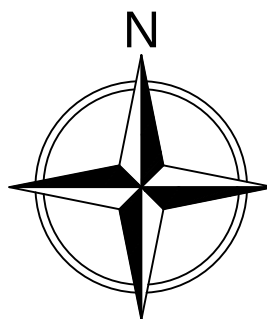

Shows Latest Revision as Scheduled

PREMIER
MODULAR



Leicester Office:
Vaughan Architecture Ltd
Rutland House
23-25 Friar Lane
Leicester
LE1 5QQ
Tel: 0116 326 8905

Latest Projects

CLIENT	Youth Investment Fund
PROJECT TITLE	OM/OP Depot - 360a Yew Tree Road, Manchester, M20 3GF
DRAWING TITLE	Proposed Tree Root Protection
PROJECT NO.	VAD.25.21
DRAWING NO.	40692-PML-XX-DR-A-000024
REVISION	C01
STATUS	S5

Vaughan Architecture Ltd
No. 2
Infirmary Street
Leeds, West Yorkshire
LS1 2JP
Tel: 0113 493 1055

VAUGHAN
ARCHITECTURE

www.vaughanarchitecture.co.uk