
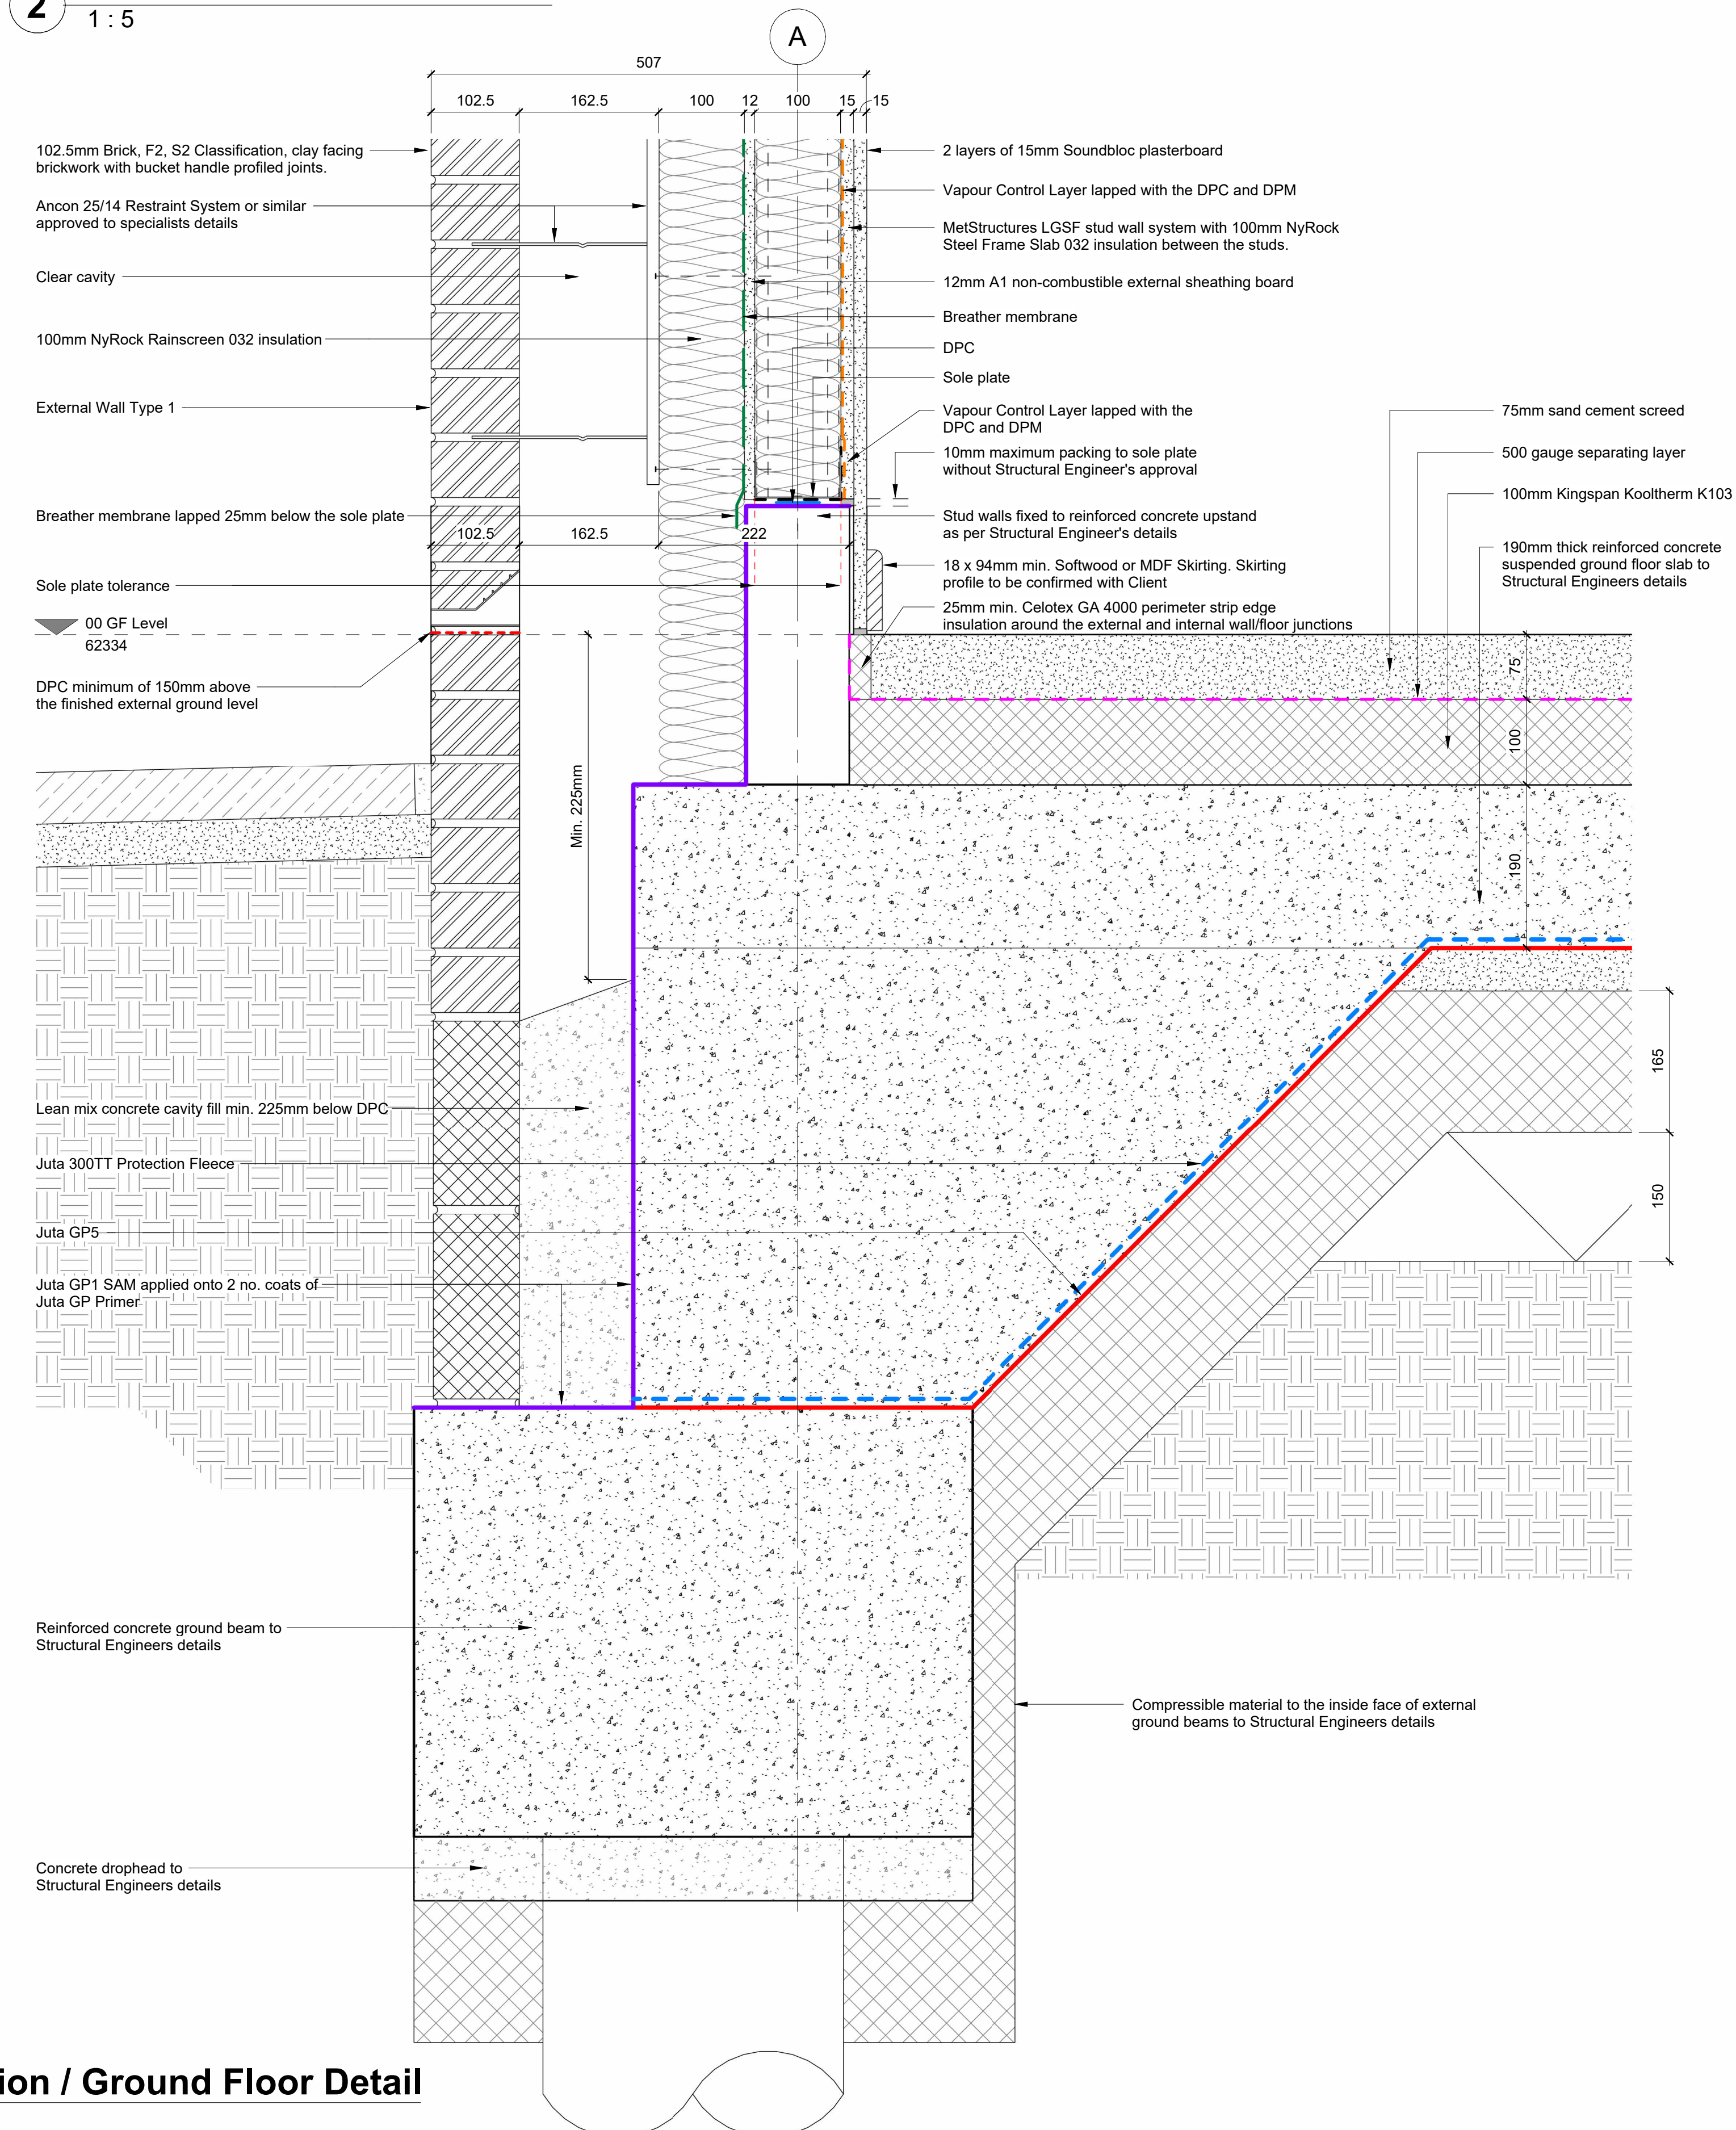


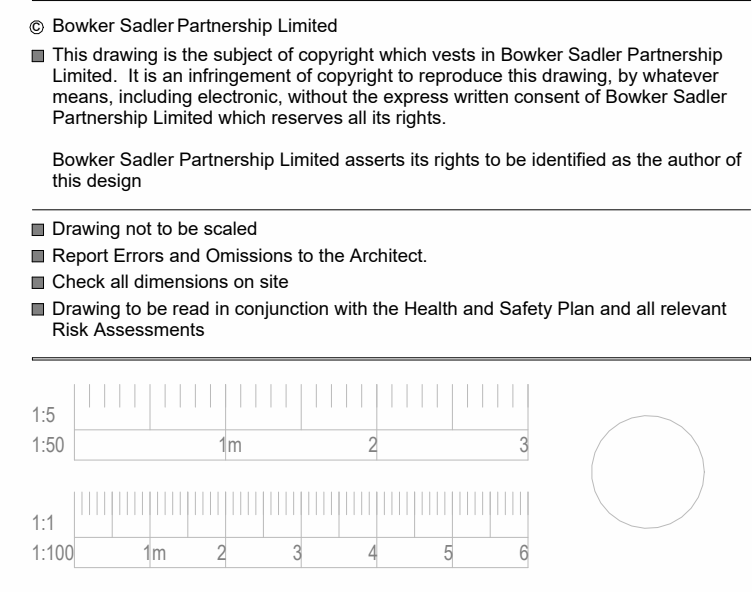

|      |          |     |   |       |
|------|----------|-----|---|-------|
| C01  | 17/11/25 | ADS | Ground floor insulation revised to 100mm thick and detail updated in line with Structural Engineers details. Issued for Construction | KLM   |
| P02  | 07/10/25 | ADS | MF ceiling details added to Detail 2                                                                                                 | KLM   |
| P01  | 17/09/25 | ADS | First Issue   | KLM   |
| Rev. | Date     | Dm. |   | Chkd. |

|                |                    |              |                |                  |            |        |          |
|----------------|--------------------|--------------|----------------|------------------|------------|--------|----------|
| Scale<br>1 : 5 | Sheet Size<br>@ A1 | Drawn<br>ADS | Checked<br>KLM | Date<br>05/09/25 |            |        |          |
| Project No.    | Originator         | Zone         | Level          | Form             | Discipline | Number | Revision |
| 22-049         | - BSA              | - XX         | - XX           | D                | A          | 6500   | C01      |

Status

---

# Construction

---

Hatherlow House, Hatherlow, Romiley, Stockport, SK6 3DY  
0161 406 7333 [office@bowker-sadler.co.uk](mailto:office@bowker-sadler.co.uk) [www.bowker-sadler.co.uk](http://www.bowker-sadler.co.uk)