


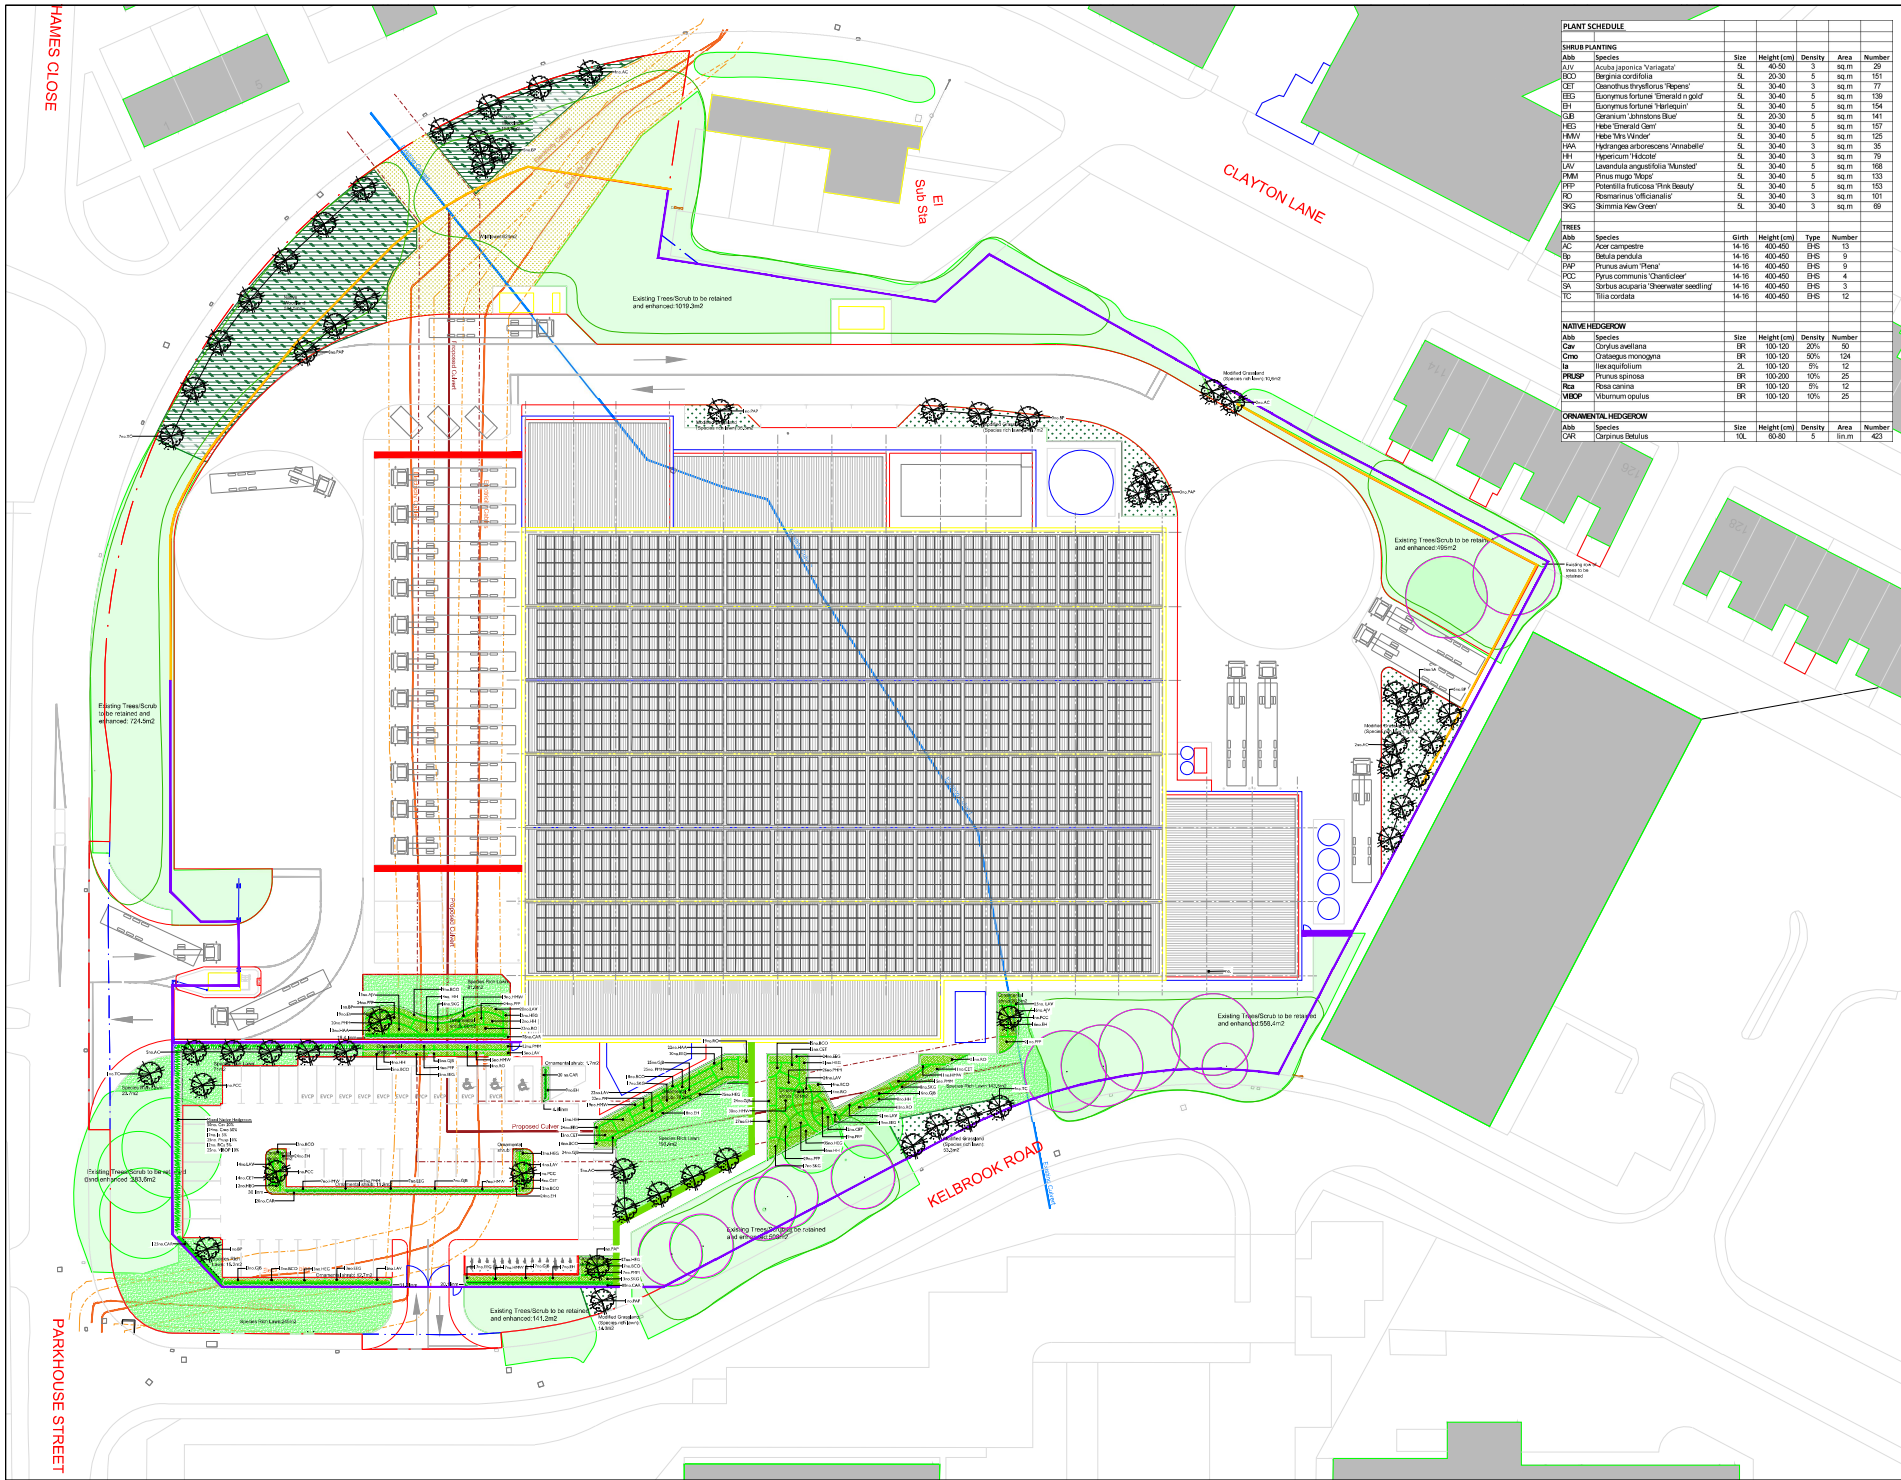

PLANT SCHEDULE						
SHRUB PLANTING						
Abb	Species	Size	Height (cm)	Density	Area	Number
TREES						
Abb	Species	Girth	Height (cm)	Type	Number	
AC	Acer campestre	14-16	400-450	B/S	13	
PCS	Pyrus communis 'Chanticleer'	14-16	400-450	B/S	4	
SR	Sorbus aucuparia 'Overwater seedling'	14-16	400-450	B/S	3	
TC	Tilia cordata	14-16	400-450	B/S	12	
NATIVE HEDGEROW						
Abb	Species	Size	Height (cm)	Density	Number	
Cmo	Crataegus monogyna	BR	100-120	50%	124	
IS	Ilex aquifolium	SL	100-120	5%	12	
PRUSP	Prunus spinosa	BR	100-200	10%	25	
Rsa	Rosa canina	BR	100-120	1%	12	
VEOP	Viburnum opulus	BR	100-120	10%	25	
ORNAMENTAL HEDGEROW						
Abb	Species	Size	Height (cm)	Density	Area	Number

LEGEND

- Existing Trees and Scrub to be Retained
Please refer back to arboricultural report.
Trees to be retained in line with BS5812:2012
Areas to be maintained in line with the HMPD.
- Proposed Trees
Trees to consist of 10-12m girth Salicoid
Standard with 2m clear stem. To comprise of a mix of native and ornamental species. Total 30.
- Proposed Native Buffer Planting
To be planted in 80-100cm BR strips at 1 plant per sq.m. To consist of at least 5 native shrub species and provide opportunities for nesting and foraging.
- Proposed Ornamental Planting
Shrubs and herbaceous plants to be planted in 30-40cm BR strips at 3 plants per sq.m. To provide seasonal interest.
- Proposed Mixed Native Hedgerow
To be planted in 80-100cm BR strips at 5 plants per sq.m. To consist of at least 3 native shrub species and provide opportunities for nesting and foraging.
- Proposed Single Species Native Hedge
SL hedging planted at 4 per lin.m. Planted to 1.5m high.
- Species Rich Lawn
To be species rich lawn WEG20 by Germinol or equal approved.
- Proposed Flowering Meadow
To be EPO Standard General Purpose Meadow
Measure available from Emergence Seeds or equal approved. Sown at a rate of 4g per sq.m.
- Modified Grassland (Species Rich Lawn)
To be species rich lawn WEG20 by Germinol or equal approved.
- Existing Electric Cables
Which a 3m easement for access on either side.
- Existing Culvert
To be redirected to accommodate the proposed building.
- Proposed rerouted Culvert
Which a 6m easement for access on either side.
- Site Boundary
- Acoustic Fencing
- Pablin Fencing

dep
dep LANDSCAPE ARCHITECTURE LTD
2 COMMERCIAL STREET
MANCHESTER, M15 4AQ
T: 0161 211 9818
E: info@dep.co.uk
W: www.dep.co.uk

Client
Dooleys Construction Consultants
Project
Sheldons Bakery Site, Openshaw
Drawn by
Landscape Plan
Planning
1:250@A0
Job number
5781
Drawing number
02
Date
May 25
Revision
C
Copyright DEP Landscape Architecture Ltd