

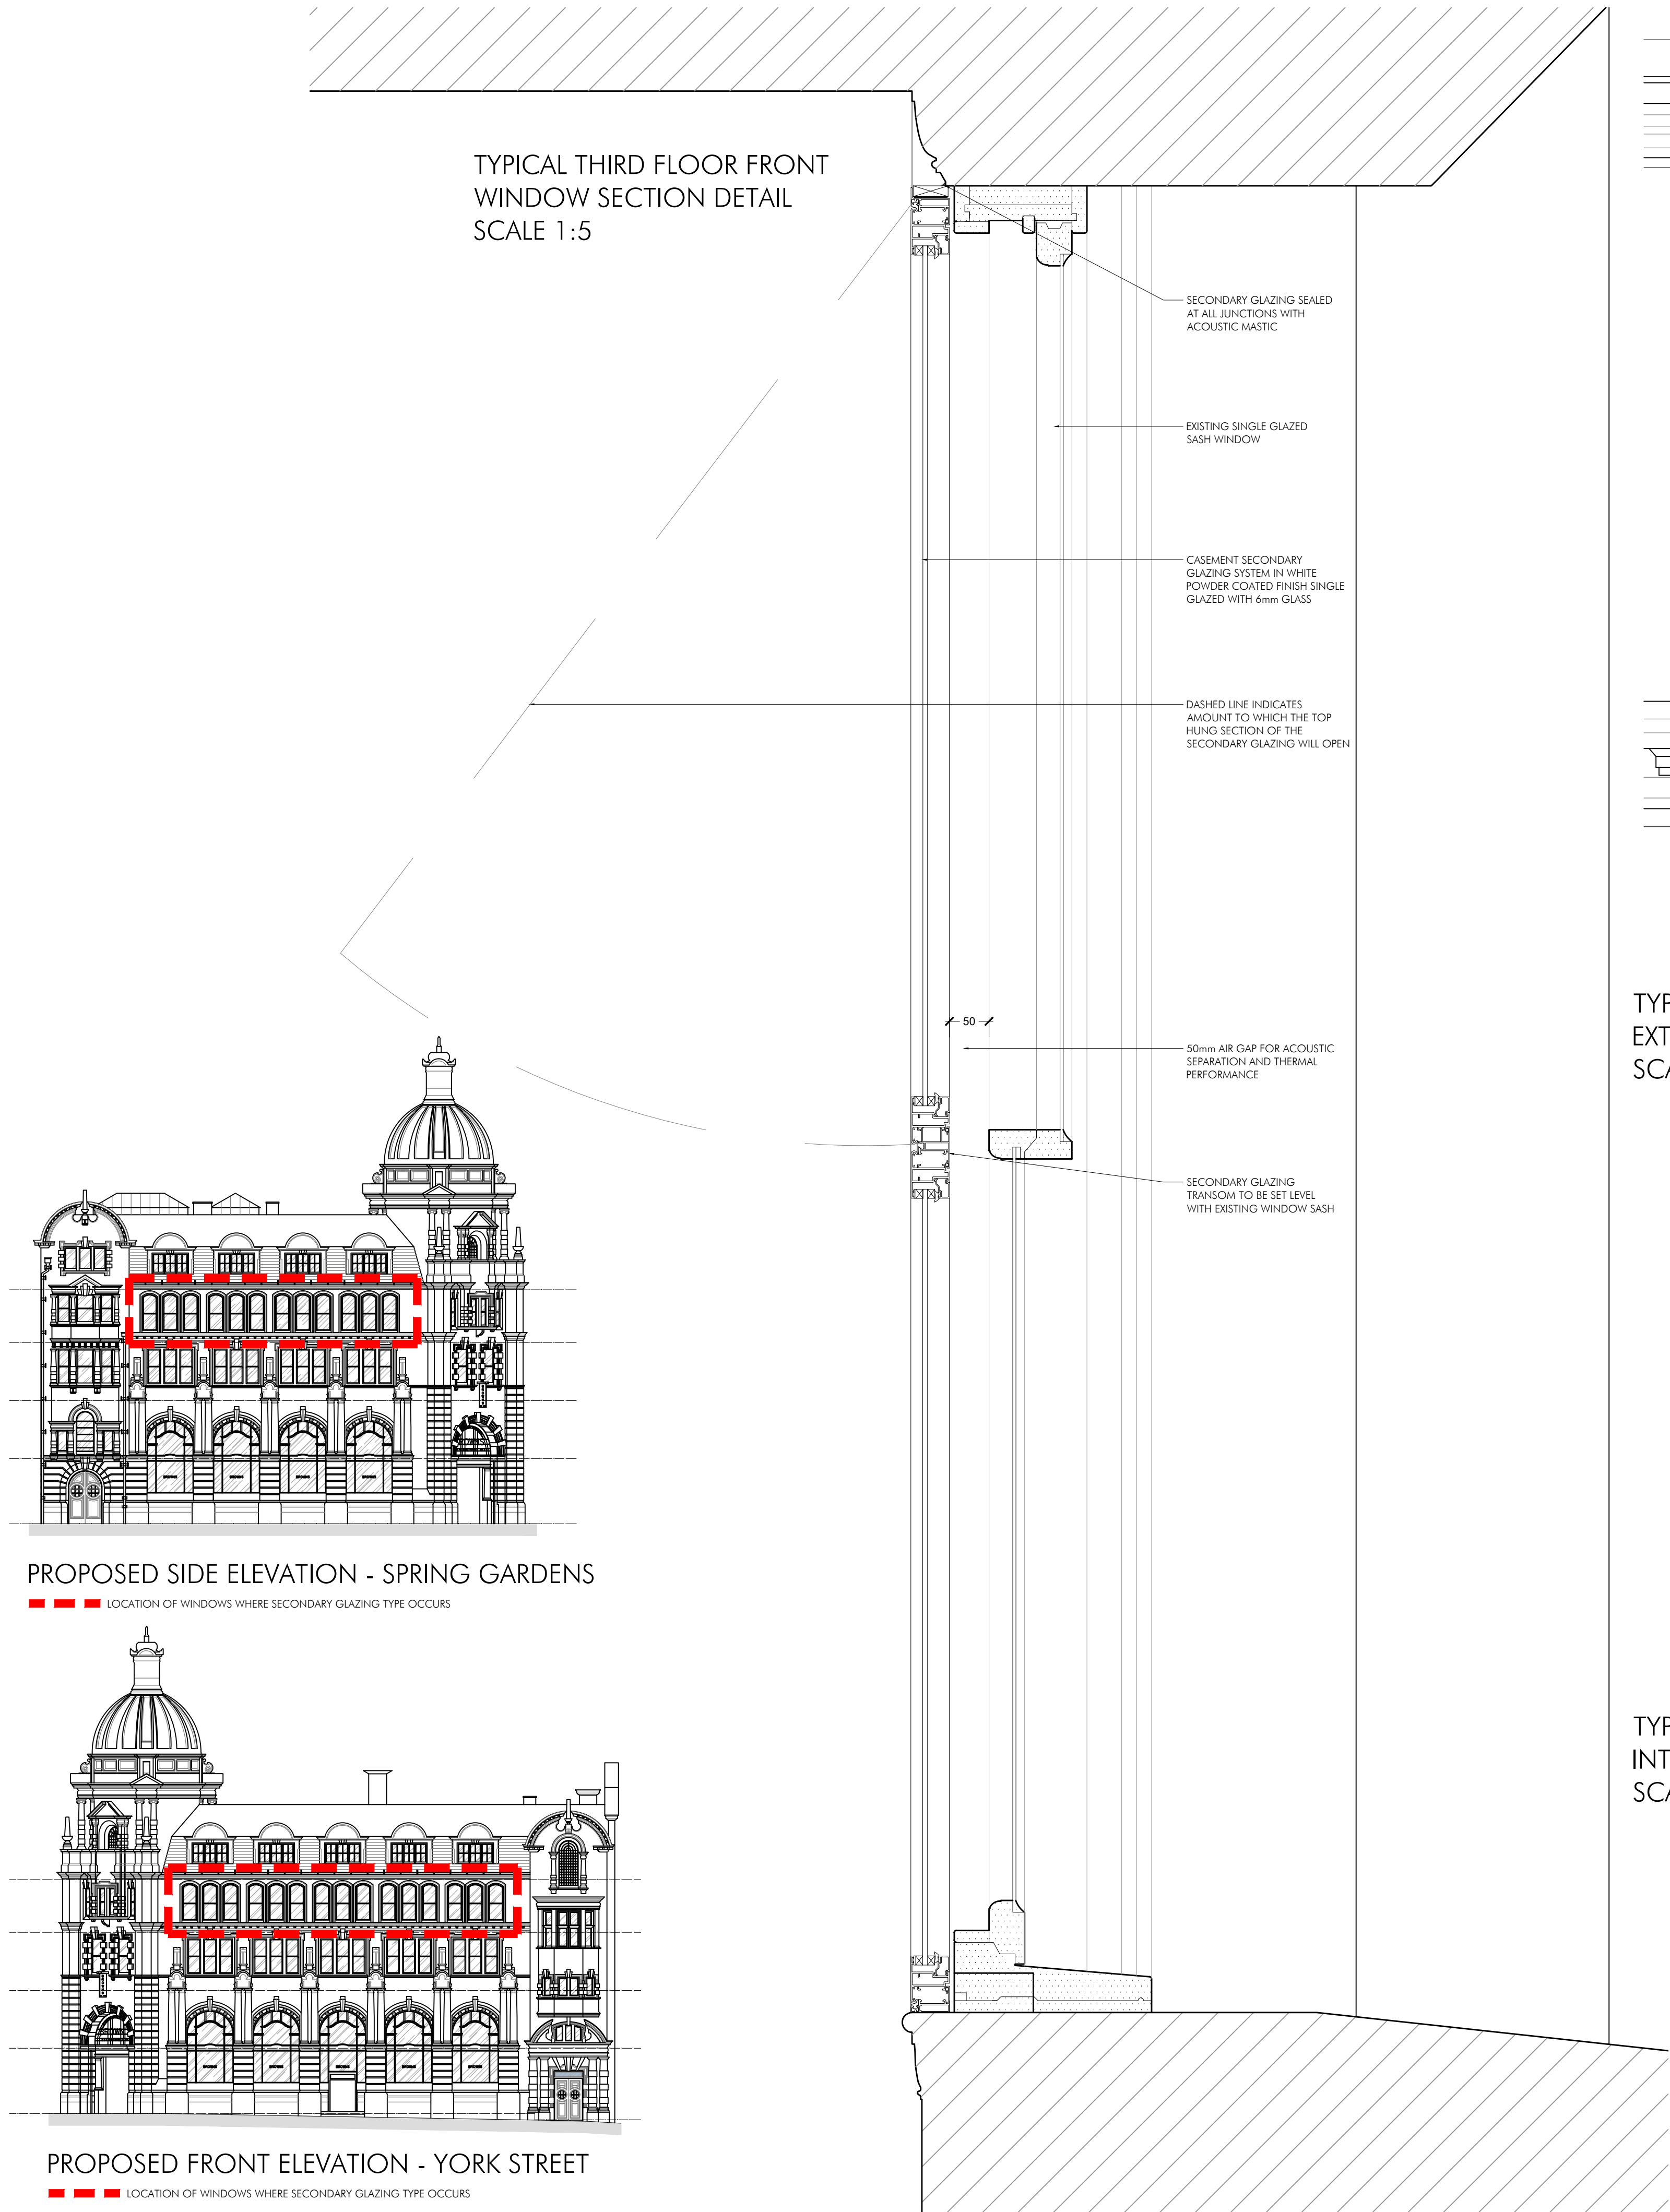


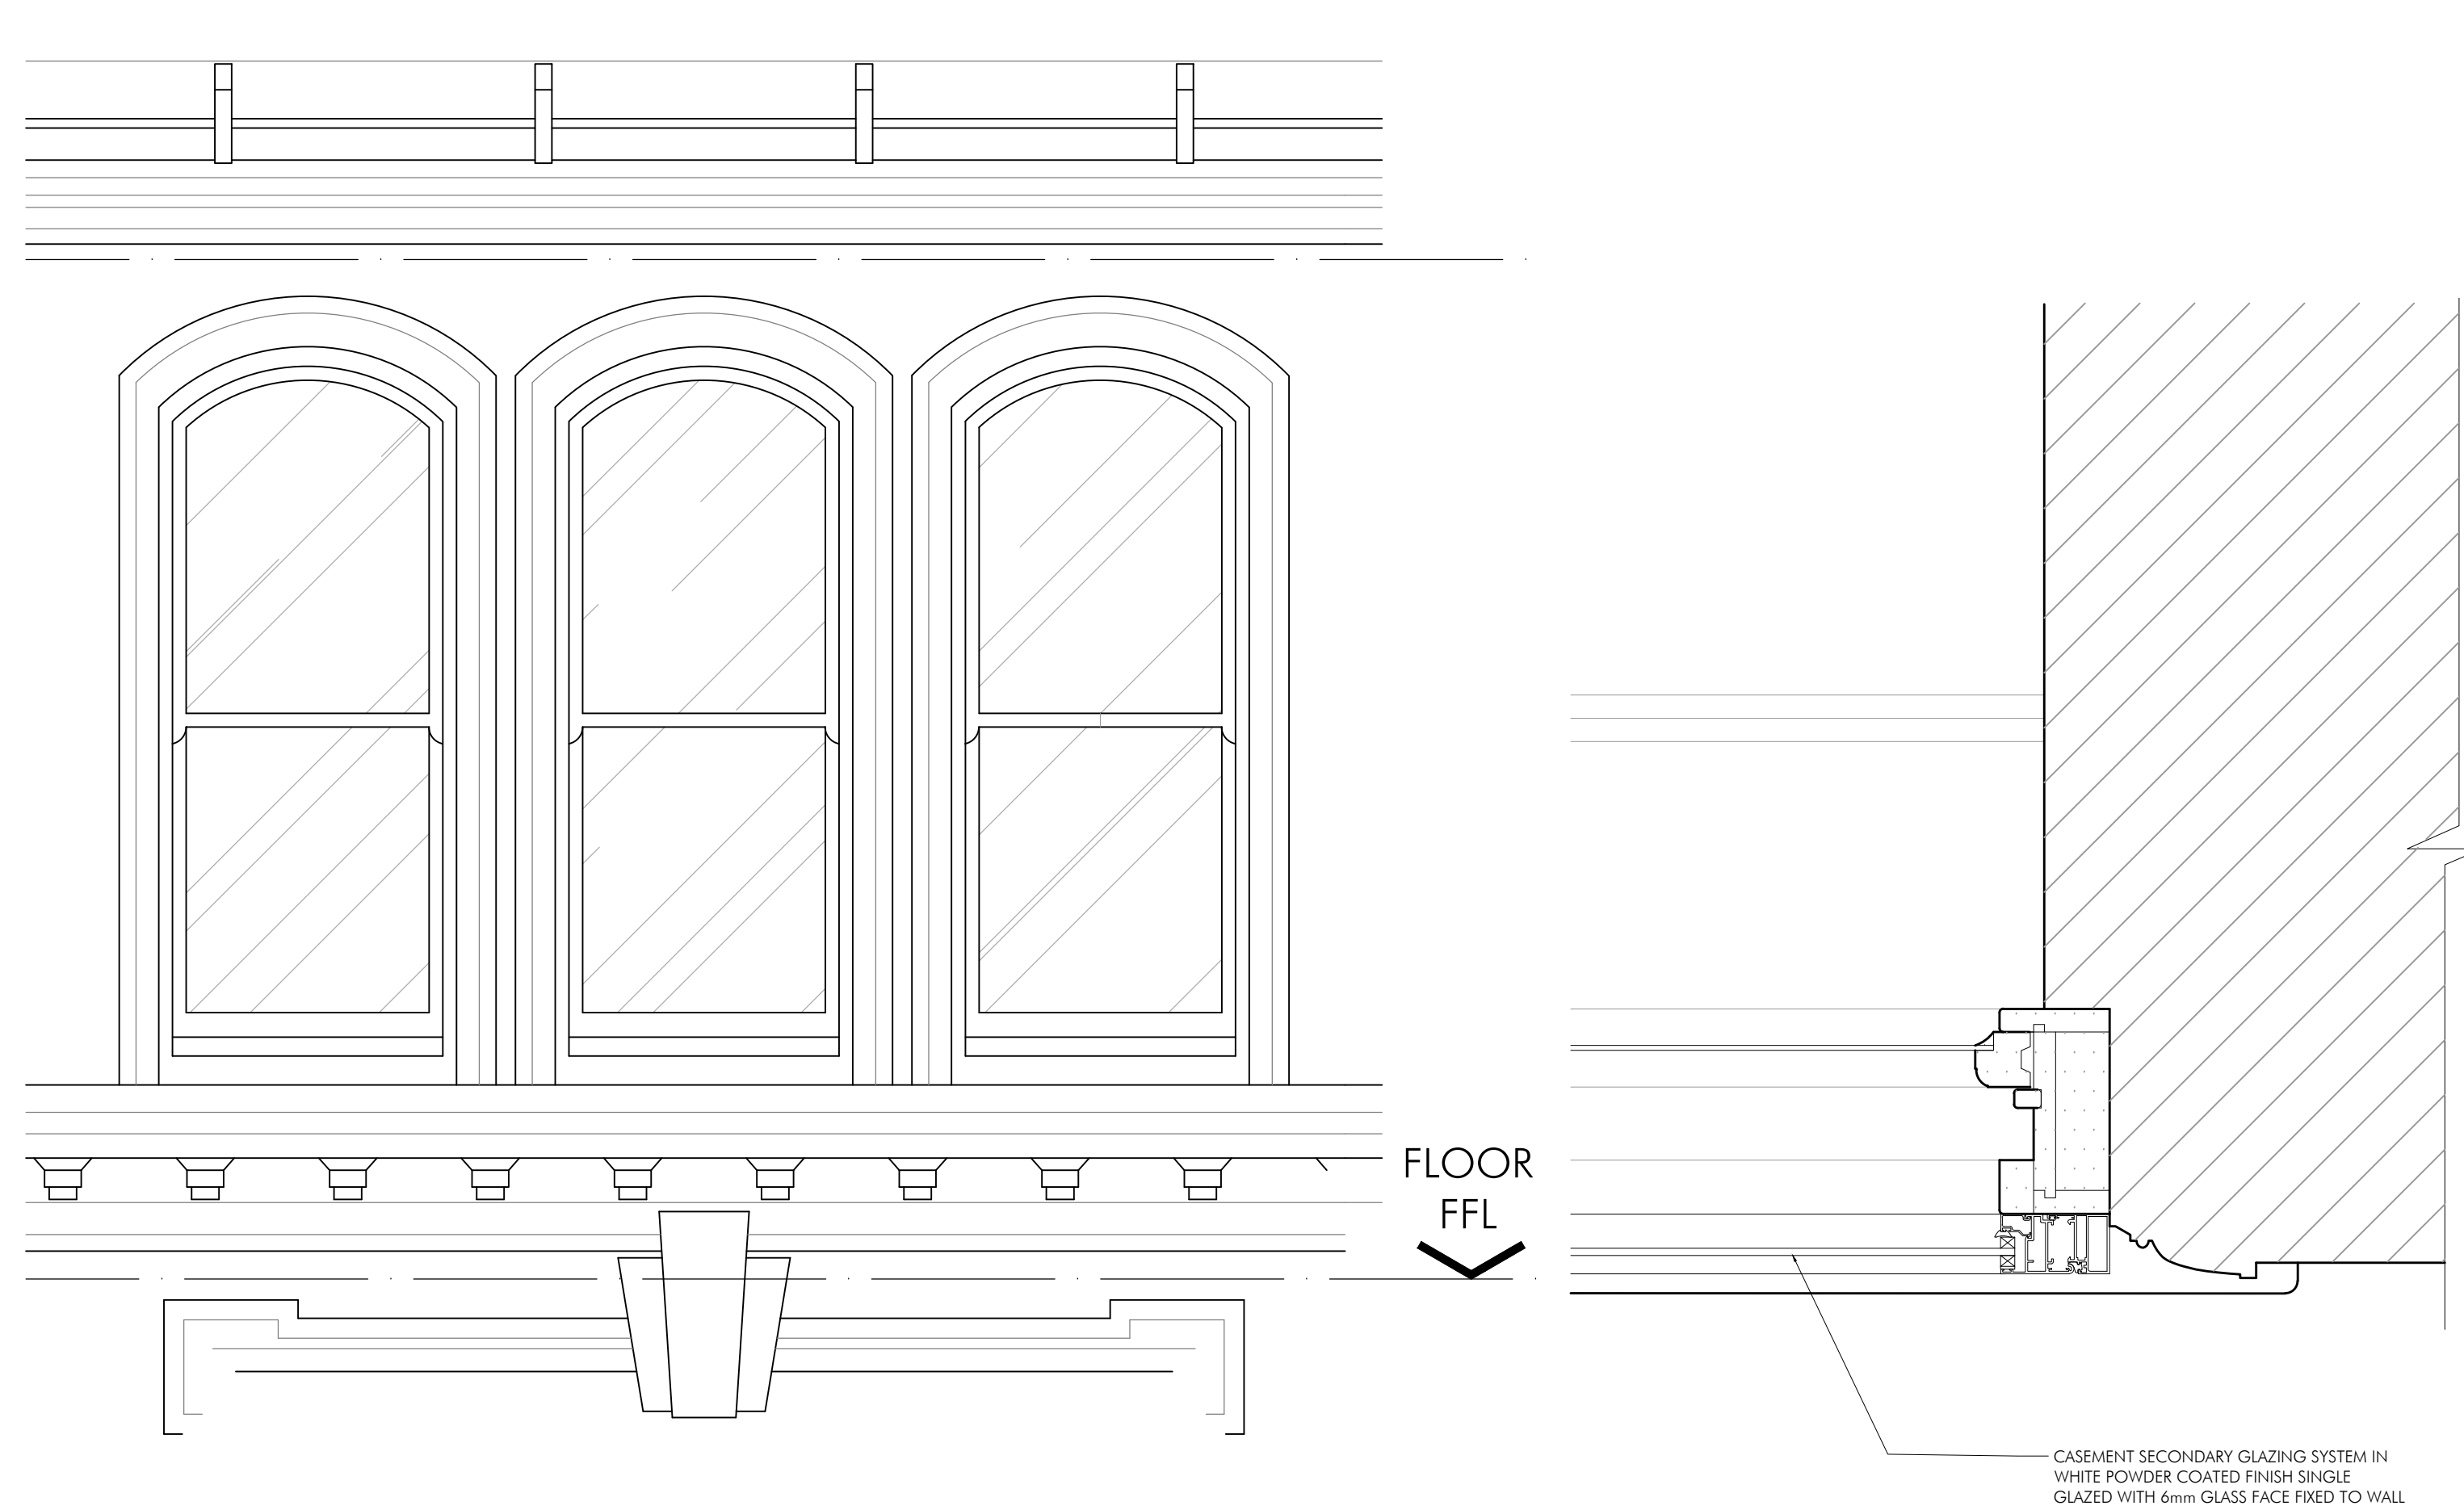

TYPICAL THIRD FLOOR FRONT EXTERNAL WINDOW ELEVATION
SCALE 1:20

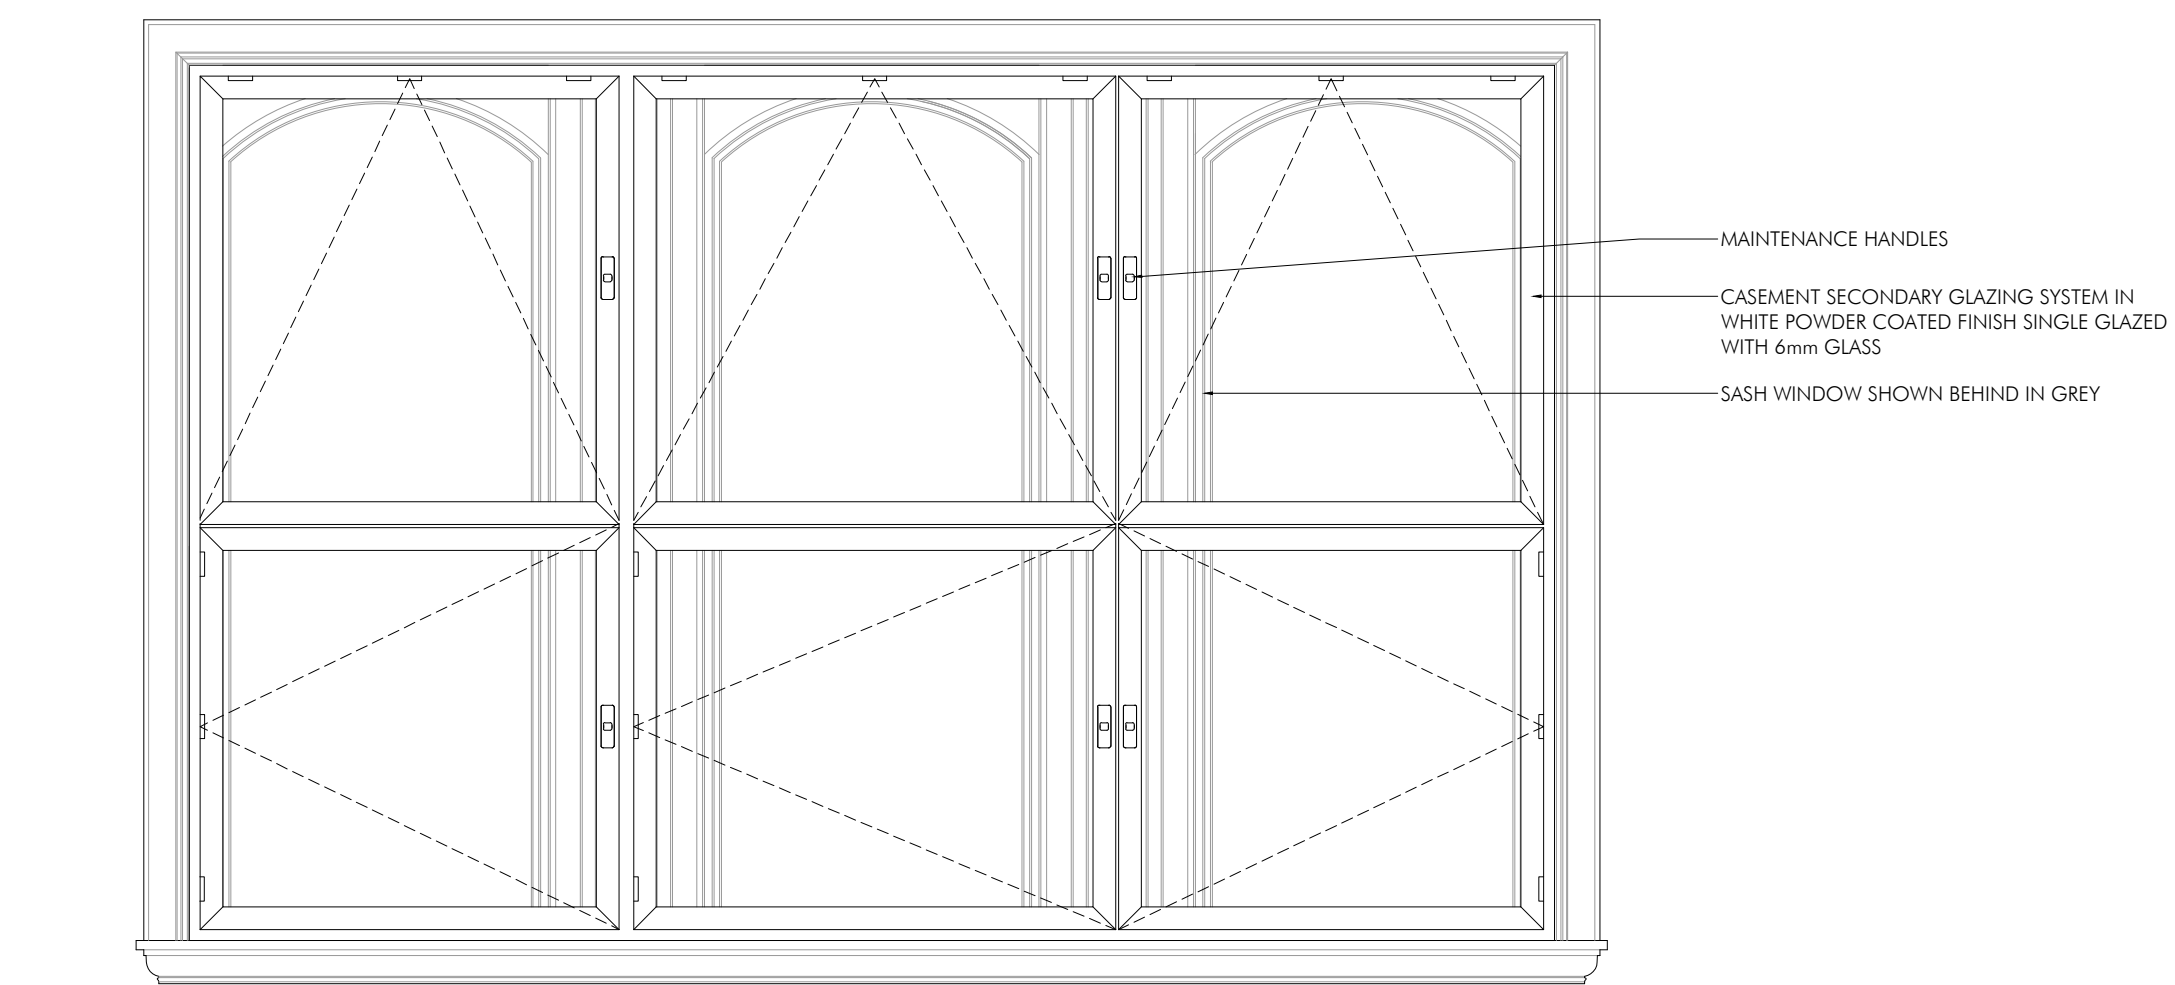

TYPICAL THIRD FLOOR FRONT INTERNAL WINDOW ELEVATION
SCALE 1:20

TENDER ISSUE	PC DRAWN	DRAWN REVISION	NOV 25 DATE		SP VER
	PROJECT INNKEEPERS COLLECTION 1-3 YORK STREET (BROWNS) MANCHESTER				
	TITLE SECONDARY GLAZING DETAILS TYPE 3				
	SCALE 1:20, 1:5 @ A1				
	JOB No MAB46	DRAWING No AD12	REV /		

AP
ALLISON PIKE
ARCHITECTS & DESIGNERS

7 Buxton Road West, Disley,
Stockport, Cheshire, SK12 2AE.
Website: www.allisonpike.com

Telephone: 01663 763000
Facsimile: 01663 766772
Email: studio@allisonpike.com

© Allison Pike Partnership Limited.