
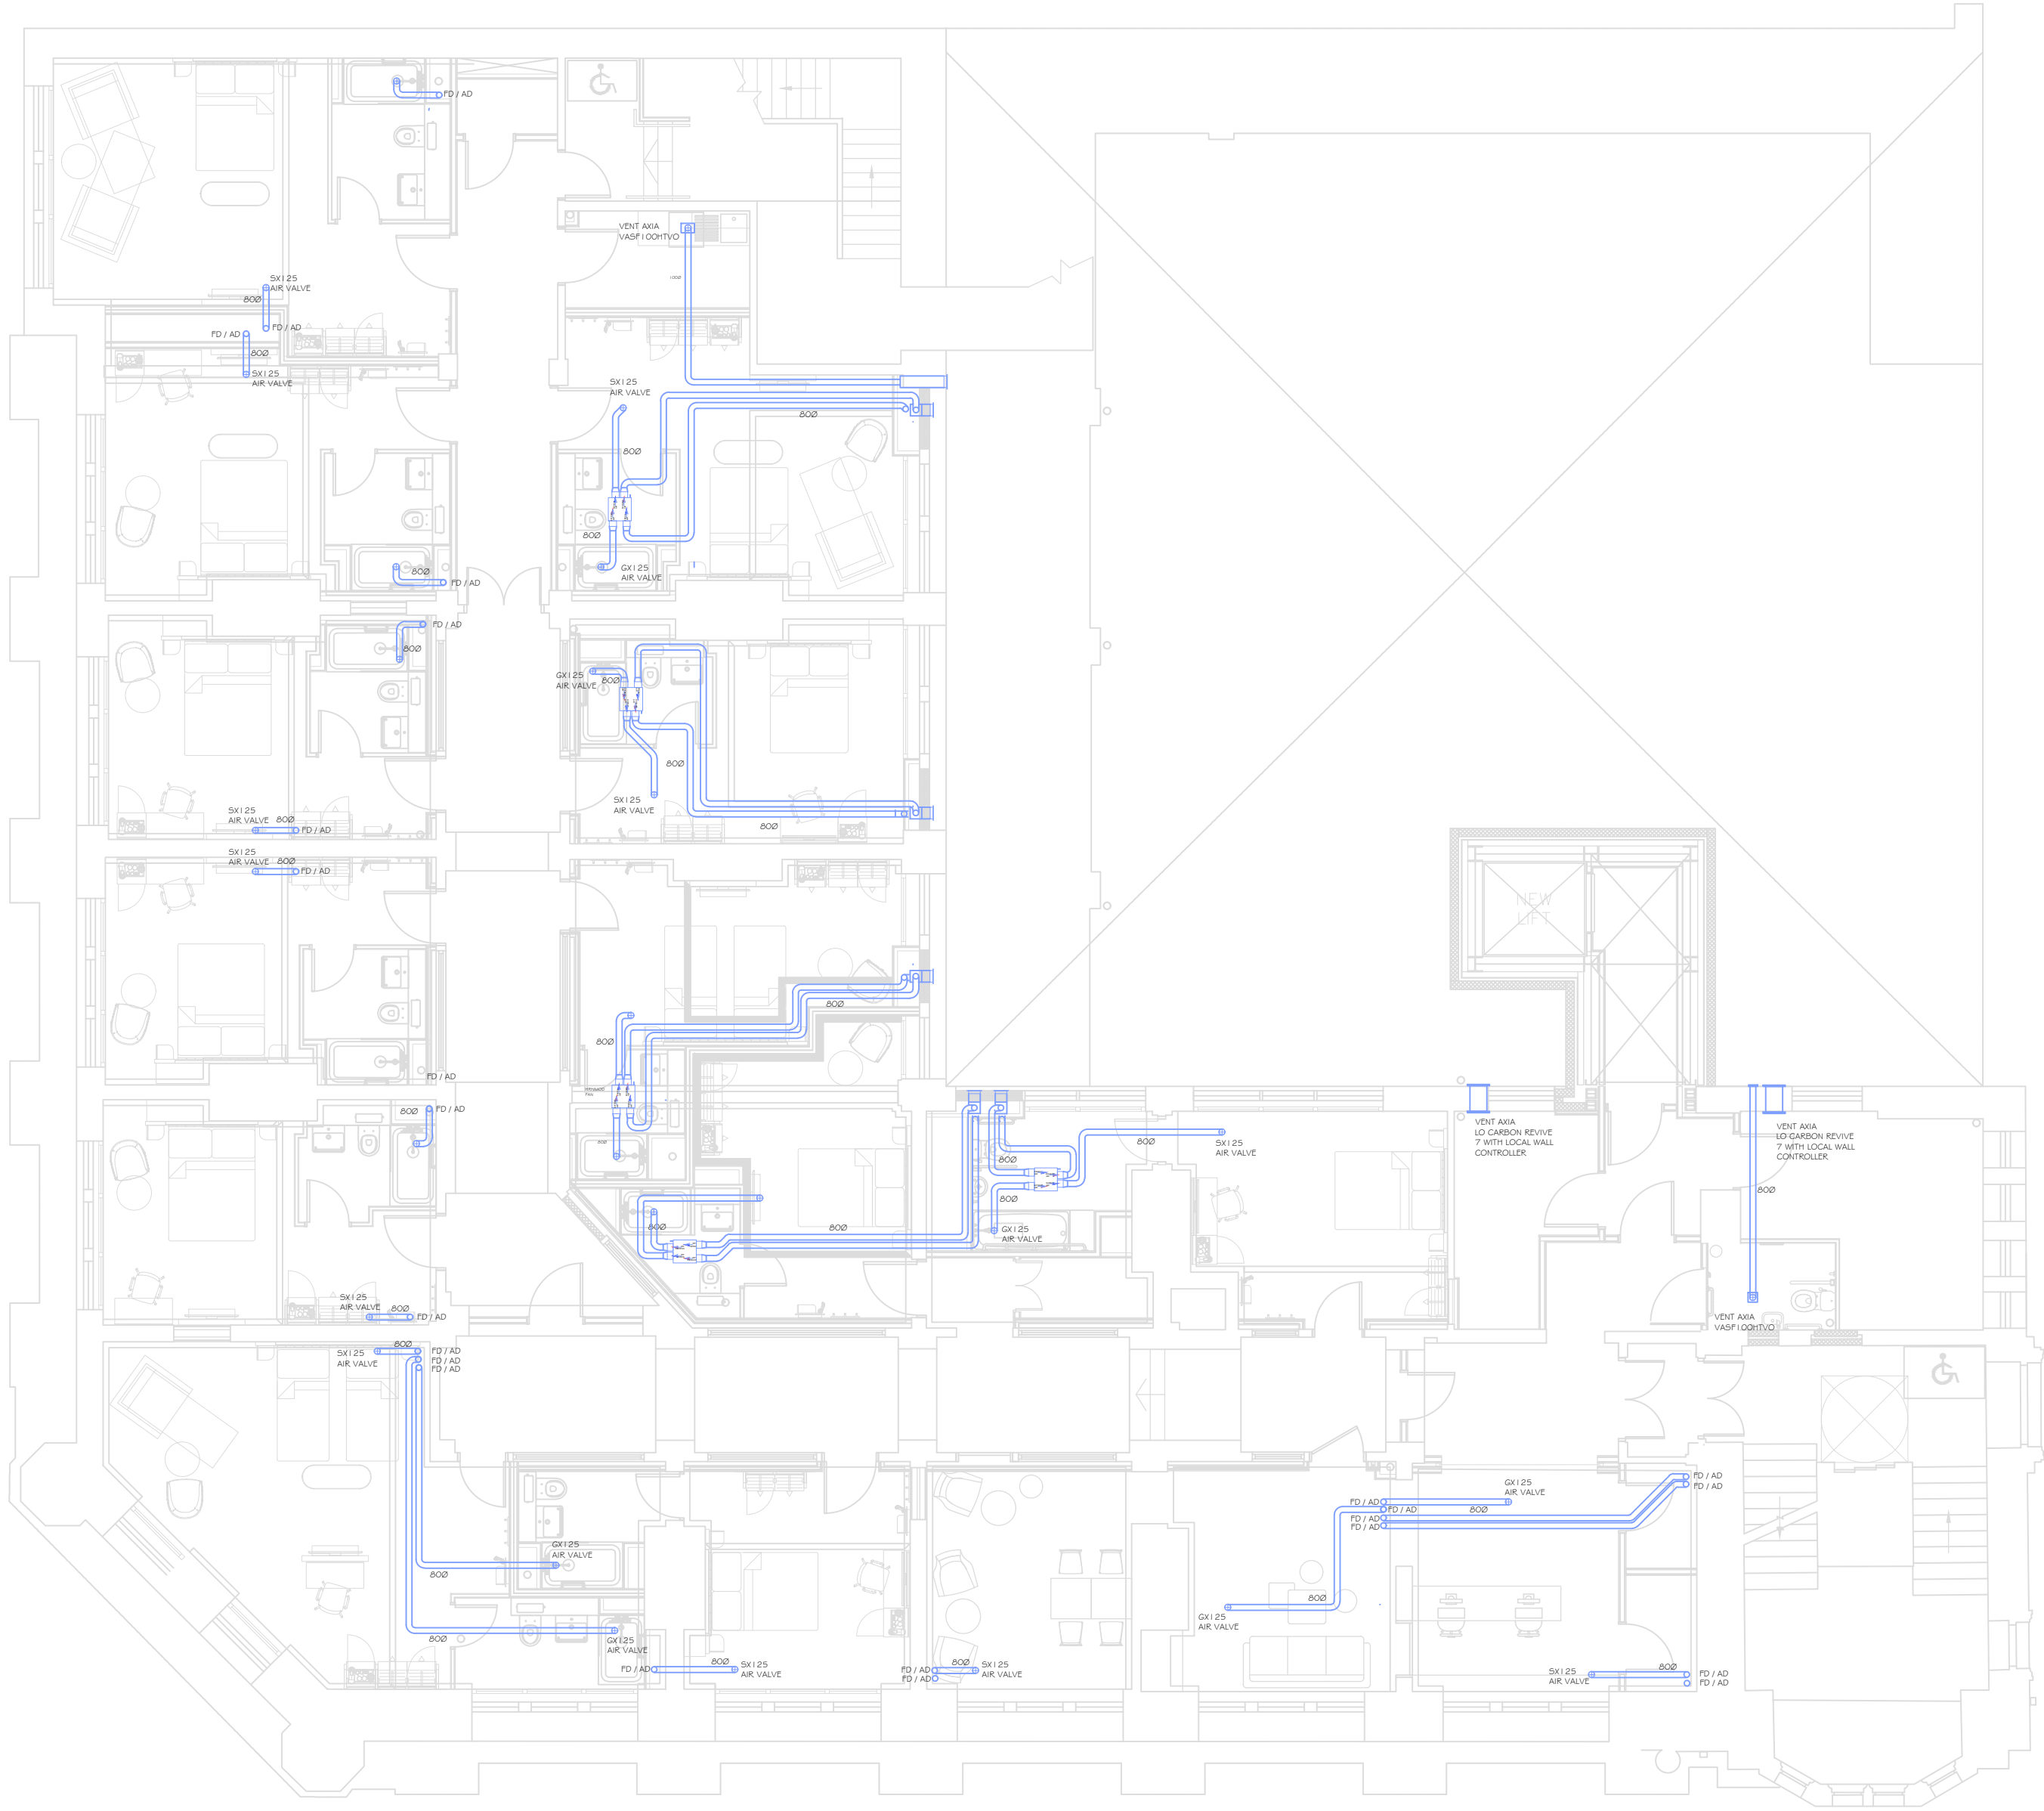


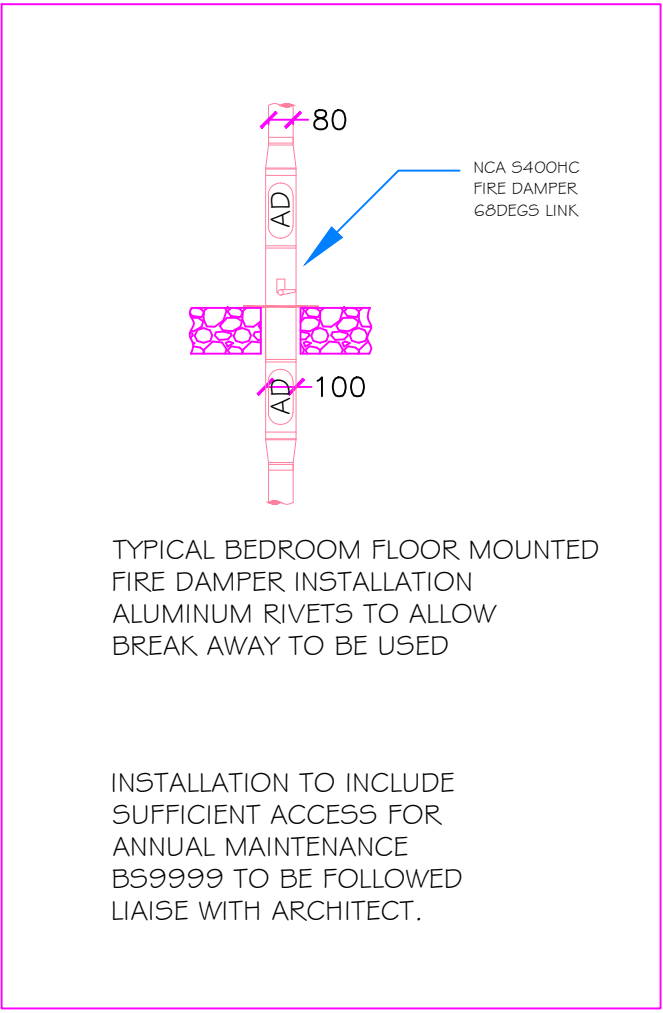

LEGEND	
SYMBOL	DESCRIPTION
	EXISTING DUCTWORK
	NEW DUCTWORK (RECTANGULAR)
	DUCTWORK AT HIGH LEVEL (RECTANGULAR)
	DUCTWORK IN CEILING VOID (RECTANGULAR)
	CIRCULAR DUCTWORK
	VOLUME CONTROL DAMPER (RECTANGULAR)
	VOLUME CONTROL DAMPER (CIRCULAR)
	FIRE DAMPER INCLUDING FRAME
	ACCESS HATCH
	DUCT TO/FROM ABOVE
	DUCT TO/FROM BELOW
	WEDGE REFERENCE SEE EQUIPMENT SCHEDULE FOR EQUIPMENT DETAILS

- THIS DRAWING MUST NOT BE SCALED AND ALL DIMENSIONS ARE TO BE CHECKED ON SITE BEFORE WORK IS COMMENCED.
- FOR SETTING OUT DETAILS PLEASE SEE ARCHITECTS DRAWINGS.
- ANY DISCREPANCIES ARE TO BE REPORTED IMMEDIATELY TO THE CONSULTANTS.
- ALL INFORMATION SHOWN ON THE DRAWING IS SUBJECT TO OBTAINING THE NECESSARY STATUTORY CONSENTS.

THIS DRAWING TO BE READ IN CONJUNCTION WITH THE FOLLOWING:-

- ALL DUCTWORK TO BE INSTALLED IN ACCORDANCE WITH DW144
- ALL DUCTWORK INSULATION TO BE FOIL FACED WITH LACING WIRINGS
- ALL FIRE DAMPERS WILL BE DROP TESTED AND WITNESSED, ACCESS TO BE CONFIRMED WITH THE ARCHITECT.
- DRAIN COCKS TO BE PROVIDED ON ALL LOW POINTS
- SAMPLE WITNESSING OF COMMISSIONING RESULTS TO BE WITNESSED
- ALL LOCAL BATHROOM HRV VENTILATION TO BE LINKED TO LOCAL LIGHT SWITCH FOR ON / OFF CONTROL WITH 10MIN OVERRUN.
- GRILLE FINAL LOCATIONS AND COLOUR TO BE AGREED WITH ARCHITECT
- THE MAIN AHU WITH OPERATE 24/7
- ALL ELECTRICALLY POWERED MECHANICAL ITEMS TO BE COMPLETE WITH LOCAL ISOLATORS AND LABELS
- ALL SERVICES SHALL BE IDENTIFIED IN ACCORDANCE WITH BS1710:2014.



PROPOSED SIDE ELEVATION - MILK STREET

REV	DATE	DESCRIPTION	DRW	ENG
P01	03.11.2025	FIRST ISSUE	PD	PD
P02	15.12.2025	TENDER ISSUE	PD	PD

Client	MITCHELLS & BUTLERS Plc
BMT Project No. / Project Region	B3322 / KC MANCHESTER
Project Address	INNKEEPERS COLLECTION 1-4 YORK STREET (BROWNS) MANCHESTER



Drawing Title
**MECHANICAL INSTALLATION
SECOND FLOOR VENTILATION**

Job No.	Originator	Zone	Level	Type	Role
B3322	BMT	ZZ	02	DR	M
System Classification		Drawing No.	Suitability	Revision	
Ss_65_40_00_00-1030		D2	P02		
Drawn	Engineer	Date	Scale	Size	
PD	PD	03.11.2025	1:100	A1	



9208 MELTON ROAD
THURMASTON
LEICS.
LE4 8CR
TEL: (016) 244 0331
E-MAIL: <firstname.surname@bmt-ltd.co.uk>