


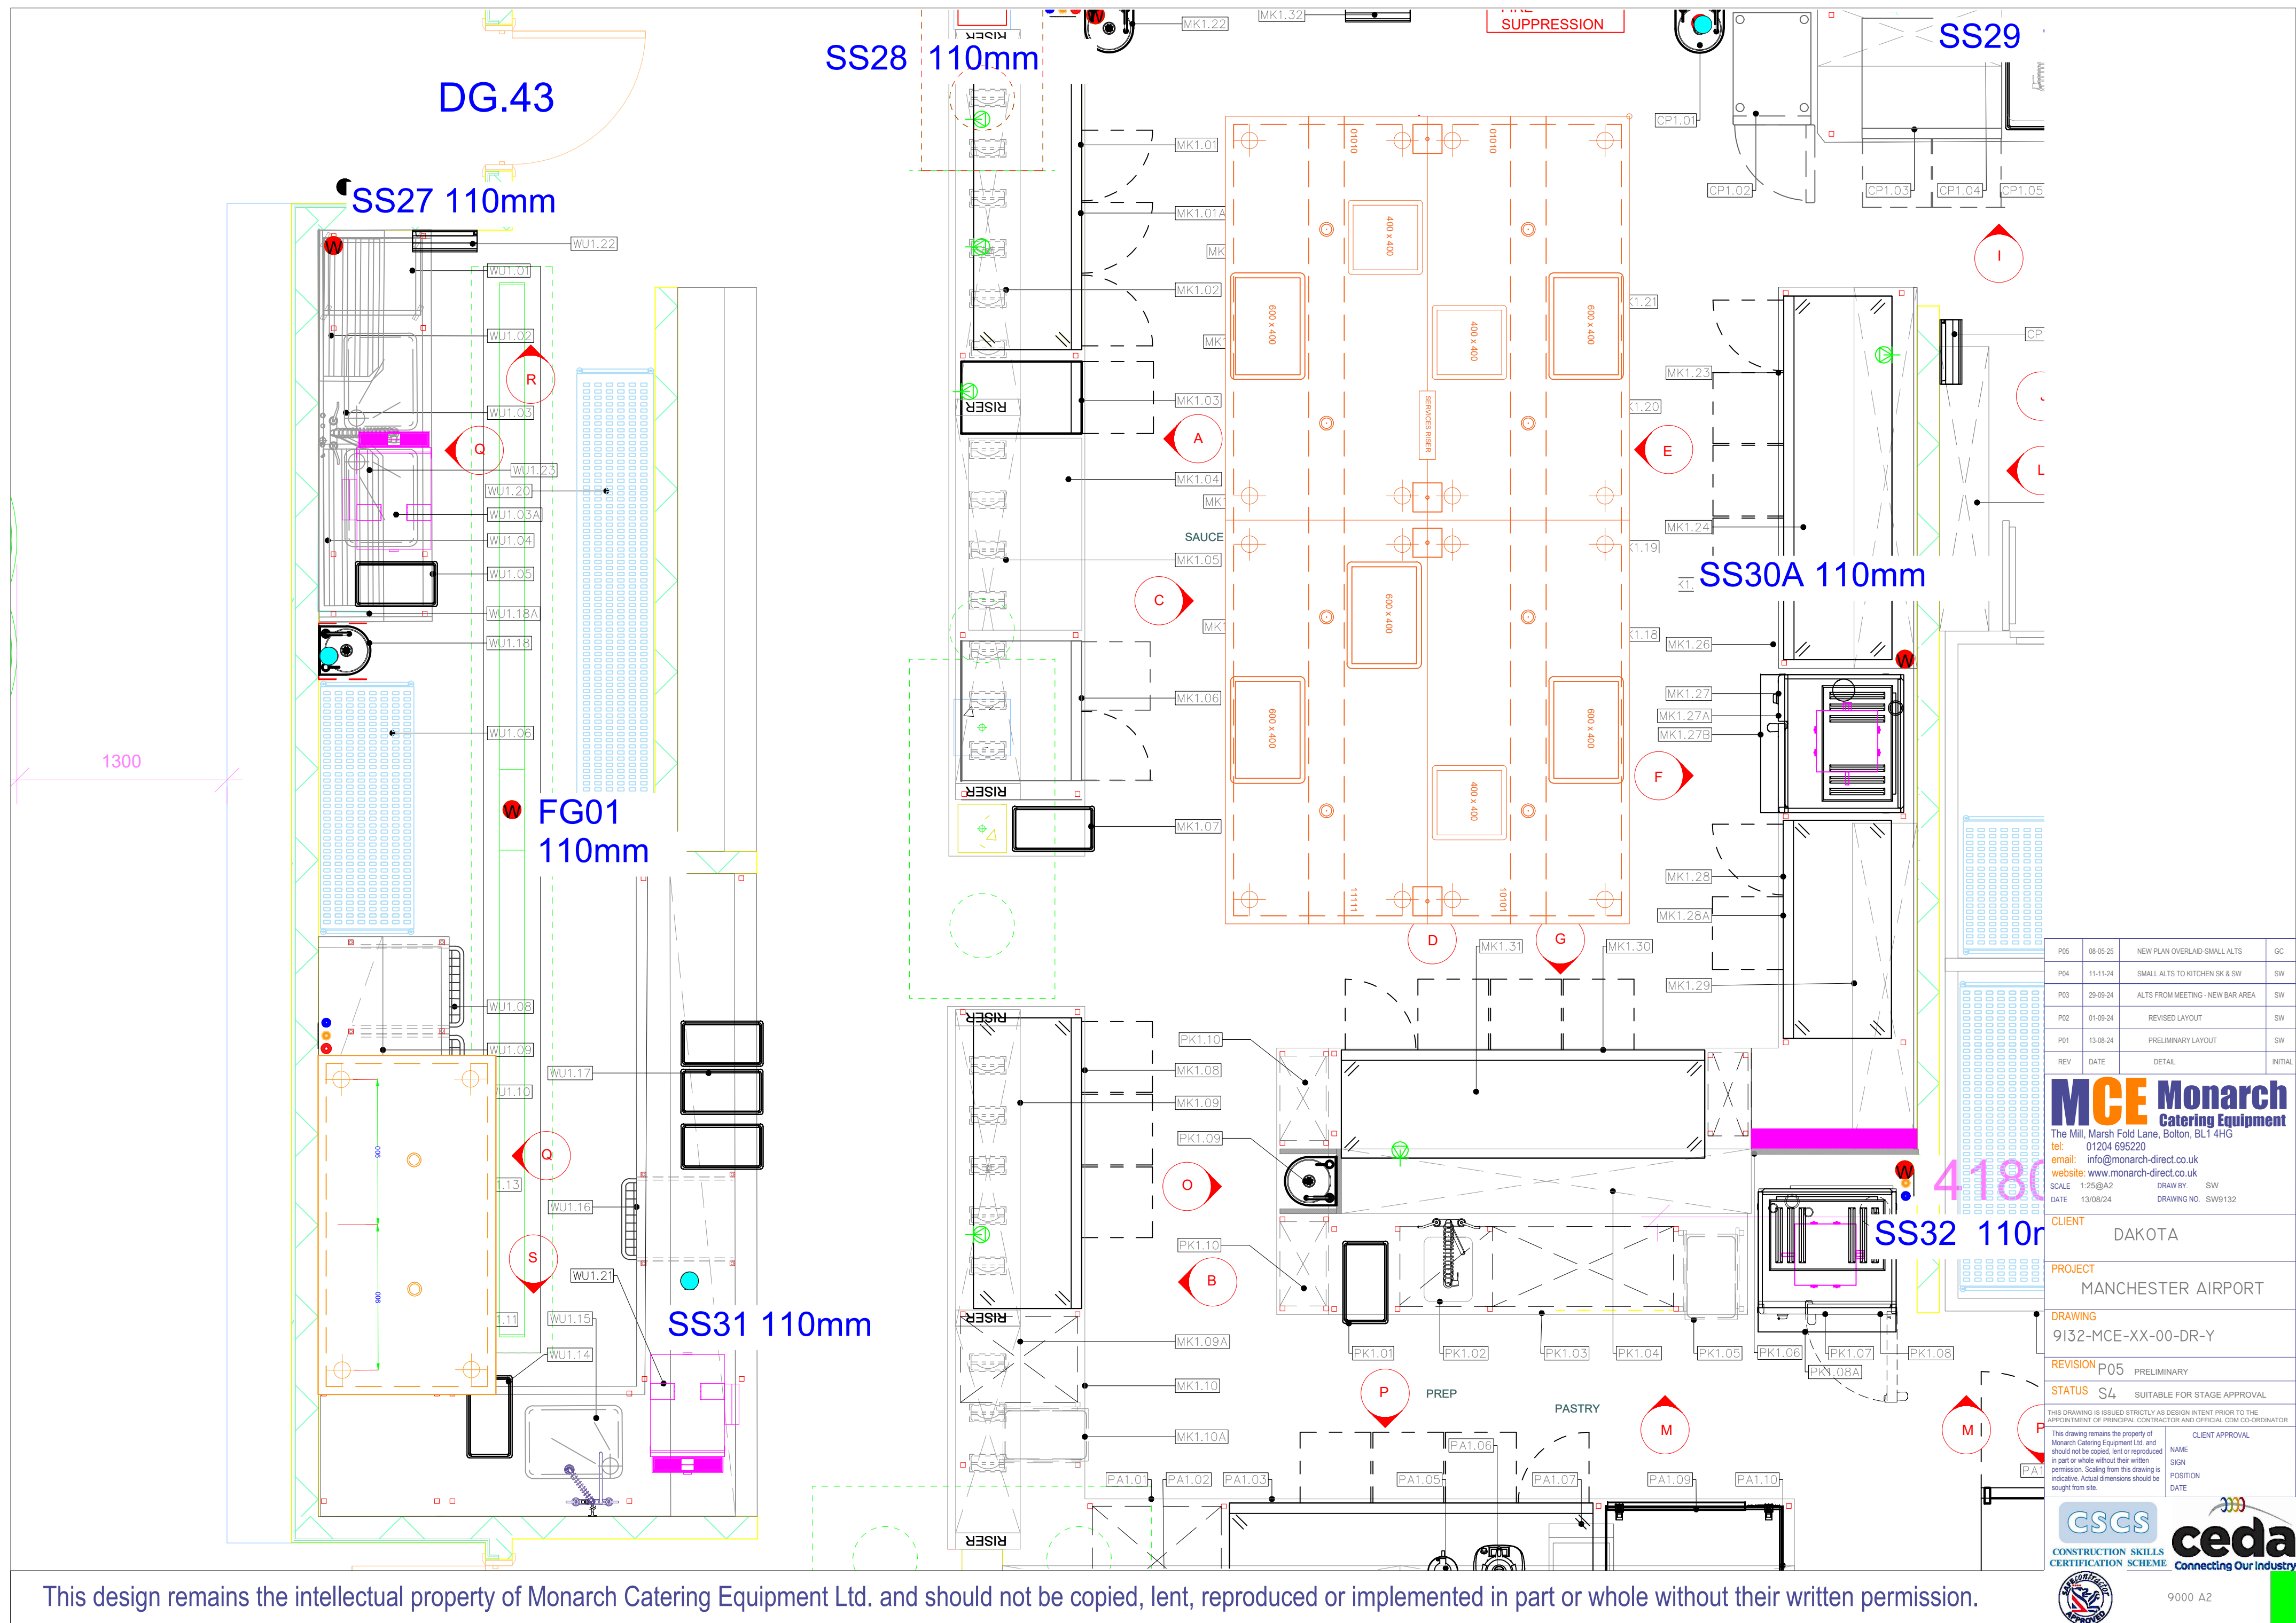

P05	08-05-25	NEW PLAN OVERLAD-SMALL ALTS	GC
P04	11-11-24	SMALL ALTS TO KITCHEN SK & SW	SW
P03	29-09-24	ALTS FROM MEETING - NEW BAR AREA	SW
P02	01-09-24	REVISED LAYOUT	SW
P01	13-08-24	PRELIMINARY LAYOUT	SW
REV	DATE	DETAIL	INITIAL

MCE Monarch Catering Equipment
The Mill, Marsh Fold Lane, Bolton, BL1 4HG
tel: 01204 695220
email: info@monarch-direct.co.uk
website: www.monarch-direct.co.uk
SCALE 1:25@A2
DATE 13/08/24
DRAW BY: SW
DRAWING NO. SW9132

CLIENT DAKOTA

PROJECT MANCHESTER AIRPORT

DRAWING 9132-MCE-XX-00-DR-Y

REVISION P05 PRELIMINARY

STATUS S4 SUITABLE FOR STAGE APPROVAL



THIS DRAWING IS ISSUED STRICTLY AS DESIGN INTENT PRIOR TO THE APPOINTMENT OF PRINCIPAL CONTRACTOR AND OFFICIAL CDM CO-ORDINATOR

This drawing remains the property of Monarch Catering Equipment Ltd. and should not be copied, lent or reproduced in part or whole without their written permission. Scaling from this drawing is indicative. Actual dimensions should be sought from site.

CLIENT APPROVAL
NAME
SIGN
POSITION
DATE

CSCS CONSTRUCTION SKILLS CERTIFICATION SCHEME
ceda Connecting Our Industry
9000 A2

This design remains the intellectual property of Monarch Catering Equipment Ltd. and should not be copied, lent, reproduced or implemented in part or whole without their written permission.

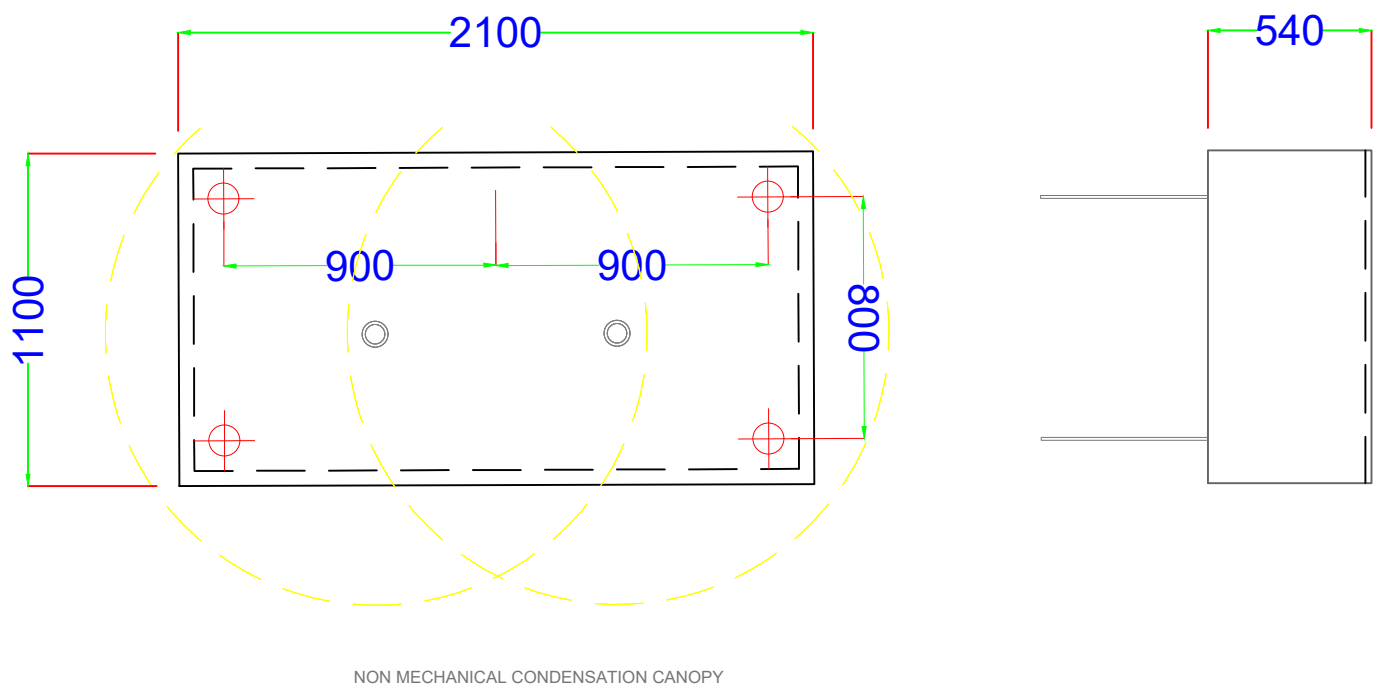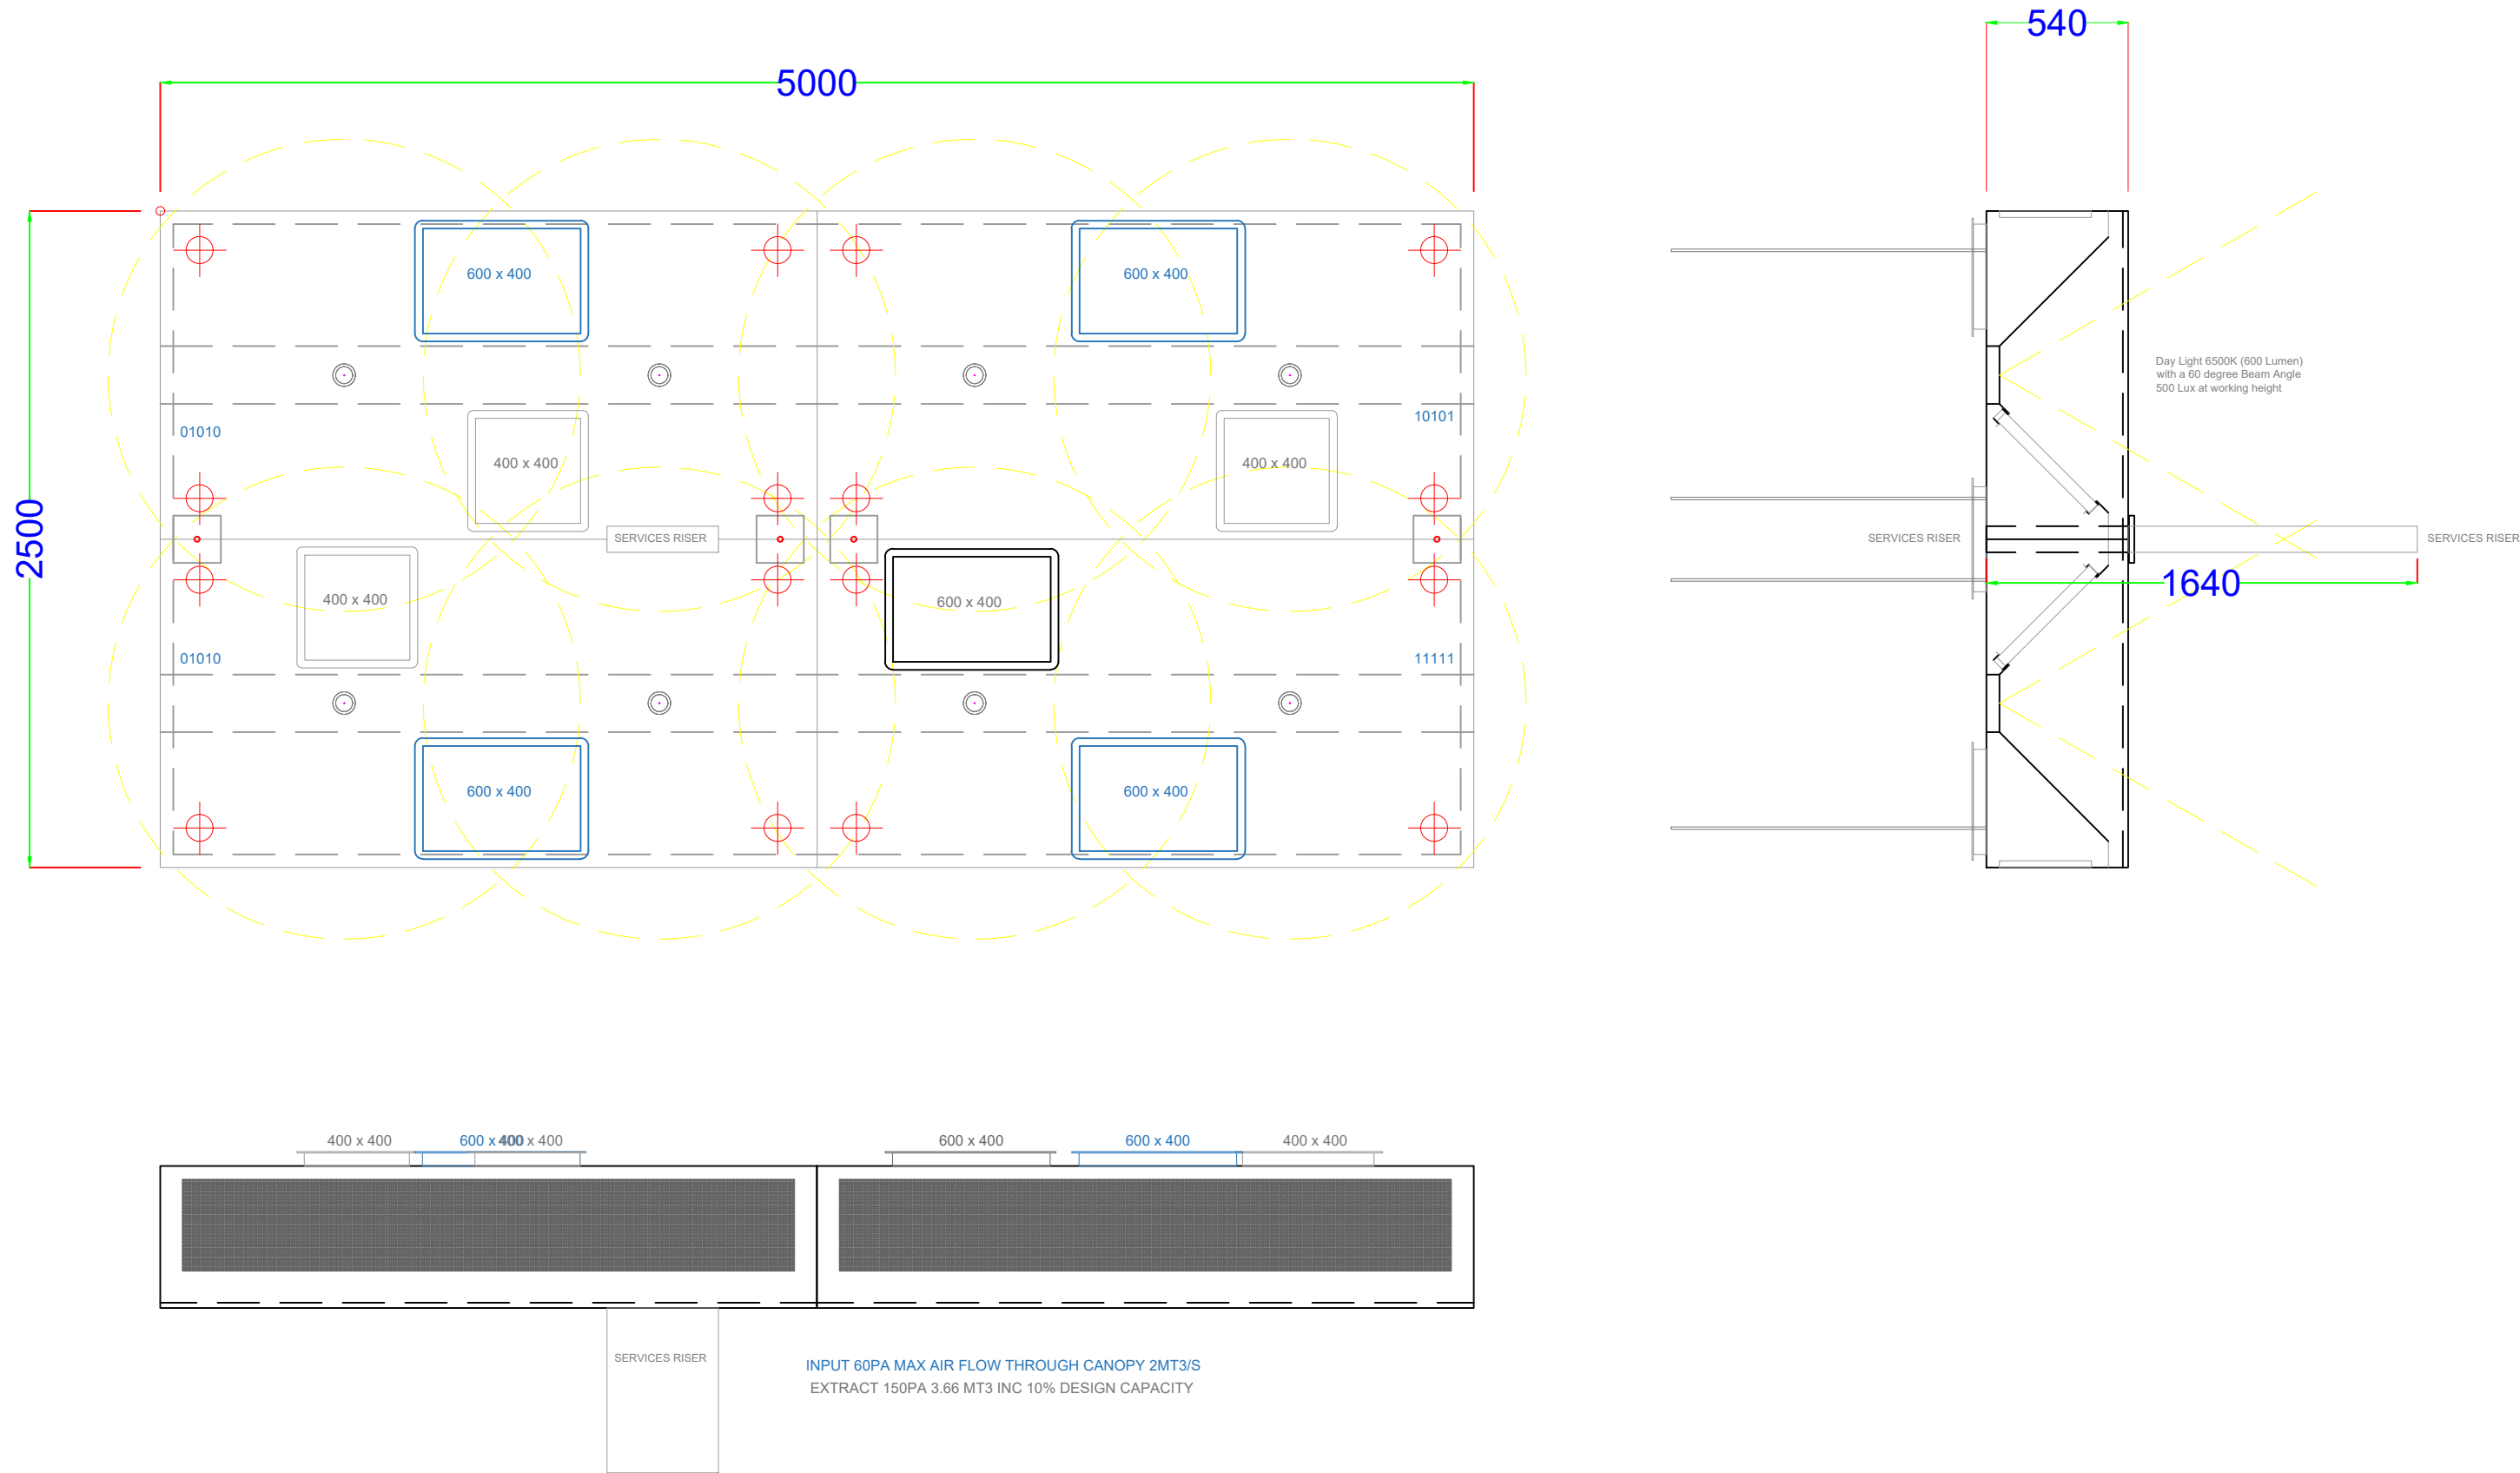

LONGAR®Type 2 Premium Baffle Filter

- LONGAR®TYPE 2 FEATURES:**
- 100% Flame barrier protection to DIN 18869-5.
 - Cuttable safety edges.
 - Fully verified construction – all stainless steel construction.
 - Meets insurance requirements.
 - Meets FSC/DIN/ISO requirements.
 - Folding handles and drainholes as standard.
 - Robust baffle filter construction – built to last.

LONGAR®TYPE 2 PREMIUM Baffle FILTER:
For use in commercial kitchens and ventilation to extract grease laden air and oil as the barrier. The barriers prevent any cooking fumes burning and the extract canopy. The new Type 2 is a development of customers requesting extra safety for the baffle filter. The main cover being made of 20mm and 40mm thick, this is required for the filter to operate as a barrier. Efficiency and to protect the system as a flame barrier as tested to European Standard DIN 18869-5 and American Standard UL 1046. Custom sizes are available on request.

CONSTRUCTION / MATERIAL SPECIFICATIONS
All standard baffle filters are manufactured with Stainless Steel 430 polished finish. (Other finishes and materials are available). Maximum Operating temperature 400C or 750F.

FITTING INSTRUCTIONS

- Fit products, handles in direction of air in.
- Product vented to air system.

HANDLING

- Handle with care when unpacking.
- Store in dry and frost protected place.

MAINTENANCE

- All maintenance should be carried out in accordance with the planned maintenance and by a qualified contractor.
- When handling any components suitable PPE should be used – gloves, eye protection and correct equipment.
- Filters should be cleaned by a trained operative either daily for heavy use or weekly for light use.
- For more exact guide to cleaning you should contact a cleaning specialist.

PACKAGING

- All units are packaged in double wall boxes with separators for standard sizes, glued closed for protection whilst in transit against contamination.

FILTER CLASSIFICATION

- Filter Class G2
- UL Class 2

TESTED TO:

- DIN 18869-5
- UL 1046
- ASTM D519

MANUFACTURED TO:


- DIN172
- ISO9001

APPLICATIONS

- Commercial kitchens
- Water mist separation
- Spill containment
- Sand filtration
- Grease filtration

TECHNICAL SPECIFICATIONS
Larger specifies the baffle filter as height x width x thickness. The handles are fixed to the height and drain holes punched on the width. The length of the baffle leads to the height, please ensure correct orientation is given when ordering.

SIZE ORDERING GUIDE (TOLERANCES +/- 2mm)				
Part Number	Actual Size (mm)	Nominal Size (mm)	Weight	Filter Area (sq.ft.)
TYPE2ST100X300	243 x 456 x 45mm	254 x 508 x 50mm	1.43kg	0.08m²
TYPE2ST120X300	293 x 456 x 45mm	304 x 508 x 50mm	1.61kg	0.09m²
TYPE2ST140X300	343 x 456 x 45mm	354 x 508 x 50mm	1.79kg	0.10m²
TYPE2ST3180X300	7943 x 456 x 45mm	7954 x 508 x 50mm	29.15kg	1.62m²
TYPE2ST3200X300	7993 x 456 x 45mm</			

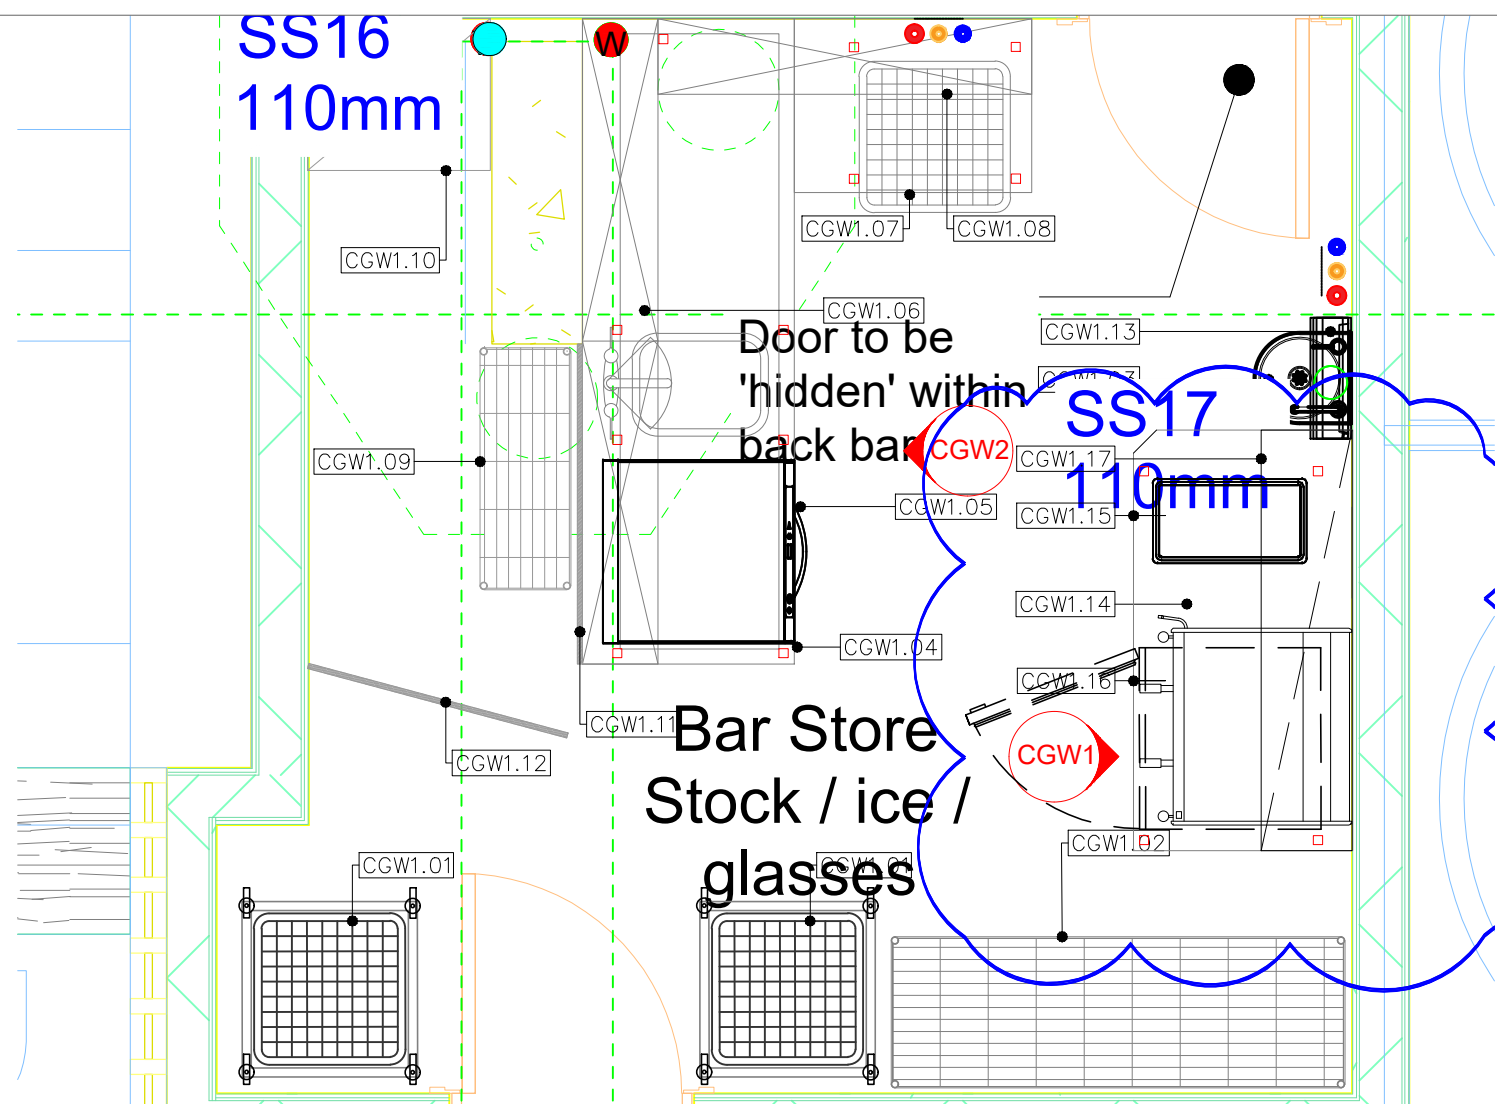

CELLAR GLASSWASH

CGW1.01	2	MOBILE BASKET STORAGE
CGW1.02	1	4 TIER NYLON RACKING
CGW1.03	1	WASH HAND BASIN
CGW1.04	1	FABRICATED BENCH WITH SINK,TAPS,ANTI-DRIP AND 2 VOIDS
CGW1.05	1	GLASS WASHER
CGW1.06	4	WALL SHELVES
CGW1.07	1	WORK TABLE WITH SET OF 3 BASKET RUNNERS
CGW1.08	2	WALL SHELVES
CGW1.09	1	4 TIER NYLON RACKING
CGW1.10	1	STORAGE CUPBOARD
CGW1.11	1	FABRICATED PARTION WALL
CGW1.12	1	FABRICATED LOCKABLE DOOR
CGW1.13	1	INSECT CONTROL/GLUE BOARD
CGW1.14	1	COFFEE MACHINE 2 GROUP BY OTHERS
CGW1.15	1	WORK BENCH
CGW1.16	1	UNDER COUNTER MILK FRIDGE
CGW1.17	1	WALL SHELF
CGW1.18	1	SLIM JIM BIN

C02	25-07-25	COFFEE MACHINES AND SERVICES ADDED	GC
C01	18-06-25	DATA POINTS ADDED	GC
REV	DATE	DETAIL	INITIAL

MCE Monarch
Catering Equipment

The Mill, Marsh Fold Lane, Bolton, BL1 4HG
tel: 01204 695220

email: info@monarch-direct.co.uk

website: www.monarch-direct.co.uk

SCALE 1:25@A3 DRAW BY: SW

DATE 13/08/24 DRAWING NO. SW9132

CLIENT

DAKOTA

PROJECT

MANCHESTER AIRPORT

DRAWING

L05I-MON-12-01.GF-D-O-321022

REVISION

C02 PRELIMINARY

STATUS

S2 SUITABLE FOR MANUFACTURE

THIS DRAWING IS ISSUED STRICTLY AS DESIGN INTENT PRIOR TO THE APPOINTMENT OF PRINCIPAL CONTRACTOR AND OFFICIAL CDM CO-ORDINATOR

This drawing remains the property of Monarch Catering Equipment Ltd. and should not be copied, lent or reproduced in part or whole without their written permission. Scaling from this drawing is indicative. Actual dimensions should be sought from site.

CLIENT APPROVAL

NAME

SIGN

POSITION

DATE

CSCS
CONSTRUCTION SKILLS
CERTIFICATION SCHEME

ceda
Connecting Our Industry



1022 A3

C02	25-07-25	COFFEE MACHINES AND SERVICES ADDED		QC
C03	18-06-25	DATA POINTS ADDED		QC
REV	DATE	DETAIL		INITIAL

MCE

Monarch

Catering Equipment

The Mill, Marsh Fold Lane, Bolton, BL1 4HG

tel: 01204 695220

email: info@monarch-direct.co.uk

website: www.monarch-direct.co.uk

SCALE: 1:50 (3/4"=1')

DATE: 13/08/24

DRAWN BY: SW

DRAWING NO.: SW09132

CLIENT

DAKOTA

PROJECT

MANCHESTER AIRPORT


DRAWING

L051-MON-12-01.GF-D-O-321099

REVISION

C02 PRELIMINARY

DAKOTA MAIN BAR																				
MANCHESTER AIRPORT																				
SERVICE LEGEND L051-MON-12-01.GF-D-O-320006																				

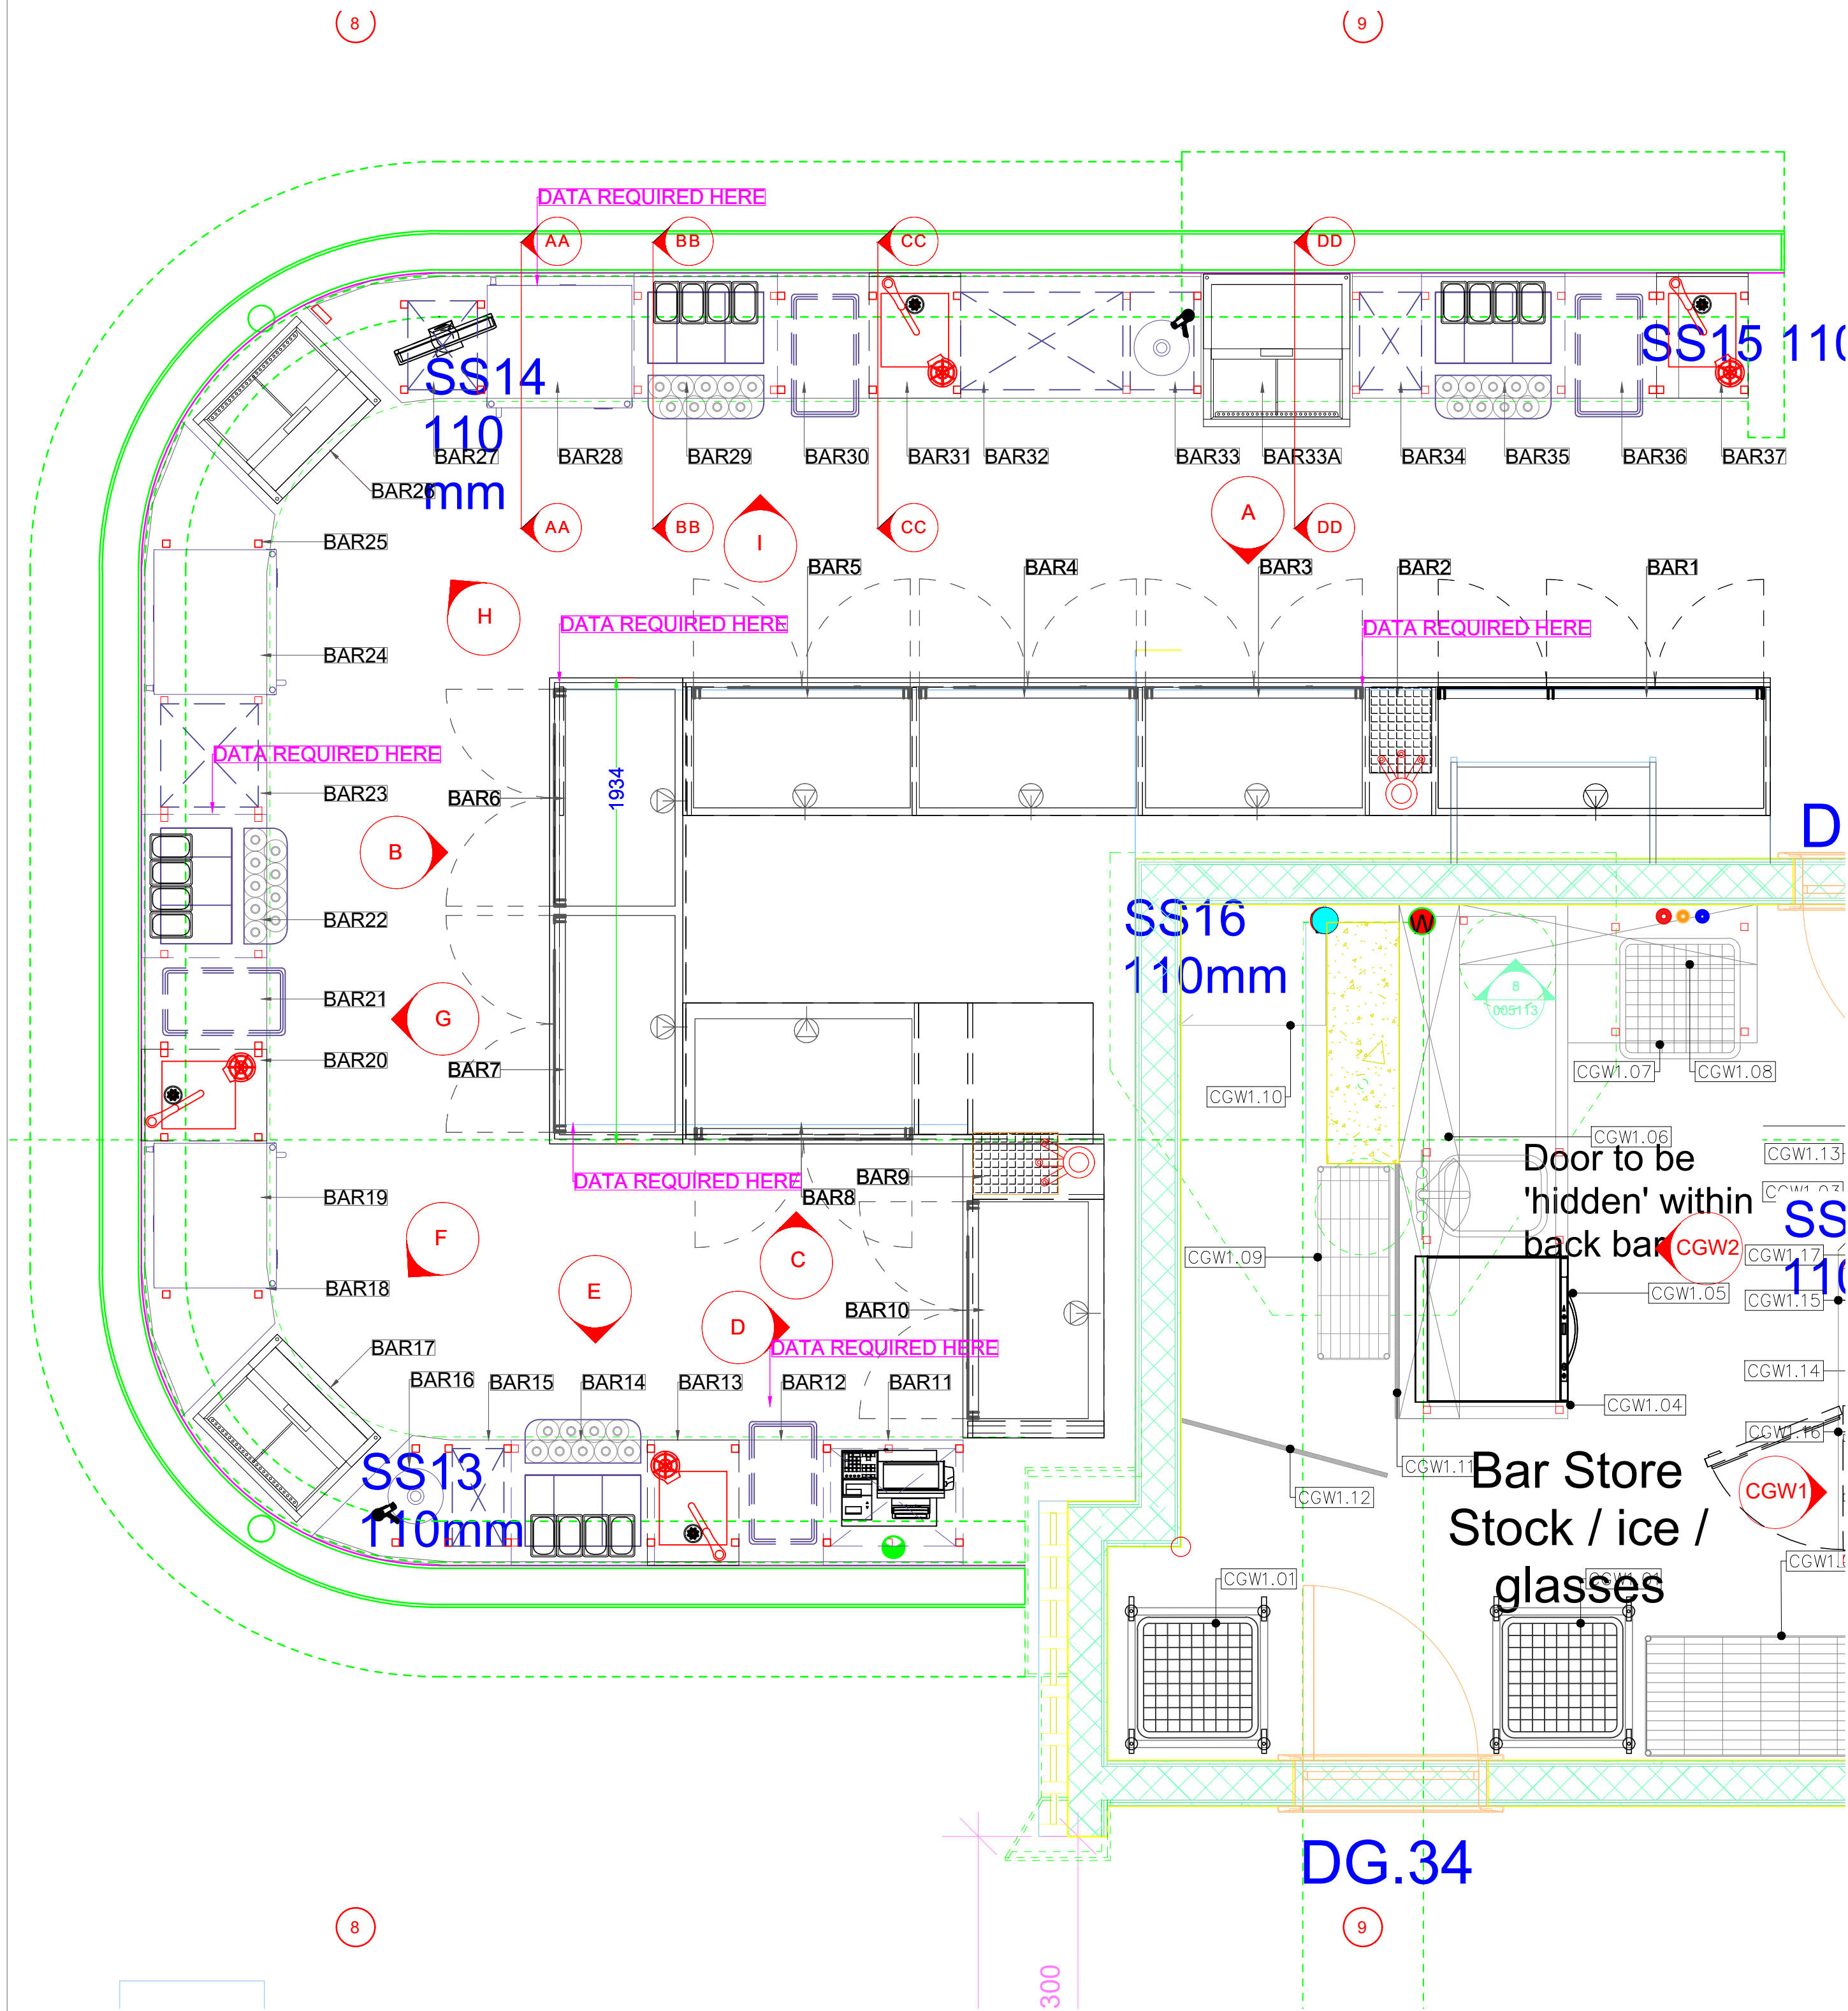

ITEM	QTY	DESCRIPTION
MAIN BAR		
BAR1	1	THREE DOOR BOTTLE COOLER
BAR2	1	BEER FONT BY OTHERS
BAR3	1	TWO DOOR BOTTLE COOLER
BAR4	1	TWO DOOR BOTTLE COOLER
BAR5	1	TWO DOOR BOTTLE COOLER
BAR6	1	TWO DOOR BOTTLE COOLER
BAR7	1	TWO DOOR BOTTLE COOLER
BAR8	1	TWO DOOR BOTTLE COOLER
BAR9	1	BEER FONT BY OTHERS
BAR10	1	TWO DOOR BOTTLE COOLER
BAR11	1	TILL STATION WITH FIXED SHELVES
BAR12	1	SLIM JIM BIN
BAR13	1	BENCH WITH SINK, TAP, ANTI DRIP AND GLASS FRESHENER
BAR14	1	COCKTAIL STATION WITH ICE CHEST, SPEED RAIL AND GARNISH RAIL
BAR15	1	UNDER COUNTER SHELVING FOR GLASSES
BAR16	1	WASH HAND BASIN
BAR17	1	TOP LOADING BOTTLE DUMP
BAR18	1	ANGLED BENCH
BAR19	1	GLASS FROSTER
BAR20	1	BENCH WITH SINK, TAP, ANTI DRIP AND GLASS FRESHENER
BAR21	1	SLIM JIM BIN
BAR22	1	COCKTAIL STATION WITH ICE CHEST, SPEED RAIL AND GARNISH RAIL
BAR23	1	UNDER COUNTER SHELVING FOR GLASSES
BAR24	1	GLASS FROSTER
BAR25	1	ANGLED BENCH
BAR26	1	TOP LOADING BOTTLE DUMP
BAR27	1	UNDER COUNTER SHELVING FOR GLASSES
BAR28	1	GLASS FROSTER
BAR29	1	COCKTAIL STATION WITH ICE CHEST, SPEED RAIL AND GARNISH RAILS
BAR30	1	SLIM JIM BIN
BAR31	1	BENCH WITH SINK, TAP, ANTI DRIP AND GLASS FRESHENER
BAR32	1	UNDER COUNTER SHELVING FOR GLASSES
BAR33	1	WASH HAND BASIN
BAR33A	1	TOP LOADING BOTTLE DUMP
BAR34	1	UNDER COUNTER SHELVING FOR GLASSES
BAR35	1	COCKTAIL STATION WITH ICE CHEST, SPEED RAIL AND GARNISH RAILS
BAR36	1	SLIM JIM BIN
BAR37	1	BENCH WITH SINK, TAP, ANTI DRIP AND GLASS FRESHENER

POD

11-09-25

CORRECTIONS TO SERVICES

GC

POD

09-09-25

CORRECTIONS TO SERVICES

GC

POD

04-09-25

ELEVATIONS AND DETAIL ADDED

GC

PSI

29-07-25

BAR FEASIBILITY LAYOUT

GC

REV

DATE

DETAIL

INITIAL

MCE Monarch
Catering Equipment

The Mill, Marsh Fold Lane, Bolton, BL1 4HG
Tel: 01204 695220
email: info@monarch-direct.co.uk
website: www.monarch-direct.co.uk
SCALE: 1:200@A1 DRAWN BY: BW
DATE: 13/09/24 DRAWING NO: SW0132

CLIENT

DAKOTA

PROJECT

MANCHESTER AIRPORT

DRAWING

L051-MON-12-01.GF-D-0-320007

REVISION

P04 PRELIMINARY

STATUS

S4 SUITABLE FOR STAGE APPROVAL

This drawing is issued strictly as design intent prior to the appointment of principal contractor and official CDM co-ordinator.
This drawing remains the property of Monarch Catering Equipment Ltd. and should not be copied, lent or reproduced in part or whole without their written permission. Scaling from this drawing is indicative. Actual dimensions should be sought from site.

CLIENT APPROVAL

NAME

SIGN

POSITION

DATE

CSCS

CONSTRUCTION SKILLS
CERTIFICATION SCHEME

ceda

Connecting Our Industry

1003 AI

DG.10

WG.16

DG.43

SS28 110mm

SS29 110mm

RWP 150mm

SS27 110mm

FG01 110mm

SS31 110mm

SS30 110mm

SS30A 110mm

SS32 110mm

SS34 110mm

SS26 110mm

FG02 110mm

S35 110mm

S36 110mm

DG.37

DG.38

WC 4 m²

S25 110mm

WC 4 m²

DG.39

DG.40

DG.50

House

Laundry 22 m²

Tank Room. Water tank & cold water booster set - refer to M&E information for full details

Main switchboard - refer to

F-F 004022

EW2 4870

Private Dining Room

twin track folding acoustic partition with head hung support - to specialist details

MAIN KITCHEN

MK1.01	1	3 DOOR REFRIGERATION
MK1.01A	1	WORKBENCH WITH FOUR VOIDS
MK1.02	1	2 TIER HEATED PASS
MK1.03	1	SPACE SAVER 2 DRAWER REFRIGERATION
MK1.04	1	PASS THROUGH HOT CUPBOARD
MK1.05	1	2 TIER HEATED PASS
MK1.06	1	SPACE SAVER 2 DRAWER 1 DOOR DRAWER REFRIGERATION
MK1.07	1	WASTE BIN
MK1.08	1	6 DRAWER REFRIGERATION
MK1.09	1	2 TIER HEATED PASS
MK1.09A	1	2 TIER HEATED PASS
MK1.10	1	4 DRAWER REFRIGERATION
MK1.10A	1	WORKBENCH WITH TWO VOIDS
CHARVET SUITE		
MK1.11	1	SALAMANDER
MK1.12	1	4 ZONE INDUCTION
MK1.13	1	SOUS VIDE
MK1.14	1	DOUBLE CHARGRILL
MK1.15	1	PASTA COOKER
MK1.16	1	SALAMANDER
MK1.17	1	4 ZONE INDUCTION
MK1.18	1	TWIN TANK FRYER
MK1.19	1	SINGLE TANK FRYER
MK1.20	1	2 ZONE INDUCTION
MK1.21	1	4 ZONE INDUCTION
MK1.22	1	WASH HAND BASIN
MK1.23	1	6 DRAWER 1 DOOR REFRIGERATION
MK1.24	1	WORK BENCH WITH VOID
MK1.25	2	WALL SHELVES
MK1.26	1	BESPOKE MOBILE STAND
MK1.27	1	COMBINATION OVEN 6-1/1
MK1.27A	1	COMBINATION OVEN 6-1/1 STACKED WITH MK1.27
MK1.27B	1	ULTRA VENT HOOD
MK1.27C	1	MECHANICAL GREASE TRAP
MK1.28	1	2 DRAWER 1 DOOR REFRIGERATION
MK1.28A	1	WORK BENCH WITH VOID
MK1.29	2	WALL SHELVES
MK1.30	1	6 DRAWER 1 DOOR REFRIGERATION
MK1.31	1	WORK BENCH WITH VOID
MK1.32	1	INSECT CONTROL/GLUE BOARD
COLD PREP		
CP1.01	1	WASH HAND BASIN
CP1.02	1	TALL UPRIGHT SLIM FREEZER
CP1.03	1	SPACE SAVER 4 DRAWER REFRIGERATION
CP1.04	2	WALL SHELVES
CP1.05	1	WORK BENCH WITH VOID, CHAMFER, SINK, TAPS AND WASTE BIN
CP1.06	1	MOBILE STAND
CP1.07	1	WALL MOUNTED MICROWAVE ON SHELF
CP1.08	1	ROBOT COUPE
CP1.09	1	WORK BENCH
CP1.09A	1	1 DOOR 2 DRAWER REFRIGERATION
CP1.10	4	WALL SHELVES
CP1.11	1	5L BENCH TOP MIXER
CP1.12	1	1 DOOR 2 DRAWER REFRIGERATION
CP1.13	1	THERMOMIXER
CP1.14	1	WEIGHING SCALES
CP1.15	1	COLD ROOM INC 4 TIER SHELVING SYSTEM WITH REMOVABLE POLYMER MAT SHELVES
CP1.16	2	WALL SHELVES
CP1.17	1	INSECT CONTROL/GLUE BOARD
PREP KITCHEN		
PK1.01	1	WASTE BIN
PK1.02	1	WORK BENCH WITH PART VOID, SINK AND TAP
PK1.03	1	2 DRAWER DUAL TEMP REFRIGERATION

PK1.04	2	PASS THROUGH GANTRY STYLE AMBIENT SHELVES
PK1.05	1	SET OF GASTRO RUNNERS
PK1.06	1	MECHANICAL GREASE TRAP
PK1.07	1	I-COMBI PRO 6/1
PK1.08	1	I-COMBI PRO 6/1 STACKED WITH PK1.07
PK1.08A	1	ULTRA VENT HOOD
PK1.09	1	HAND WASH BASIN WITH HYGIENE SHIELDS
PK1.10	2	SET OF TWO OPEN END SHELVES
PK1.11	1	INSECT CONTROL/GLUE BOARD
PK1.12	1	FREEZER ROOM INC 4 TIER SHELVING SYSTEM WITH REMOVABLE POLYMER MAT SHELVES
PASTRY		
PA1.01	1	EXTENDED BENCH WITH TWO VOIDS AND FIXED SHELVES
PA1.02	2	WALL SHELVES
PA1.03	1	6 DRAWER 1 DOOR REFRIGERATION
PA1.04	0	SPARE NUMBER
PA1.05	1	5L BENCH TOP MIXER
PA1.06	1	THERMOMIXER
PA1.07	1	BENCH TOP INDUCTION HOB
PA1.08	0	SPARE NUMBER
PA1.09	1	2 DRAWER DUAL TEMP REFRIGERATION
PA1.10	2	WALL SHELVES
PA1.11	1	PLANETARY MIXER ON STAND
PA1.12	1	WORK BENCH WITH FIXED SHELVES
PA1.13	1	LOW HEIGHT BLAST CHILLER
WASH UP		
WU1.01	1	MOBILE PAN BIN
WU1.02	1	ANGLED DRAINER RACK
WU1.03	1	BENCH WITH SINK AND PRE RINSE TAP
WU1.03A	1	BENCH WITH SINK
WU1.04	1	ANGLED DRAINER RACK
WU1.05	1	WASTE BIN
WU1.06	1	4 TIER SHELVING SYSTEM WITH REMOVABLE POLYMER MAT SHELVES
WU1.07	0	SPARE NUMBER
WU1.08	1	SET OF 3 BASKET RUNNERS
WU1.09	1	WALL SHELF
WU1.10	1	SET OF 3 BASKET RUNNERS
WU1.11	1	PASS THROUGH DISHWASHER
WU1.12	0	SPARE NUMBER
WU1.13	1	PASS THROUGH DISHWASHER
WU1.14	1	WASTE BIN
WU1.15	1	BENCH WITH SINK AND PRE RINSE TAP
WU1.16	1	PASS THROUGH DIRTIES BENCH WITH SET OF 3 BASKET RUNNERS AND 3 BINS
WU1.17	1	SHELF PASS FOR DIRTIES
WU1.18	1	WASH HAND BASIN WITH HYGIENE SHIELDS
WU1.19	0	SPARE NUMBER
WU1.20	1	4 TIER SHELVING SYSTEM WITH REMOVABLE POLYMER MAT SHELVES
WU1.21	1	F.O.G. MANAGEMENT SYSTEM
WU1.22	1	INSECT CONTROL/GLUE BOARD
WU1.23	1	F.O.G. MANAGEMENT SYSTEM
WW1.01	1	WINE WALL DISPLAY
ROOM SERVICE		
RS1.01	1	FRAME FOR CUTLERY TRAY
RS1.02	1	WORK BENCH WITH PART VOID, FIXED SHELVING AND SET OF 3 BASKET RUNNERS
RS1.03	5	HOT BOXES
RS1.04	2	WALL SHELVES
RS1.05	1	MOBILE TRAY RACK
RS1.06	5	TABLES BY OTHER
RS1.07	1	WASH HAND BASIN
RS1.08	1	2/1 GN UPRIGHT REFRIGERATOR
RS1.09	1	DRY STORE INC 4 TIER SHELVING SYSTEM WITH REMOVABLE POLYMER MAT SHELVES
RS1.10	1	DEEP WALL SHELF

RAW PREP		
RP1.01	2	WALL SHELVES
RP1.02	1	MOBILE UNDER COUNTER STORAGE
RP1.03	1	BENCH WITH BIN PART VOID, SINK AND PRE RINSE TAP
RP1.04	1	3 DRAWER SET
RP1.05	1	INSECT CONTROL/GLUE BOARD
RP1.06	1	WASH HAND BASIN
RP1.07	1	FREEZER ROOM INC 4 TIER SHELVING SYTEM WITH REMOVABLE POLYMER MAT SHELVES
GLASS WASH AREA		
GW1.01	1	GLASS WASHER
GW1.02	1	BENCH WITH SINK, TAP AND ANTI DRIP
GW1.03	1	GLASS WASHER
GW1.04	2	WALL SHELVES
GW1.05	1	L SHAPED BENCH WITH PASS SHELF
GW1.06	2	MOBILE RACKING
GW1.07	2	4 TIER NYLON RACKING
GW1.08	1	INSECT CONTROL/GLUE BOARD
COFFEE AREA		
CF1.01	1	WORK BENCH
CF1.02	1	UNDER COUNTER MILK FRIDGE
CF1.03	2	WALL SHELVES
CF1.04	1	WORK BENCH
CF1.05	2	WALL SHELVES
CF1.06	1	WORK BENCH
CF1.07	1	COFFEE MACHINE 2 GROUP BY OTHERS
CF1.08	1	HYGIENE SHIELD
CF1.09	1	SLIM JIM BIN
ICE AREA		
ICE1.01	1	ICE FLAKER
ICE1.02	1	ICE CUBER
ICE1.03	1	INSECT CONTROL/GLUE BOARD
ICE	0	OMITTED/NOT REQUIRED
WW1.01	1	WINE WALL DISPLAY
GP	27	GENERAL PURPOSE SOCKETS
F5	1	FIRE SUPPRESSION
TOTALS		
CELLAR GLASSWASH		
CGW1.01	2	MOBILE BASKET STORAGE
CGW1.02	1	4 TIER NYLON RACKING
CGW1.03	1	WASH HAND BASIN
CGW1.04	1	FABRICATED BENCH WITH SINK, TAPS, ANTI-DRIP AND 2 VOIDS
CGW1.05	1	GLASS WASHER
CGW1.06	4	WALL SHELVES
CGW1.07	1	WORK TABLE WITH SET OF 3 BASKET RUNNERS
CGW1.08	2	WALL SHELVES
CGW1.09	1	4 TIER NYLON RACKING
CGW1.10	1	STORAGE CUPBOARD
CGW1.11	1	FABRICATED PARTITION WALL
CGW1.12	1	FABRICATED LOCKABLE DOOR
CGW1.13	1	INSECT CONTROL/GLUE BOARD
CGW1.14	1	COFFEE MACHINE 2 GROUP BY OTHERS
CGW1.15	1	WORK BENCH
CGW1.16	1	UNDER COUNTER MILK FRIDGE
CGW1.17	1	WALL SHELF
CGW1.18	1	SLIM JIM BIN

CD4	22-10-25	ADDITIONAL SOCKETS ADDED FOR ENGINE UNITS	QC
CD3	31-07-25	ADDITIONAL DATA AND POWER ADDED	QC
CD2	26-07-25	COFFEE MACHINES AND SERVICES ADDED	QC
CD1	18-06-25	DATA POINTS ADDED	QC
REV	DATE	DETAIL	INITIAL

MCE Monarch
Catering Equipment

The Mill, Marsh Fold Lane, Bolton, BL1 4HG
tel: 01204 695220
email: info@monarch-direct.co.uk
website: www.monarch-direct.co.uk
SCALE: 1:400 @ A1P DRAWN BY: SWW
DATE: 13/08/24 DRAWING NO: SWW132

CLIENT: DAKOTA

PROJECT: MANCHESTER AIRPORT

L051-MON-12-01.GF-D-O-321001

REVISION: C04 PRELIMINARY

STATUS: S2 SUITABLE FOR MANUFACTURE

THIS DRAWING IS ISSUED STRICTLY AS DESIGN INTENT PRIOR TO THE APPOINTMENT OF PRINCIPAL CONTRACTOR AND OFFICIAL USE OF DRAWING

The drawing remains the property of Monarch Catering Equipment Ltd. and should not be copied, lent or reproduced in part or whole without their written permission. Drawing from this drawing is indicative. Actual dimensions should be sought from MCE.


NAME: SWW
SIGN: SWW
DATE: 13/08/24

CSCS
CONSTRUCTION SKILLS
CERTIFICATION SCHEME

ceda
connecting Our industry

1001 AIP

SS26
110mm

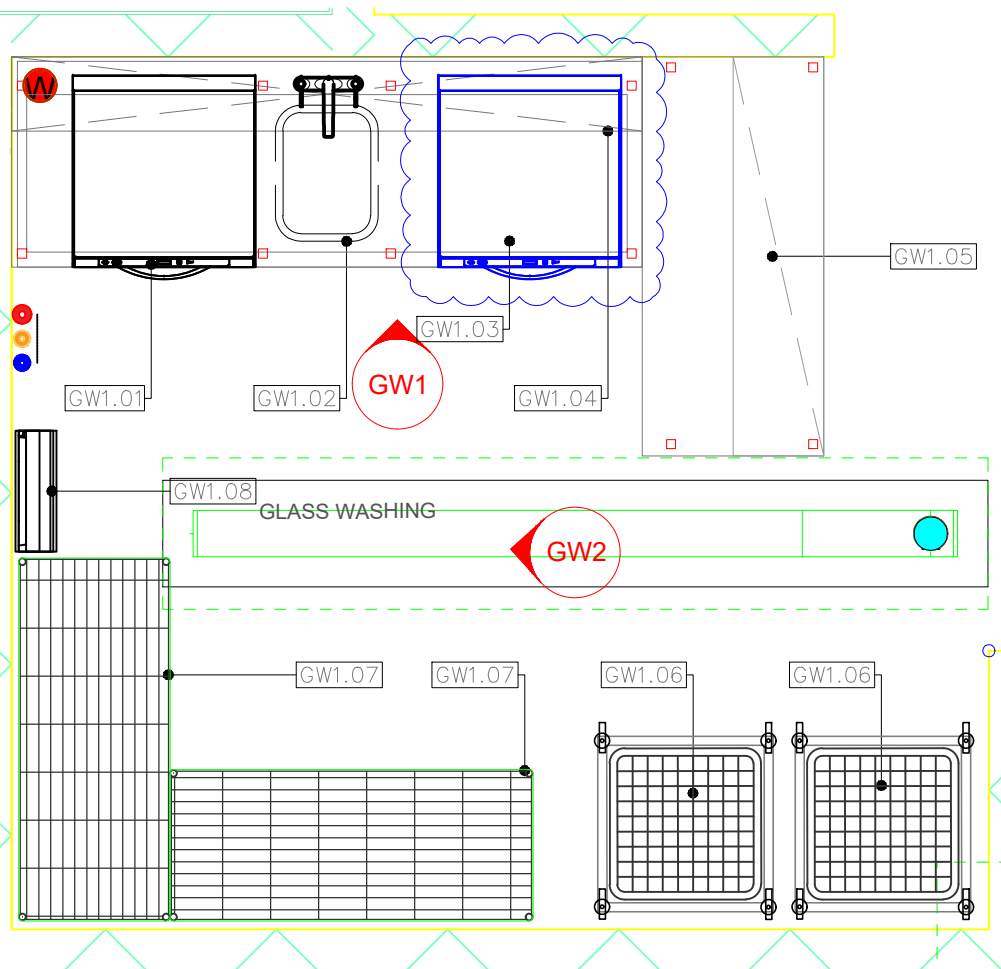

GW1.01	1	GLASS WASHER
GW1.02	1	BENCH WITH SINK, TAP AND ANTI DRIP
GW1.03	1	GLASS WASHER
GW1.04	2	WALL SHELVES
GW1.05	1	L SHAPED BENCH WITH PASS SHELF
GW1.06	2	MOBILE RACKING
GW1.07	2	4 TIER NYLON RACKING
GW1.08	1	INSECT CONTROL/GLUE BOARD


C01	18-06-25	DATA POINTS ADDED		GC
REV	DATE	DETAIL		INITIAL
MCE Monarch Catering Equipment The Mill, Marsh Fold Lane, Bolton, BL1 4HG tel: 01204 695220 email: info@monarch-direct.co.uk website: www.monarch-direct.co.uk SCALE 1:25@A4 DRAW BY: SW DATE 13/08/24 DRAWING NO: SW9132				
CLIENT		DAKOTA		
PROJECT		MANCHESTER AIRPORT		
DRAWING		L051-MON-12-01.GF-D-O-321020		
REVISION	C01	PRELIMINARY		
STATUS	S2	SUITABLE FOR MANUFACTURE		
THIS DRAWING IS ISSUED STRICTLY AS DESIGN INTENT PRIOR TO THE APPOINTMENT OF PRINCIPAL CONTRACTOR AND OFFICIAL COM CO-ORDINATOR				
This drawing remains the property of Monarch Catering Equipment Ltd. and should not be copied, lent or reproduced in part or whole without their written permission. Scaling from this drawing is indicative. Actual dimensions should be sought from site.		CLIENT APPROVAL NAME SIGN POSITION DATE		




CONSTRUCTION SKILLS
CERTIFICATION SCHEME
Connecting Our Industry



1020 A4

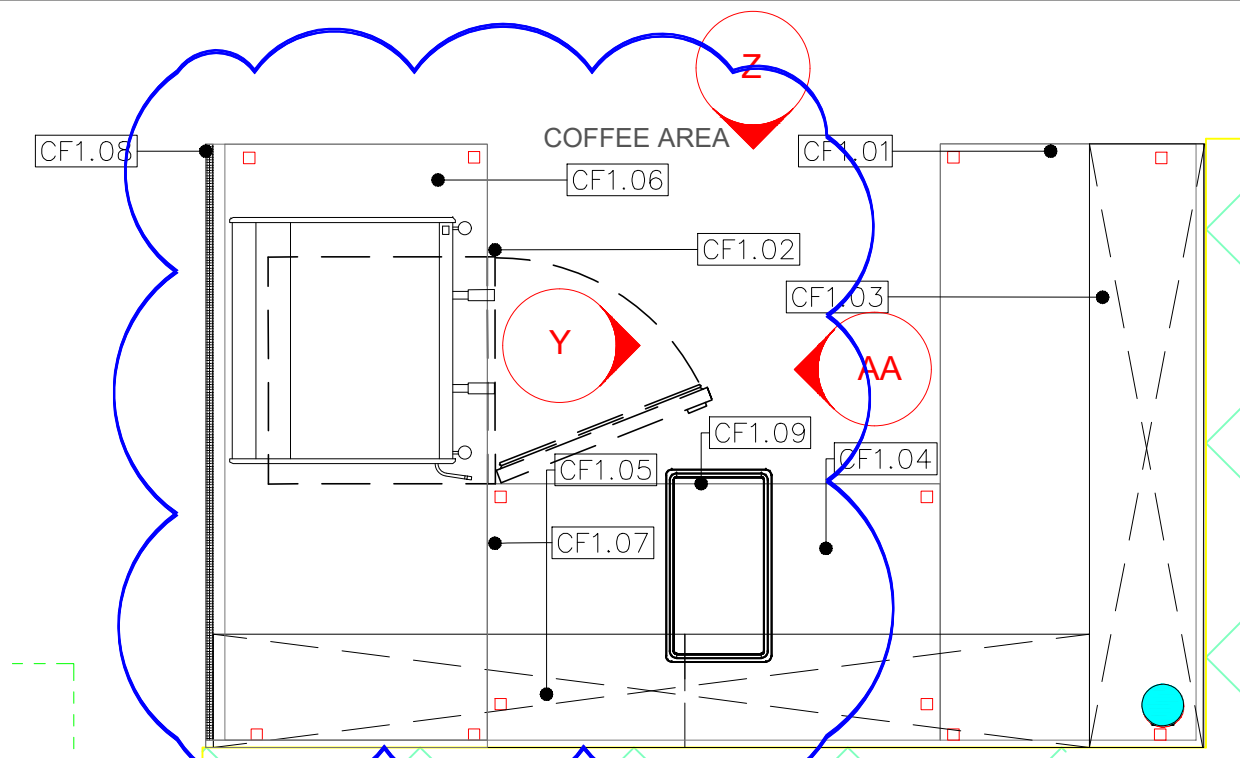

COFFEE AREA		
CF1.01	1	WORK BENCH
CF1.02	1	UNDER COUNTER MILK FRIDGE
CF1.03	2	WALL SHELVES
CF1.04	1	WORK BENCH
CF1.05	2	WALL SHELVES
CF1.06	1	WORK BENCH
CF1.07	1	COFFEE MACHINE 2 GROUP BY OTHERS
CF1.08	1	HYGIENE SHIELD
CF1.09	1	SLIM JIM BIN

C01	25-07-25	COFFEE MACHINES AND SERVICES ADDED		GC
REV	DATE	DETAIL		INITIAL
MCE Monarch Catering Equipment The Mill, Marsh Fold Lane, Bolton, BL1 4HG tel: 01204 695220 email: info@monarch-direct.co.uk website: www.monarch-direct.co.uk SCALE 1:20@A4 DRAW BY: SW DATE 13/08/24 DRAWING NO. SW9132				
CLIENT		DAKOTA		
PROJECT		MANCHESTER AIRPORT		
DRAWING		L051-MON-12-01.GF-D-0-321010		
REVISION	C01	PRELIMINARY		
STATUS	S2	SUITABLE FOR INFORMATION		
THIS DRAWING IS ISSUED STRICTLY AS DESIGN INTENT PRIOR TO THE APPOINTMENT OF PRINCIPAL CONTRACTOR AND OFFICIAL COM CO-ORDINATOR				
This drawing remains the property of Monarch Catering Equipment Ltd. and should not be copied, lent or reproduced in part or whole without their written permission. Scaling from this drawing is indicative. Actual dimensions should be sought from site.		CLIENT APPROVAL NAME SIGN POSITION DATE		

[illegible]