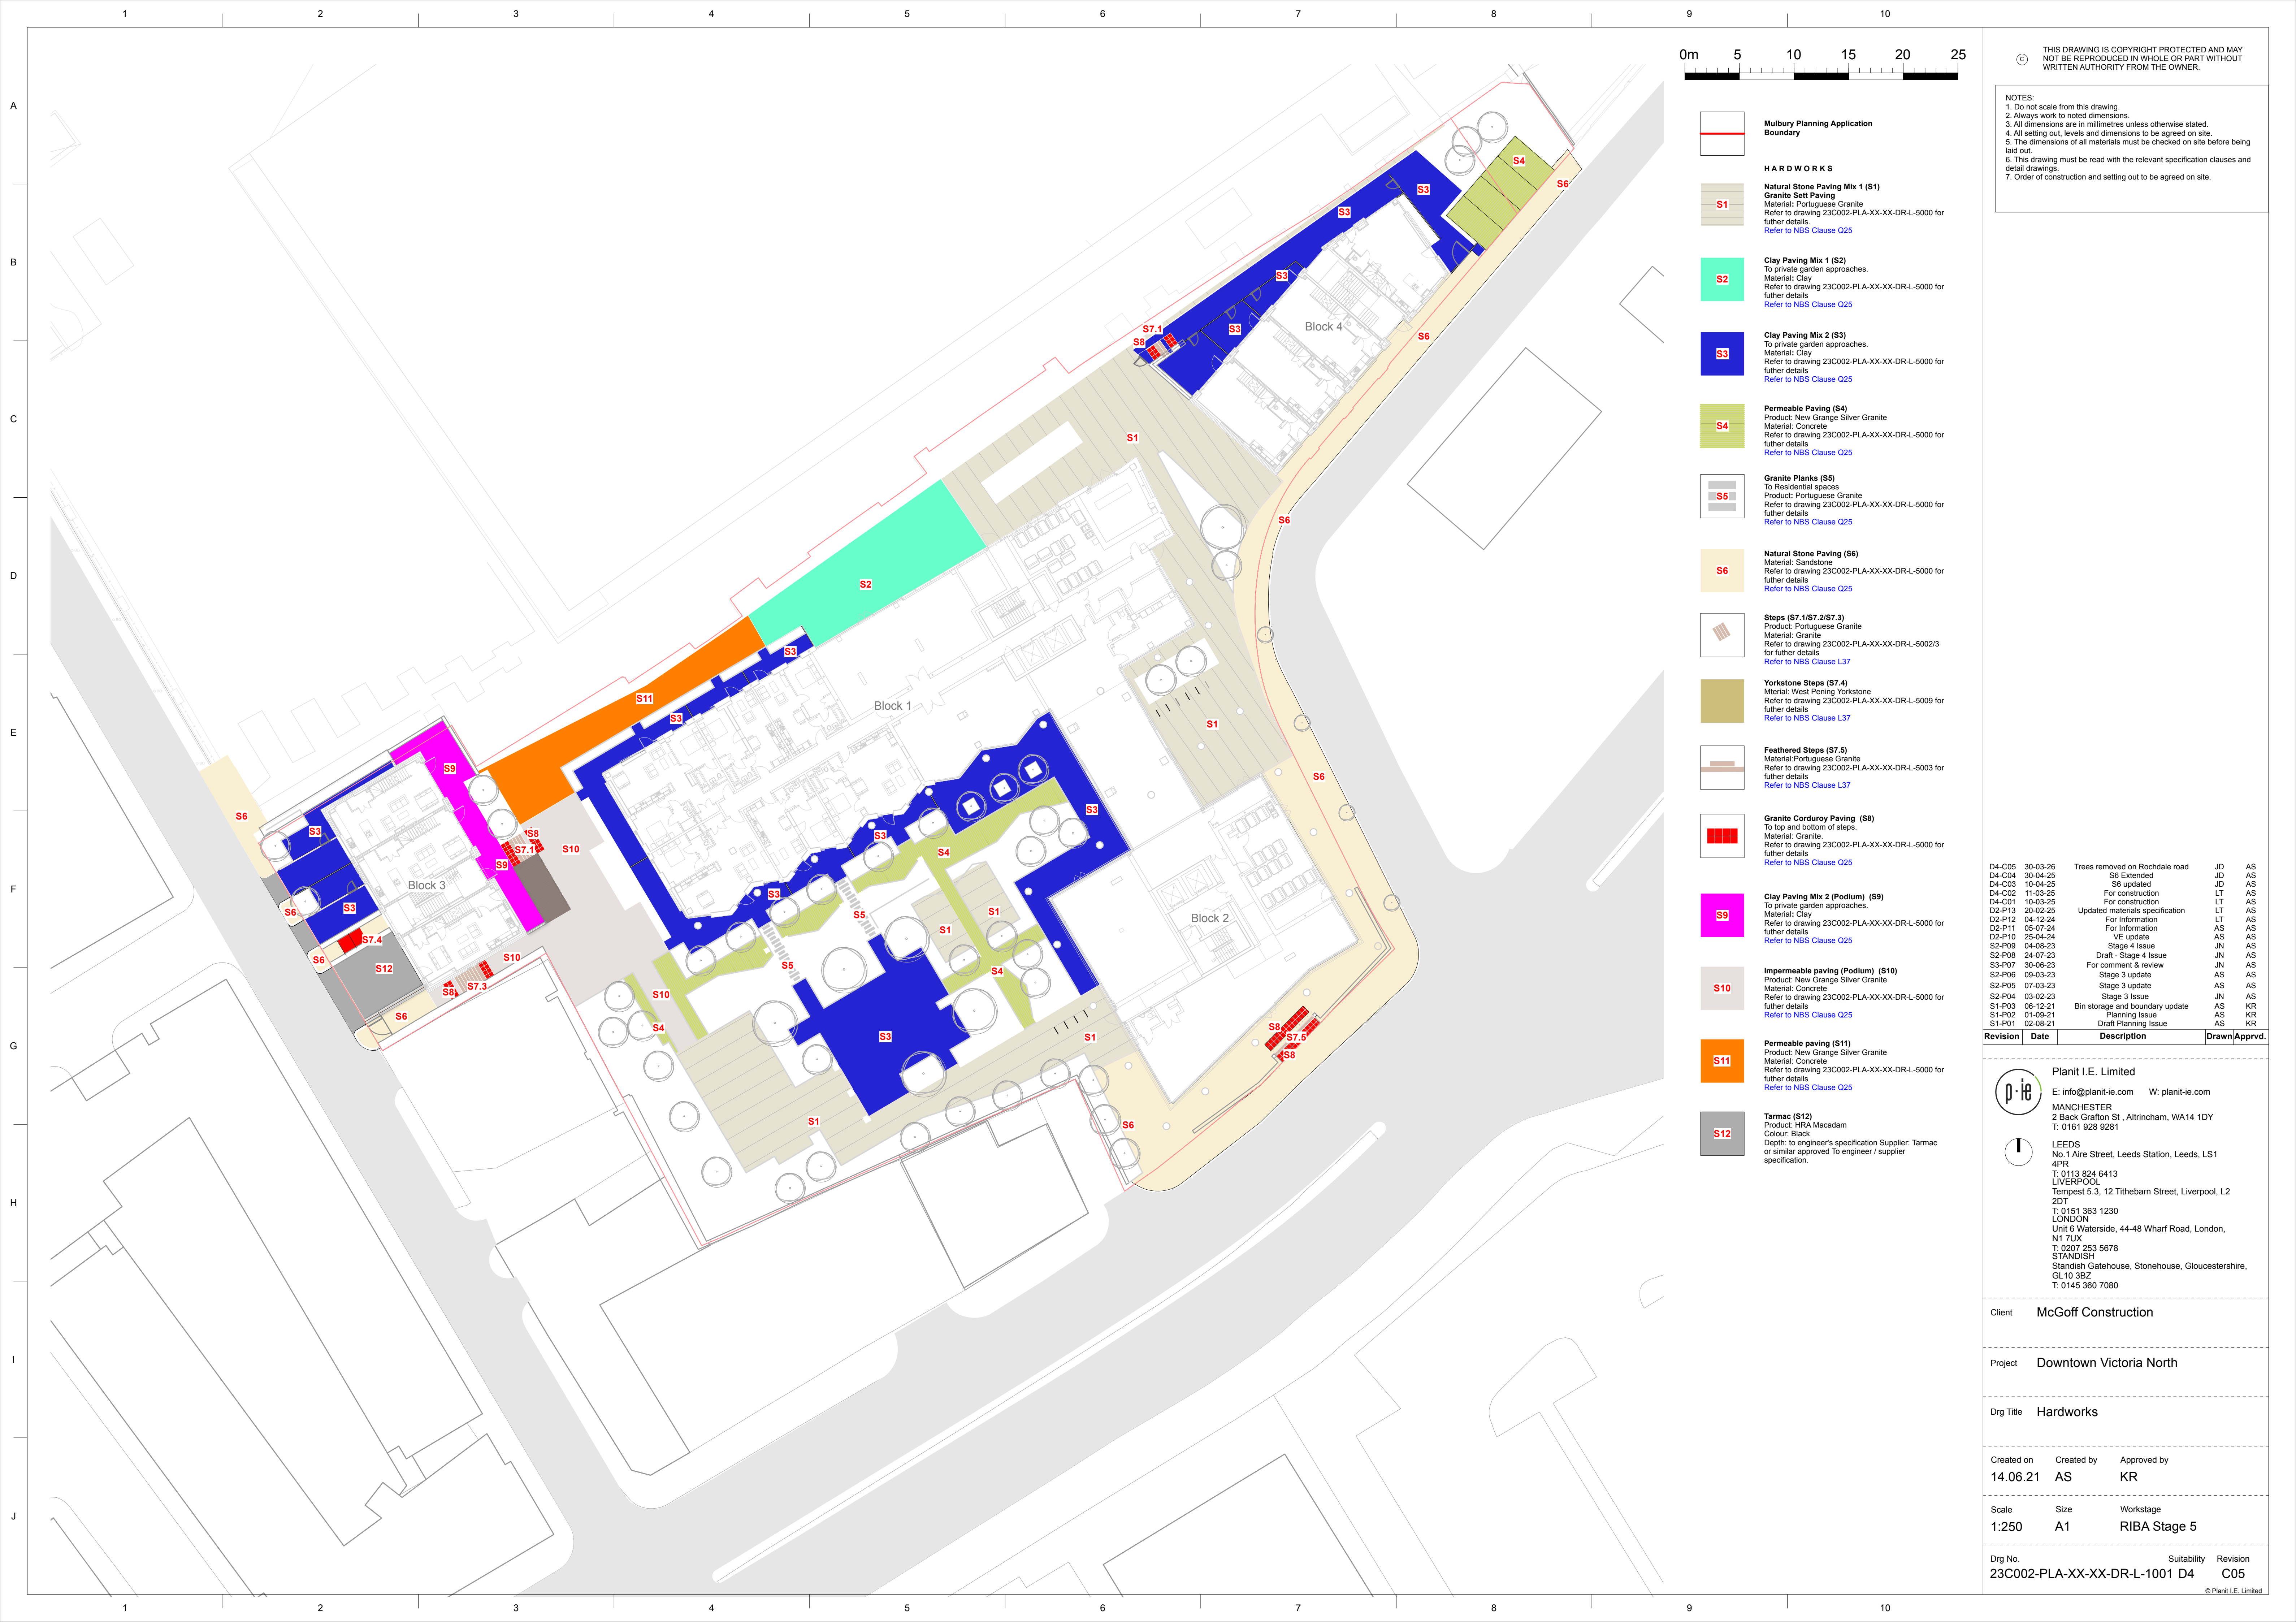


- Mulbury Planning Application Boundary**
- HARDWORKS**
- Natural Stone Paving Mix 1 (S1)**  
Granite Set Paving  
Material: Portuguese Granite  
Refer to drawing 23C002-PLA-XX-XX-DR-L-5000 for further details  
Refer to NBS Clause Q25
- Clay Paving Mix 1 (S2)**  
To private garden approaches.  
Material: Clay  
Refer to drawing 23C002-PLA-XX-XX-DR-L-5000 for further details  
Refer to NBS Clause Q25
- Clay Paving Mix 2 (S3)**  
To private garden approaches.  
Material: Clay  
Refer to drawing 23C002-PLA-XX-XX-DR-L-5000 for further details  
Refer to NBS Clause Q25
- Permeable Paving (S4)**  
Product: New Grange Silver Granite  
Material: Concrete  
Refer to drawing 23C002-PLA-XX-XX-DR-L-5000 for further details  
Refer to NBS Clause Q25
- Granite Planks (S5)**  
To Residential spaces  
Product: Portuguese Granite  
Refer to drawing 23C002-PLA-XX-XX-DR-L-5000 for further details  
Refer to NBS Clause Q25
- Natural Stone Paving (S6)**  
Material: Sandstone  
Refer to drawing 23C002-PLA-XX-XX-DR-L-5000 for further details  
Refer to NBS Clause Q25
- Steps (S7.1/S7.2/S7.3)**  
Product: Portuguese Granite  
Material: Granite  
Refer to drawing 23C002-PLA-XX-XX-DR-L-5002/3 for further details  
Refer to NBS Clause L37
- Yorkstone Steps (S7.4)**  
Material: West Pening Yorkstone  
Refer to drawing 23C002-PLA-XX-XX-DR-L-5009 for further details  
Refer to NBS Clause L37
- Feathered Steps (S7.5)**  
Material: Portuguese Granite  
Refer to drawing 23C002-PLA-XX-XX-DR-L-5003 for further details  
Refer to NBS Clause L37
- Granite Corduroy Paving (S8)**  
To top and bottom of steps.  
Material: Granite.  
Refer to drawing 23C002-PLA-XX-XX-DR-L-5000 for further details  
Refer to NBS Clause Q25
- Clay Paving Mix 2 (Podium) (S9)**  
To private garden approaches.  
Material: Clay  
Refer to drawing 23C002-PLA-XX-XX-DR-L-5000 for further details  
Refer to NBS Clause Q25
- Impermeable paving (Podium) (S10)**  
Product: New Grange Silver Granite  
Material: Concrete  
Refer to drawing 23C002-PLA-XX-XX-DR-L-5000 for further details  
Refer to NBS Clause Q25
- Permeable paving (S11)**  
Product: New Grange Silver Granite  
Material: Concrete  
Refer to drawing 23C002-PLA-XX-XX-DR-L-5000 for further details  
Refer to NBS Clause Q25
- Tarmac (S12)**  
Product: HRA Macadam  
Colour: Black  
Depth: to engineer's specification Supplier: Tarmac or similar approved To engineer / supplier specification.

THIS DRAWING IS COPYRIGHT PROTECTED AND MAY NOT BE REPRODUCED IN WHOLE OR PART WITHOUT WRITTEN AUTHORITY FROM THE OWNER.

NOTES:  
1. Do not scale from this drawing.  
2. Always work to noted dimensions.  
3. All dimensions are in millimetres unless otherwise stated.  
4. All setting out, levels and dimensions to be agreed on site.  
5. The dimensions of all materials must be checked on site before being laid out.  
6. This drawing must be read with the relevant specification clauses and detail drawings.  
7. Order of construction and setting out to be agreed on site.

|        |          |                                 |    |    |
|--------|----------|---------------------------------|----|----|
| D4-C05 | 30-03-26 | Trees removed on Rochdale road  | JD | AS |
| D4-C04 | 30-04-25 | S6 Extended                     | JD | AS |
| D4-C03 | 10-04-25 | S6 updated                      | JD | AS |
| D4-C02 | 11-03-25 | For construction                | LT | AS |
| D4-C01 | 10-03-25 | For construction                | LT | AS |
| D2-P13 | 20-02-25 | Updated materials specification | LT | AS |
| D2-P12 | 04-12-24 | For Information                 | LT | AS |
| D2-P11 | 05-07-24 | For Information                 | AS | AS |
| D2-P10 | 25-04-24 | VE update                       | AS | AS |
| S2-P09 | 04-08-23 | Stage 4 Issue                   | JN | AS |
| S2-P08 | 24-07-23 | Draft - Stage 4 Issue           | JN | AS |
| S3-P07 | 30-06-23 | For comment & review            | JN | AS |
| S2-P06 | 09-03-23 | Stage 3 update                  | AS | AS |
| S2-P05 | 07-03-23 | Stage 3 update                  | AS | AS |
| S2-P04 | 03-02-23 | Stage 3 Issue                   | JN | AS |
| S1-P03 | 06-12-21 | Bin storage and boundary update | AS | KR |
| S1-P02 | 01-09-21 | Planning Issue                  | AS | KR |
| S1-P01 | 02-08-21 | Draft Planning Issue            | AS | KR |

| Revision | Date | Description | Drawn | Apprvd. |
|----------|------|-------------|-------|---------|
|----------|------|-------------|-------|---------|

**Plant I.E. Limited**  
E: info@plant-ie.com W: plant-ie.com  
MANCHESTER  
2 Back Grafton St., Altrincham, WA14 1DY  
T: 0161 928 9281

**LEEDS**  
No.1 Aire Street, Leeds Station, Leeds, LS1 4PR  
T: 0113 824 6413  
LIVERPOOL  
Tempest 5.3, 12 Tithebarn Street, Liverpool, L2 2DT  
T: 0151 363 1230  
LONDON  
Unit 6 Waterside, 44-48 Wharf Road, London, N1 7UX  
T: 0207 253 5678  
STANDISH  
Standish Gatehouse, Stonehouse, Gloucestershire, GL10 3BZ  
T: 0145 360 7080

Client **McGoff Construction**

Project **Downtown Victoria North**

Drg Title **Hardworks**

Created on **14.06.21** Created by **AS** Approved by **KR**

Scale **1:250** Size **A1** Workstage **RIBA Stage 5**

Drg No. **23C002-PLA-XX-XX-DR-L-1001 D4** Suitability **D4** Revision **C05**