



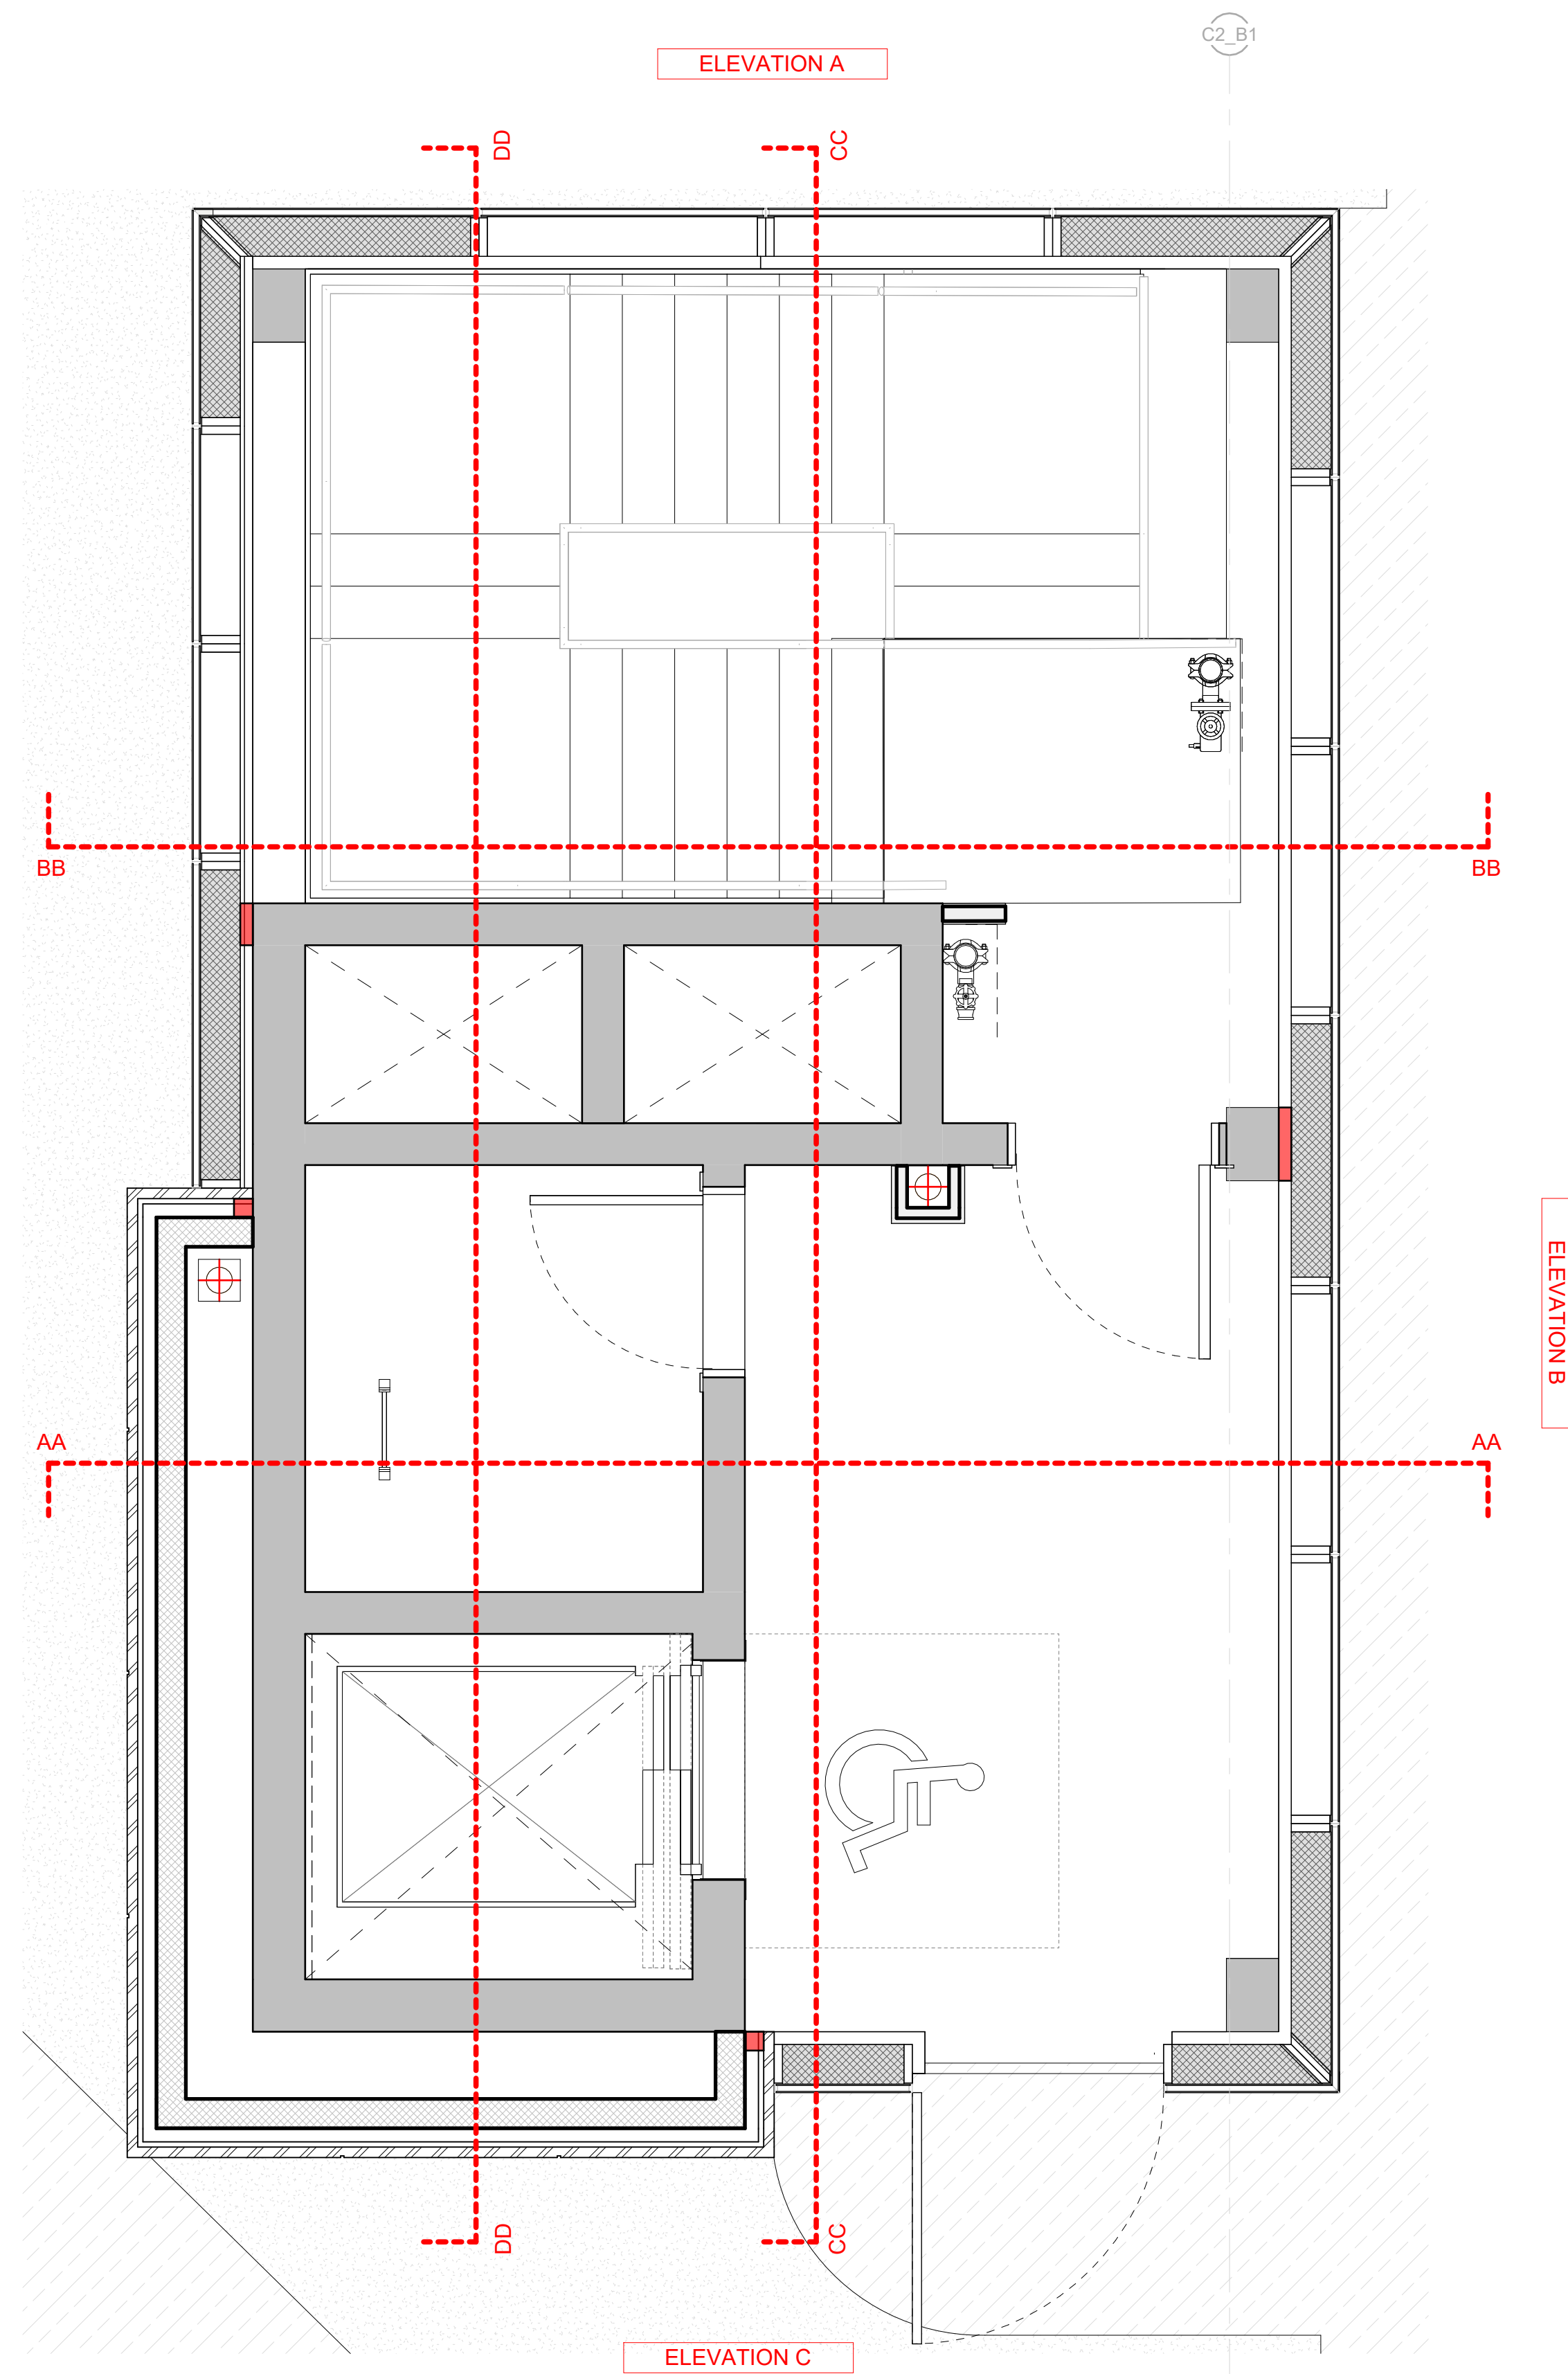

1 G251_C2_Core Pop Up_Plan 1
1:25

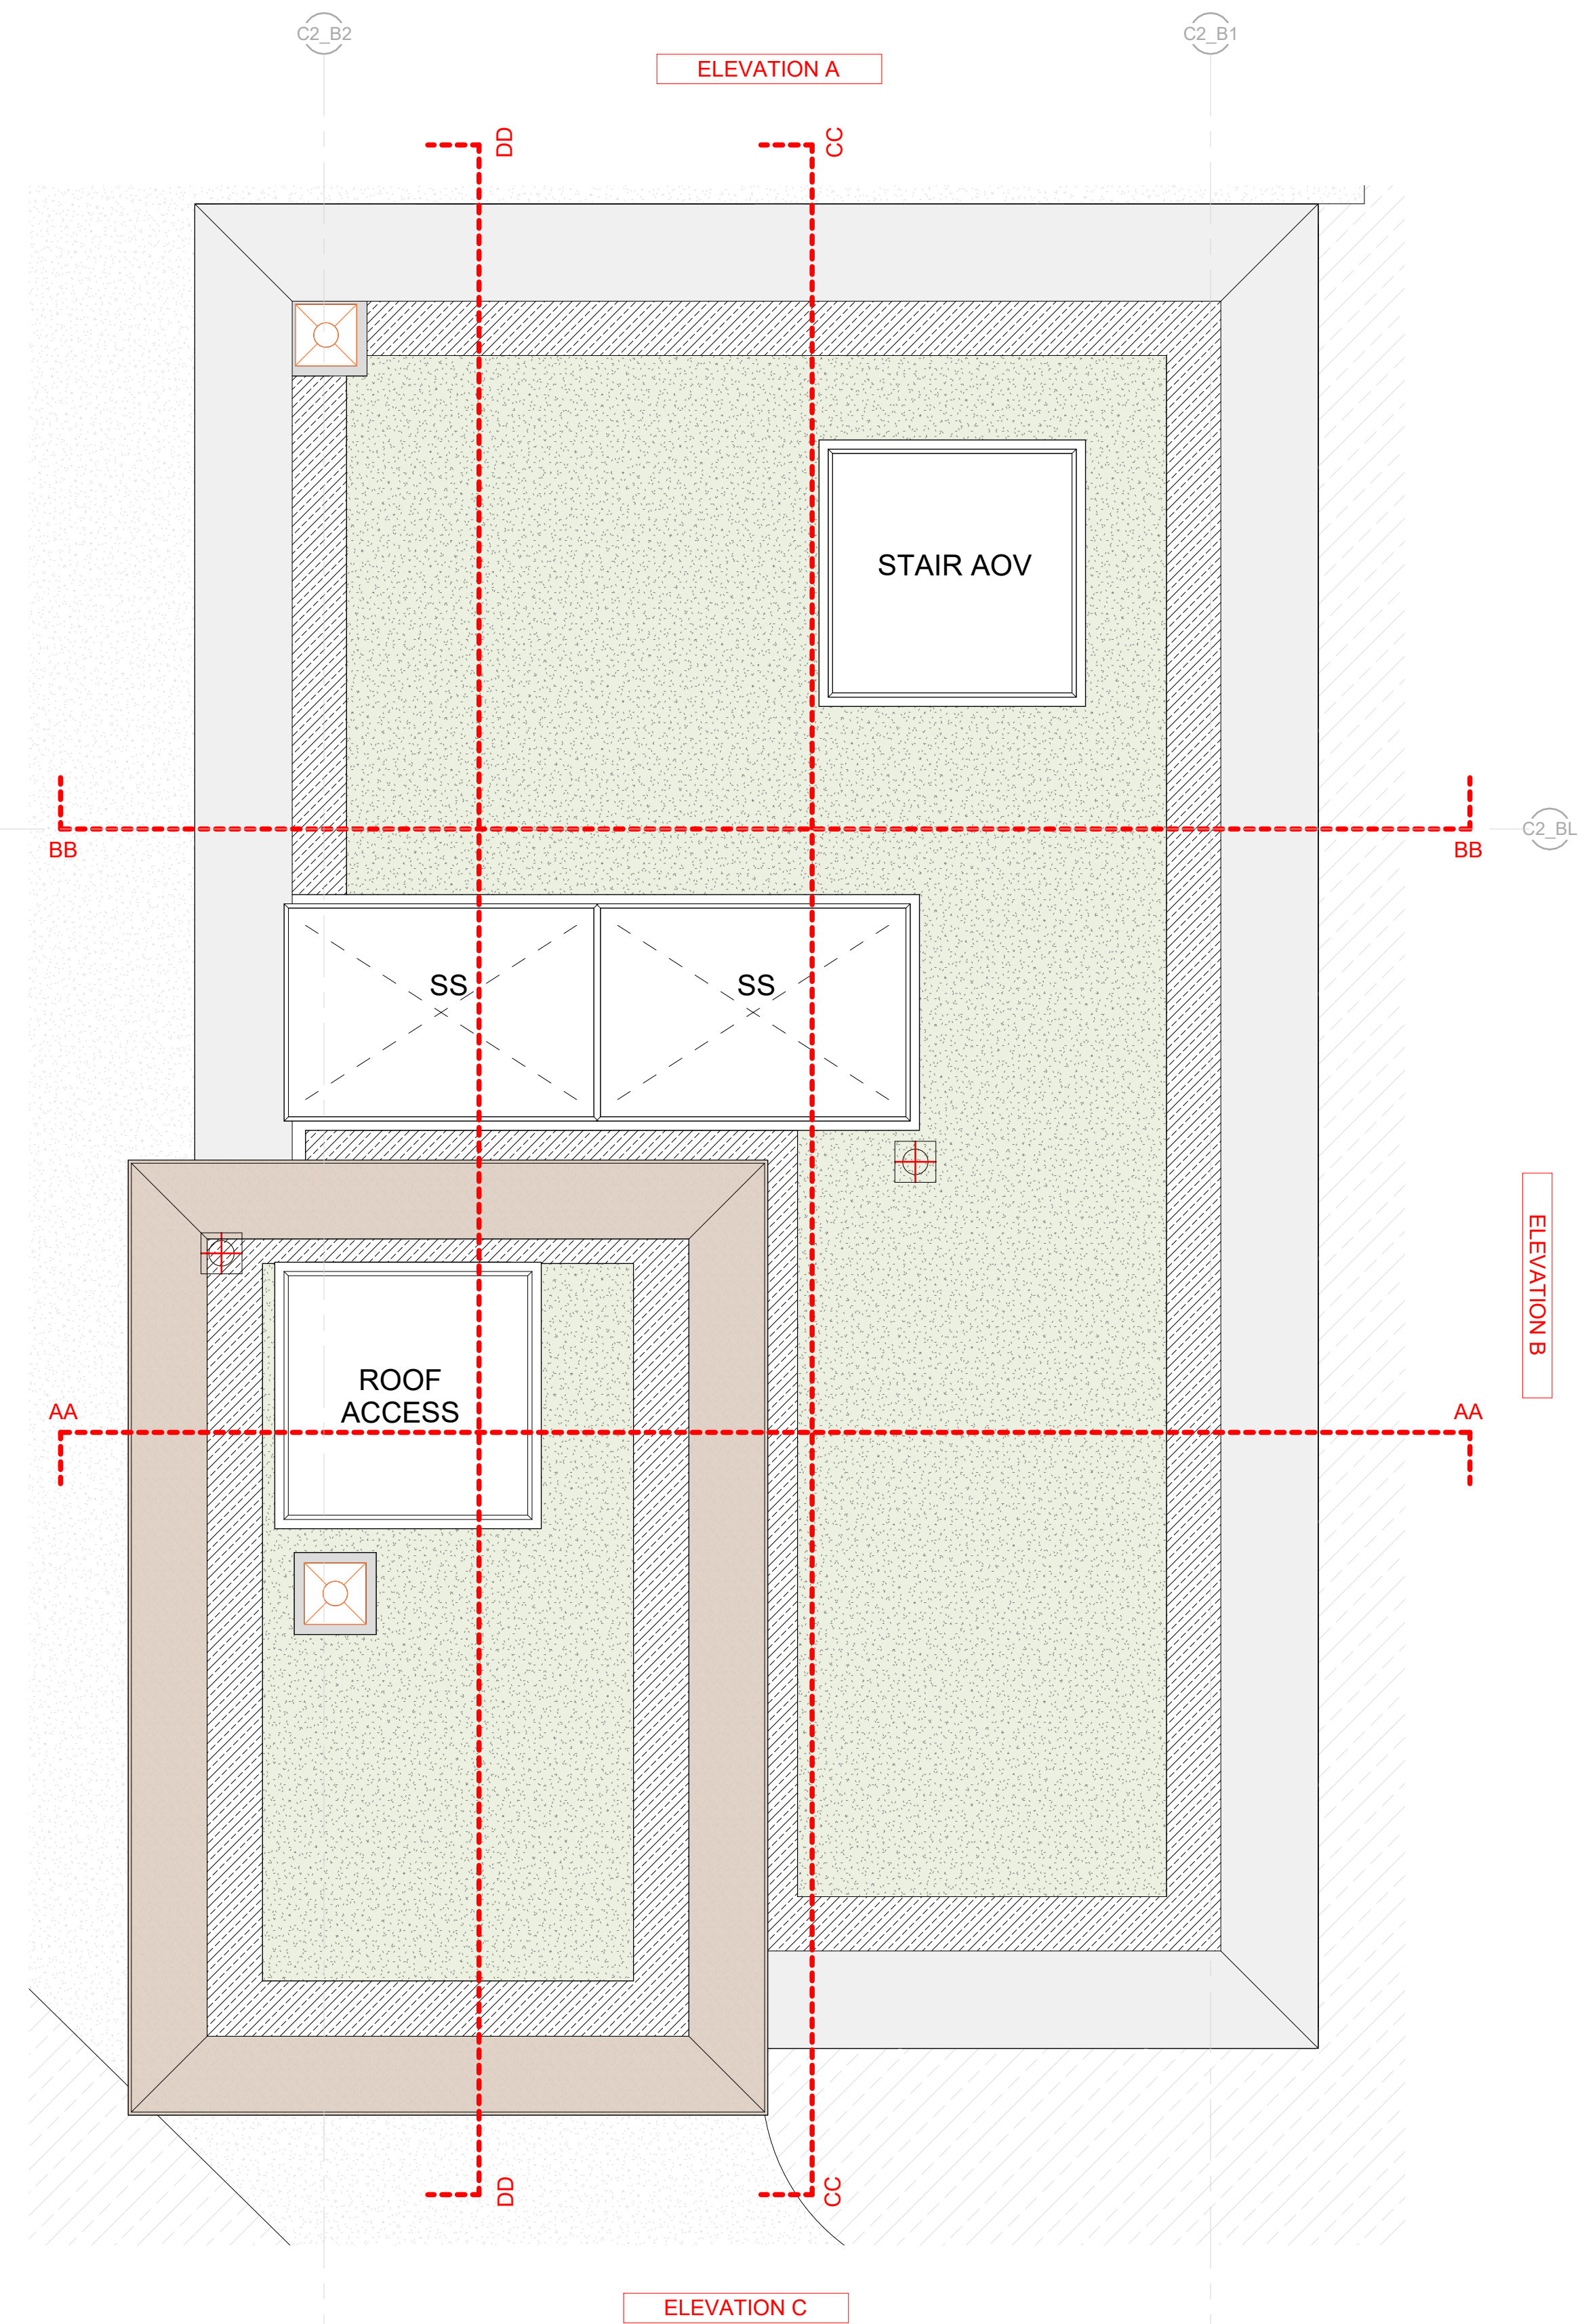

2 G251_C2_Core Pop Up_Roof Plan 1
1:25