

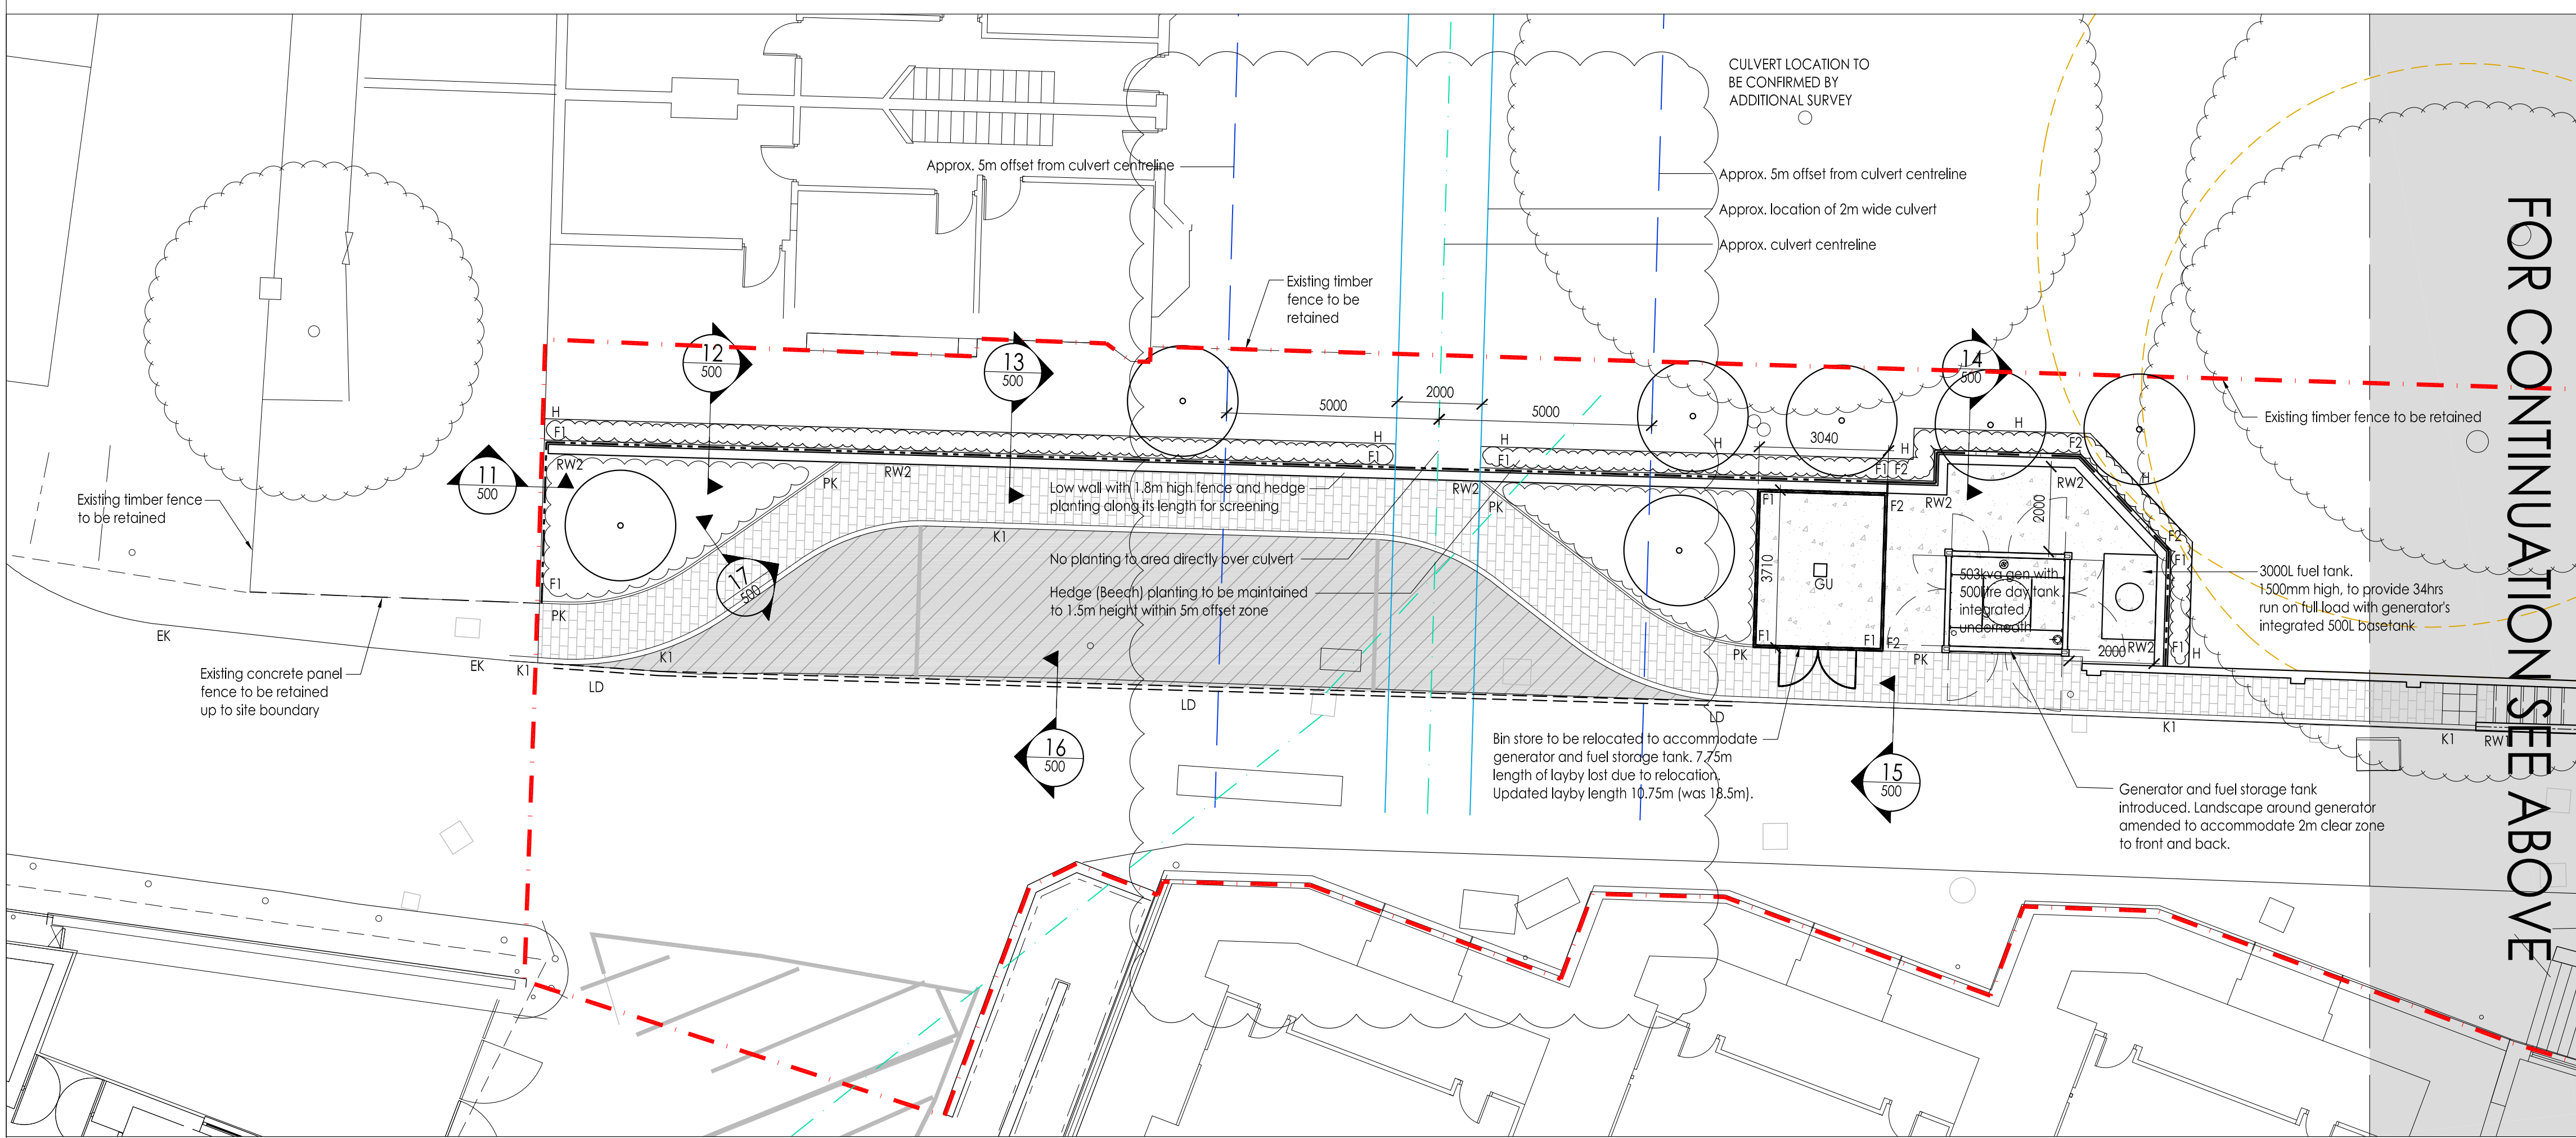


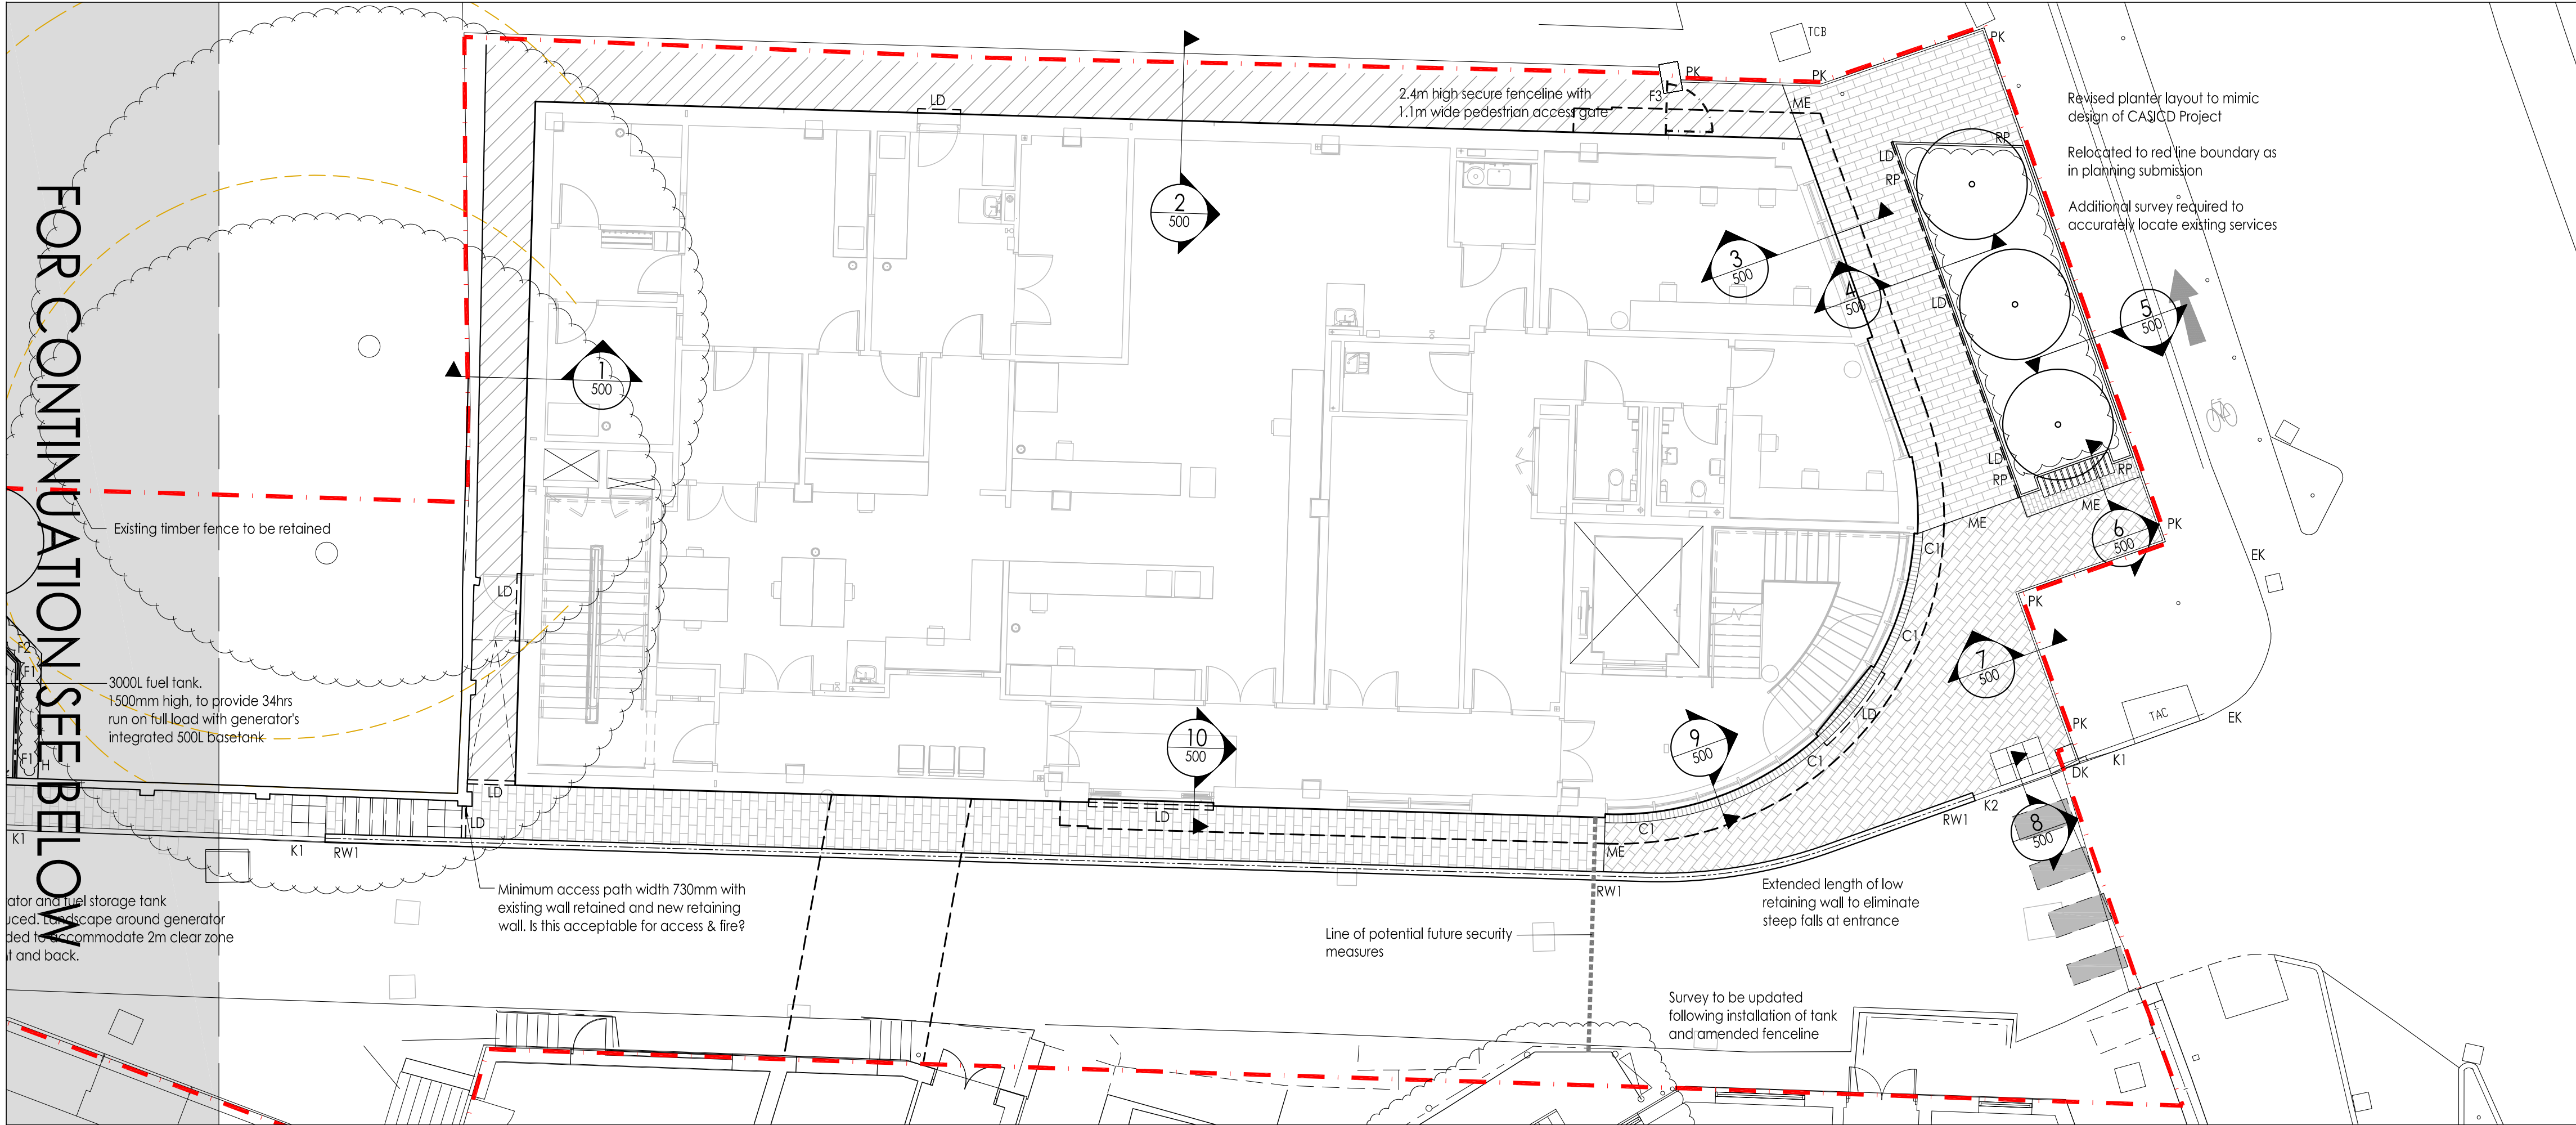

- Key:
- [Red dashed line] Site Boundary
 - [K1 symbol] "K1" Precast concrete upstand kerb to Q10/110
 - [K2 symbol] "K2" Precast concrete transition kerb to Q10/110
 - [K3 symbol] "K3" Precast concrete flush kerb to Q10/110
 - [PK symbol] "PK" Precast concrete pin kerb to Q10/110
 - [EK symbol] Existing kerb
 - [ME symbol] "ME" Metal edge to Q10/202
 - [C1 symbol] "C1" 300mm wide Paving channel to Q10/155
 - [Paving symbol 1] Paving type 1 300x200x80mm blocks to Q25/335
 - [Paving symbol 2] Paving type 2 200x100x80mm blocks to Q25/336
 - [TP1 symbol] TP1 'Corduroy' tactile paving to stairs to Q25/320
 - [TP2 symbol] TP2 'Blister' tactile paving to road crossing to Q25/320
 - [Ped symbol] Pedestrian asphalt to engineer's details
 - [Veh symbol] Vehicular asphalt to engineer's details
 - [RP symbol] "RP" Raised planter with seating to Q31/292
 - [LD symbol] "LD" Linear drain to engineers specification
 - [Tree symbol] Proposed Tree to Q31
 - [Planting symbol] Proposed planting to Q31
 - [Hedge symbol] Proposed hedge to Q31
 - [Tree retain symbol] Existing tree to be retained
 - [Tree protect symbol] Existing tree root protection area
 - [F1 symbol] "F1" 1.8m high timber screen fence to Q40/250
 - [F2 symbol] "F2" 3.6m high acoustic timber fence to Q40/170
 - [F3 symbol] "F3" 2.4m high secure fence to Q40/127
 - [RW1 symbol] Retaining wall to engineer's details with balustrade to Q41/110
 - [RW2 symbol] Brick clad retaining wall to engineer's details. Brick to match adjacent existing wall
 - [Steps symbol] Steps with contrasting nosings to L37/310 and handrails to Q41/240
 - [LD symbol 2] Linear drain to engineer's details
 - [Dashed line] Line of potential future security measures

NOTES:

DO NOT SCALE. Use figured dimensions only. The contractor is requested to check all dimensions before the work is put in hand. Copyright of this drawing belongs solely to Iteriad Ltd ©. This drawing must only be used for the purpose for which it is supplied and its contents must not be reproduced for any purpose without written permission. Areas indicated, or areas calculated from this drawing should be used for valuation purposes or as the basis for development contracts. Iteriad Ltd is a limited liability company registered in England and Wales. Number 7966573

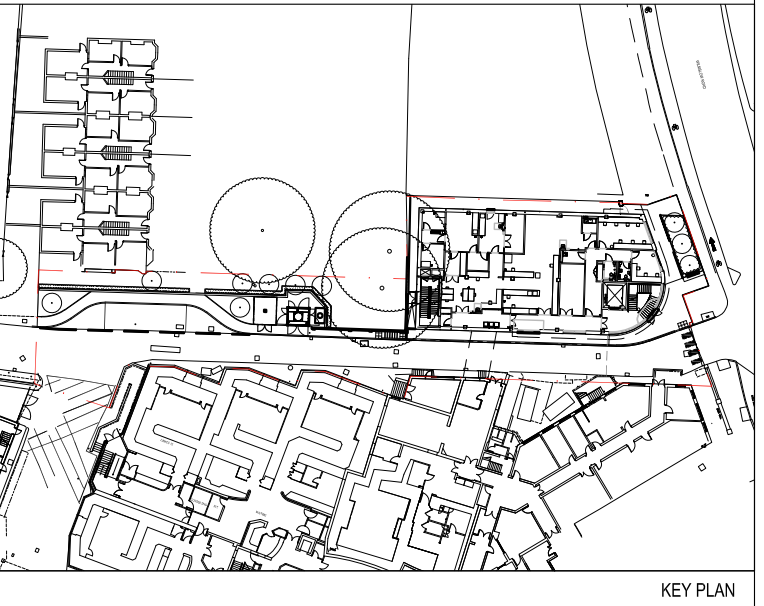

P10	KEY UPDATED TO INCLUDE CLAUSES IN LINE WITH NBS SPECIFICATION	IF	MS	10.02.26
P09	ADDITIONAL DRAINAGE ADDED. RETAINING WALLS AMENDED.	IF	MS	05.02.26
P08	UPDATED TO INCLUDE ACOUSTIC FENCING TO GENERATOR	IF	MS	27.01.26
P07	PROPOSED TREE NUMBER CORRECTED	IF	MS	16.01.26
P06	MINOR UPDATES. DETAIL MARKS ADDED.	IF	MS	09.12.25
P05	GENERATOR FUEL TANK UPDATED	MS	MS	25.11.25
P04	GENERATOR POSITION MOVED OUTSIDE RPA IN LINE WITH DT WORKSHOP COMMENTS	IF	MS	17.11.25
P03	UPDATED TO INCLUDE SECURE LINE FENCE TO ACCESS ROAD FOR DISCUSSION	IF	MS	10.11.25
P02	UPDATED TO INCLUDE TEMPORARY GENERATOR AND INCORPORATE DESIGN TEAM COMMENTS	IF	MS	04.11.25
P01	FIRST ISSUE	IF	MS	15.10.25
REV	DETAILS	DRAWN BY	CHECKED BY	CHECKED DATE

STATUS
S3 - For Review, Comment and Approval

CLIENT

MASTERPLANNERS/LANDSCAPE ARCHITECTS

(iteriad)

Studio
2 Craigwood Cottages,
Eckington,
Windsor,
Gumdale,
LA23 1LQ

T: (+44) 15394 43018
E: studio@iteriad.com
W: www.iteriad.com

PROJECT TITLE
Christie Pathology Works

DRAWING TITLE
Landscape General Arrangement

SCALE	DRAWN BY	DATE
1:100@A1	IF	OCT '25

JOB/DRAWING NUMBER	REVISION
NPD-Z1-TR-G710-PL-XX-0101	P10