KEY PLAN
SCALE 1:1000

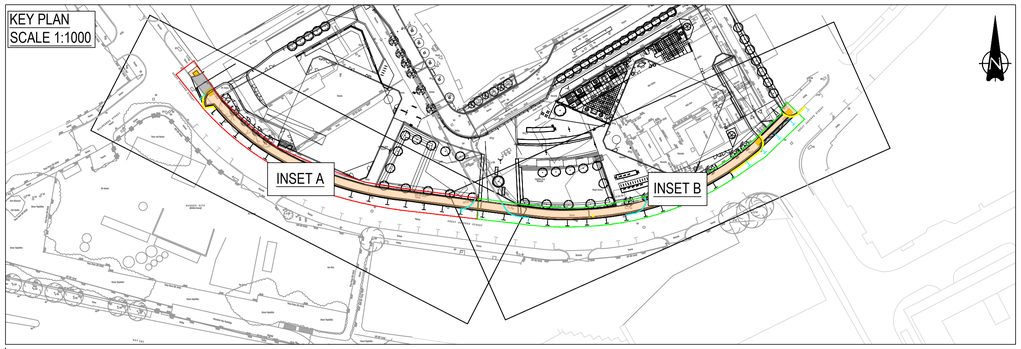

INSET A
SCALE 1:200

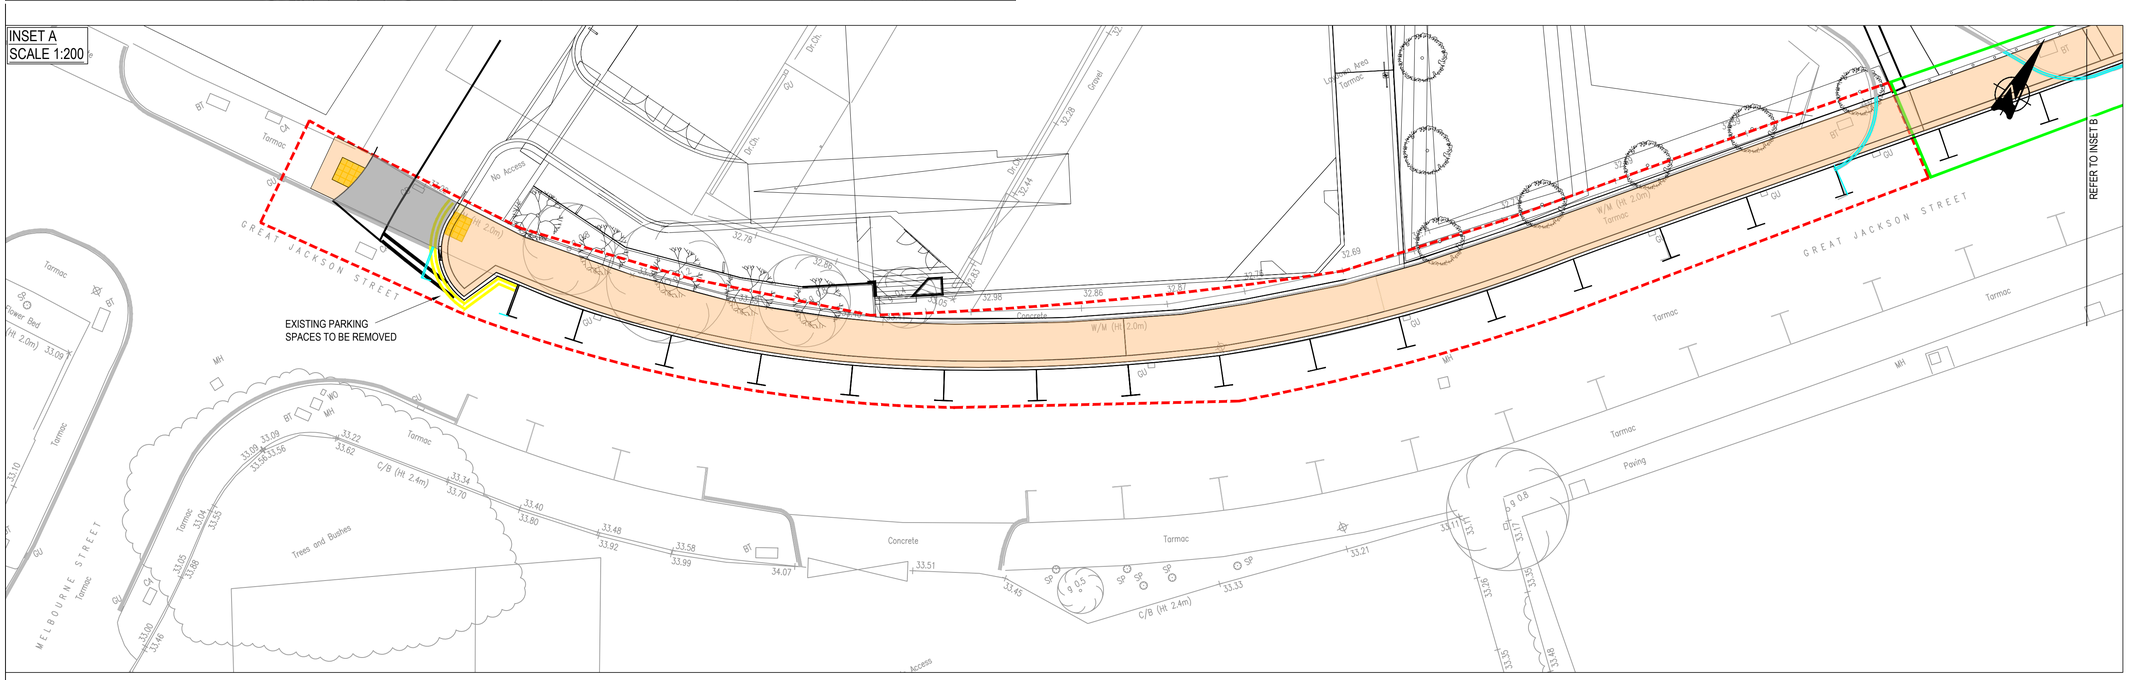

INSET B
SCALE 1:200

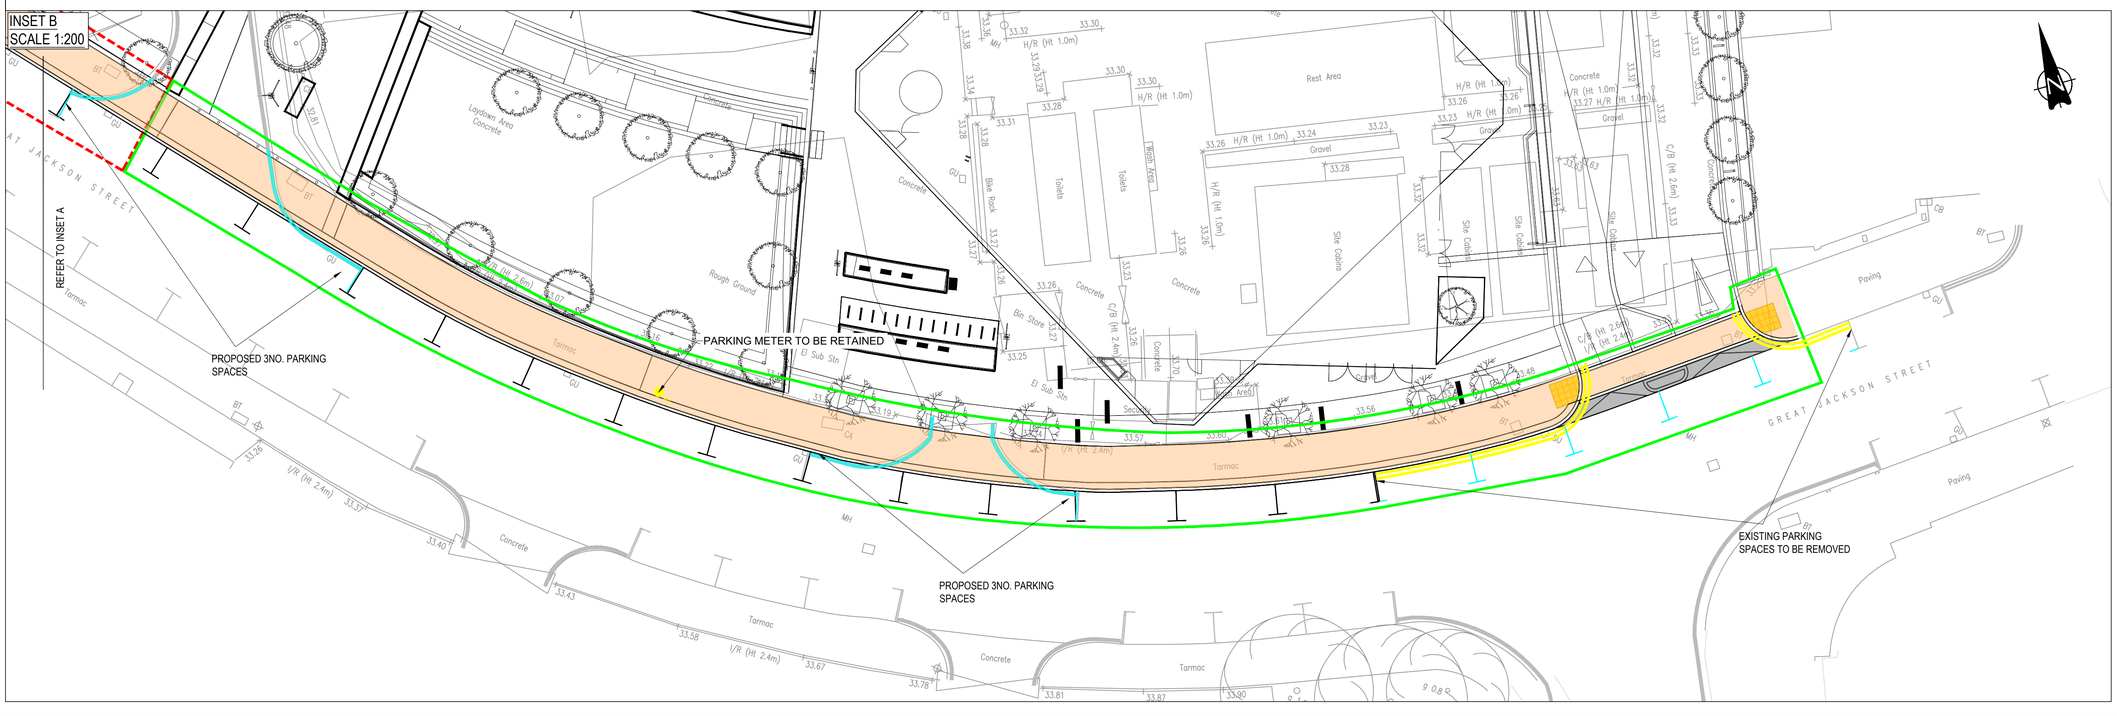

GENERAL NOTES:

1. THIS DRAWING IS TO BE READ IN CONJUNCTION WITH ALL RELEVANT ARCHITECTS AND ENGINEERS DRAWINGS AND SPECIFICATIONS.
2. DO NOT SCALE THIS DRAWING. ANY AMBIGUITIES, OMISSIONS AND ERRORS ON DRAWINGS SHALL BE BROUGHT TO THE ENGINEERS ATTENTION IMMEDIATELY. ALL DIMENSIONS MUST BE CHECKED / VERIFIED ON SITE.
3. ALL DIMENSIONS ARE IN METRES UNLESS NOTED OTHERWISE.
4. FOR GENERAL NOTES REFER TO DRAWING.

KEY

- SECTION 278 PHASE 1 BOUNDARY
- SECTION 288 PHASE 2 BOUNDARY
- PROPOSED BLISTER TACTILE PAVING (BUFF)
- PROPOSED CARRIAGEWAY
- PROPOSED FOOTWAY
- LINING TO BE REMOVED

Rev:	Description:	Date:	By:	Chkd:
P06	PHASE 1 BOUNDARY UPDATED TO DASHED	18/11/25	HS	HS
P05	REMOVED LINING HIGHLIGHTED	14/10/25	HS	HS
P04	SECTION 278 PHASED BOUNDARIES UPDATED	03/07/25	HS	HS
P03	UPDATED LAYOUT	10/12/24	KS	HS
P02	UPDATED LAYOUT	04/10/24	KS	HS
P01	FIRST ISSUE	04/07/24	JC	HS

Curtins
Merchant Exchange, 17-19 Whitworth Street West, Manchester, M1 5WG
0161 236 2394
manchester@curtins.com
www.curtins.com
Civils & Structures • Transport Planning • Environmental • Infrastructure • Geotechnical • Conservation & Heritage • Principal Designer
Birmingham • Bristol • Cambridge • Cardiff • Douglas • Dublin • Edinburgh • Glasgow • Kendal • Leeds • Liverpool • London • Manchester • Nottingham

Status: SUITABLE FOR INFORMATION — S2

Project: PLOT F, GREAT JACKSON STREET

Drg Title: SECTION 278 WORKS GENERAL ARRANGEMENT

Drawn By	Designed By	Checked By
ATL	ATL	HS
Project No	**Date**	**Scales @ A1**
078524	04/07/2024	AS SHOWN

Project Code - Originator - Function - Spatial - Form - Discipline - Number: Z1-CUR-G700 - PL - GRD - 90101 — Revision: P06

\\cmis-fs-1\Projects\078501 - 079000\078524 - Plot F Great Jackson Street\04-Production\4A-Models\Drawings\CC\4DS\278\