



Do not scale from this drawing. All dimensions to be checked on site prior to manufacture and construction. This drawing is the property of Harrison Ince Holdings Limited and should not be reproduced without permission. All discrepancies to be brought to the attention of the architect immediately. This drawing is to be read in conjunction with the specification / bill of quantities and related drawings.

REVISIONS


-	FIRST ISSUE	17.03.2025	LEB
A	FOR PLANNING	17.03.2025	LEB
B	REVISED SHELIVING	28.03.2025	MSM
C	CLIENT ISSUE	22.04.2025	GW
D	REVISED	22.04.2025	MSM
E	FINISHES ADDED	21.05.2025	MSM
F	ISSUED FOR SE COMMENT	24.10.2025	GW
G	CEILING DETAIL: COFFERS TO MATCH EXIST.	16.12.2025	MSM
H	COFFER DETAIL UPDATED FOLLOWING MCC COMMENTS	10.02.26	GW

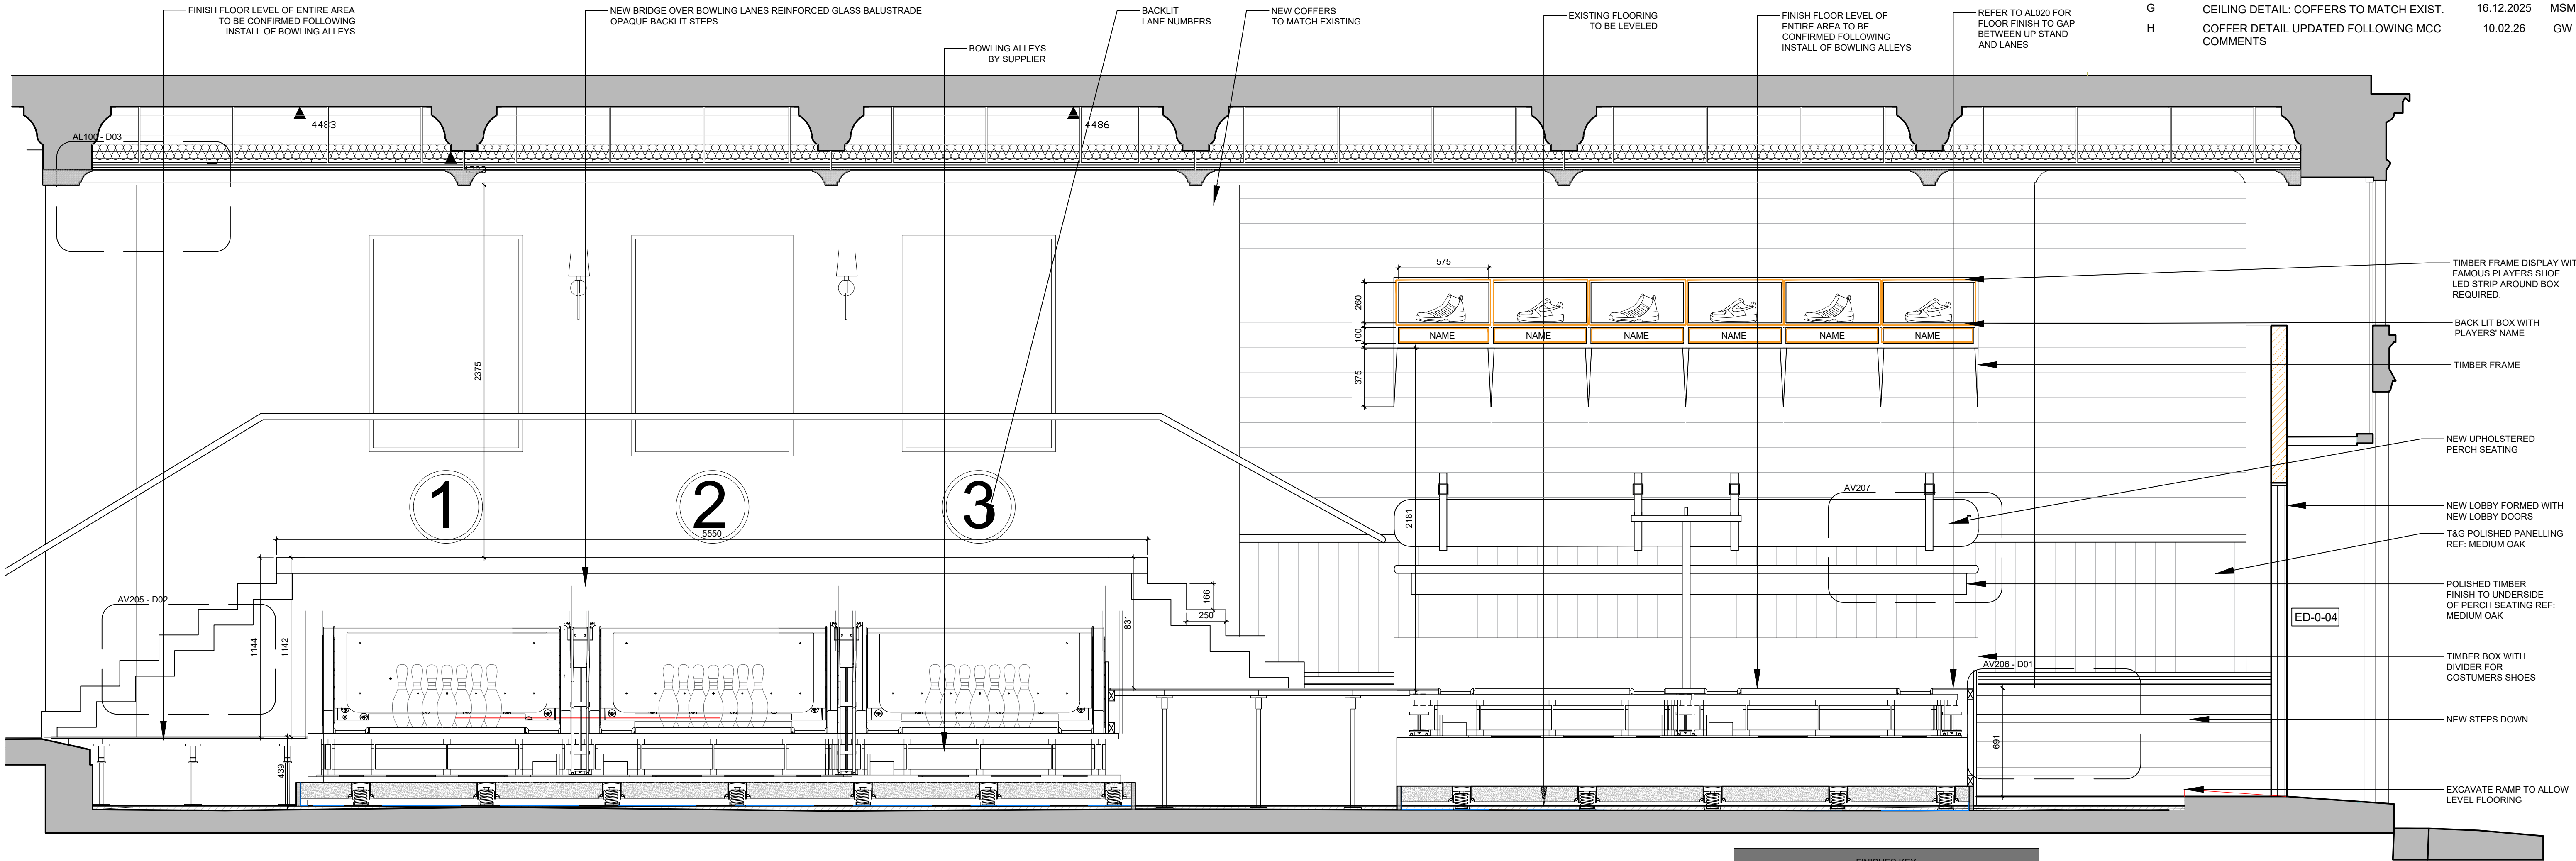


PROPOSED SECTION AF : BOWLING LANES AND BRIDGE
1:20

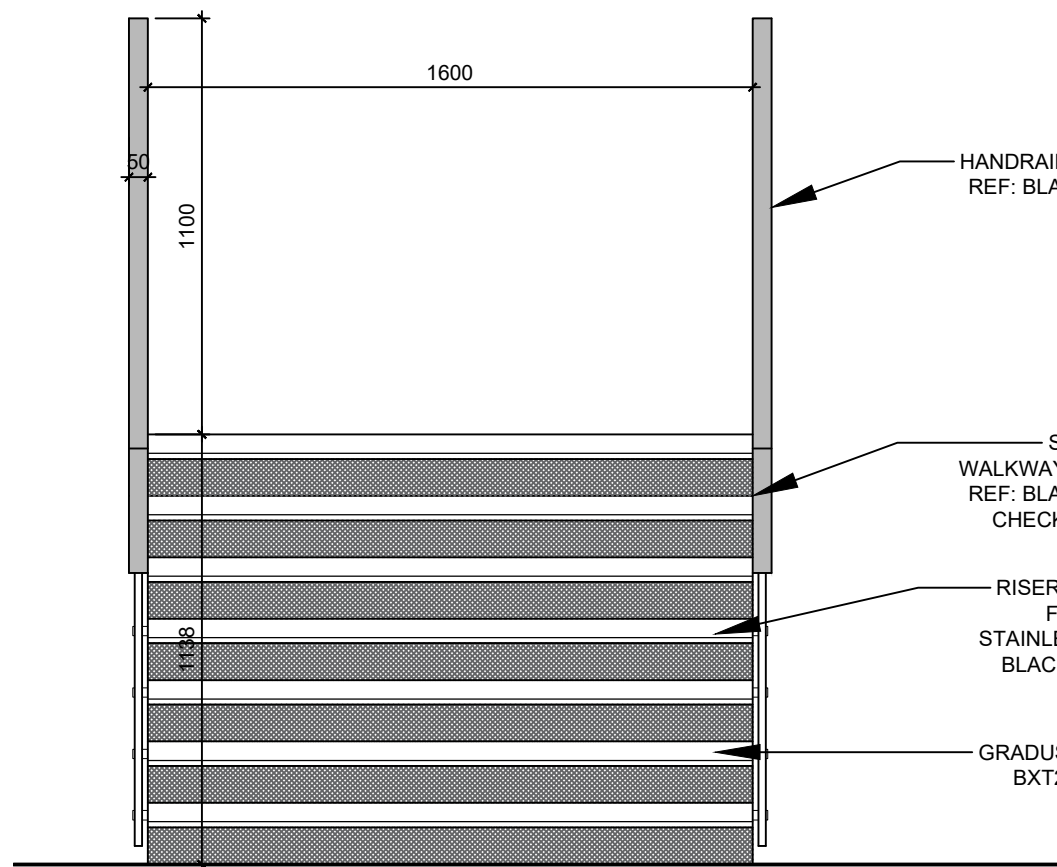

D - AF01 : STEPS TO BRIDGE
1:20

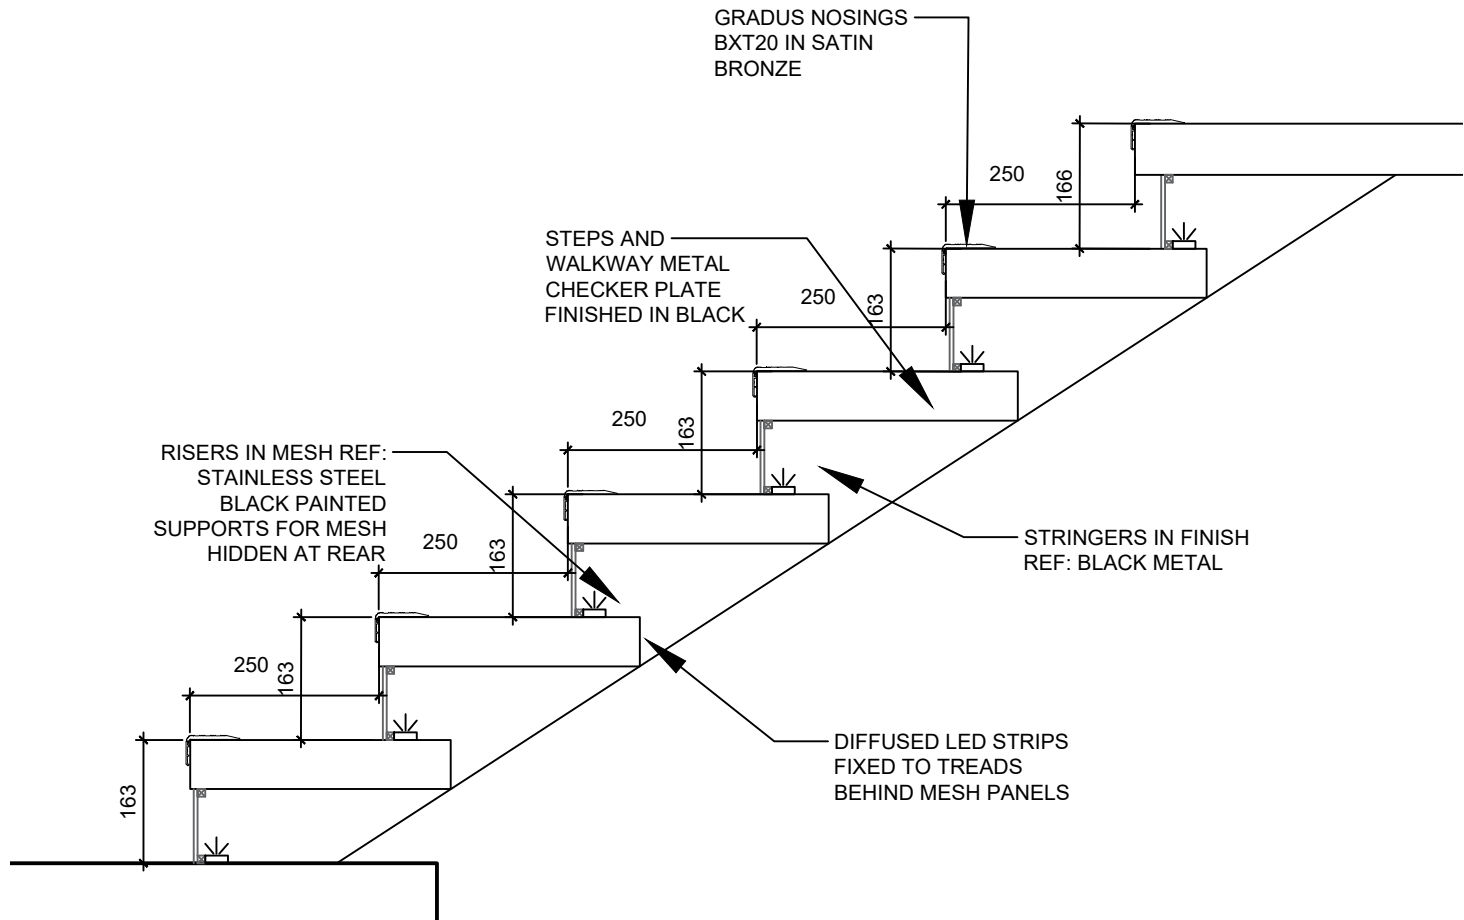

D - AF02 : STEPS TO BRIDGE
1:20

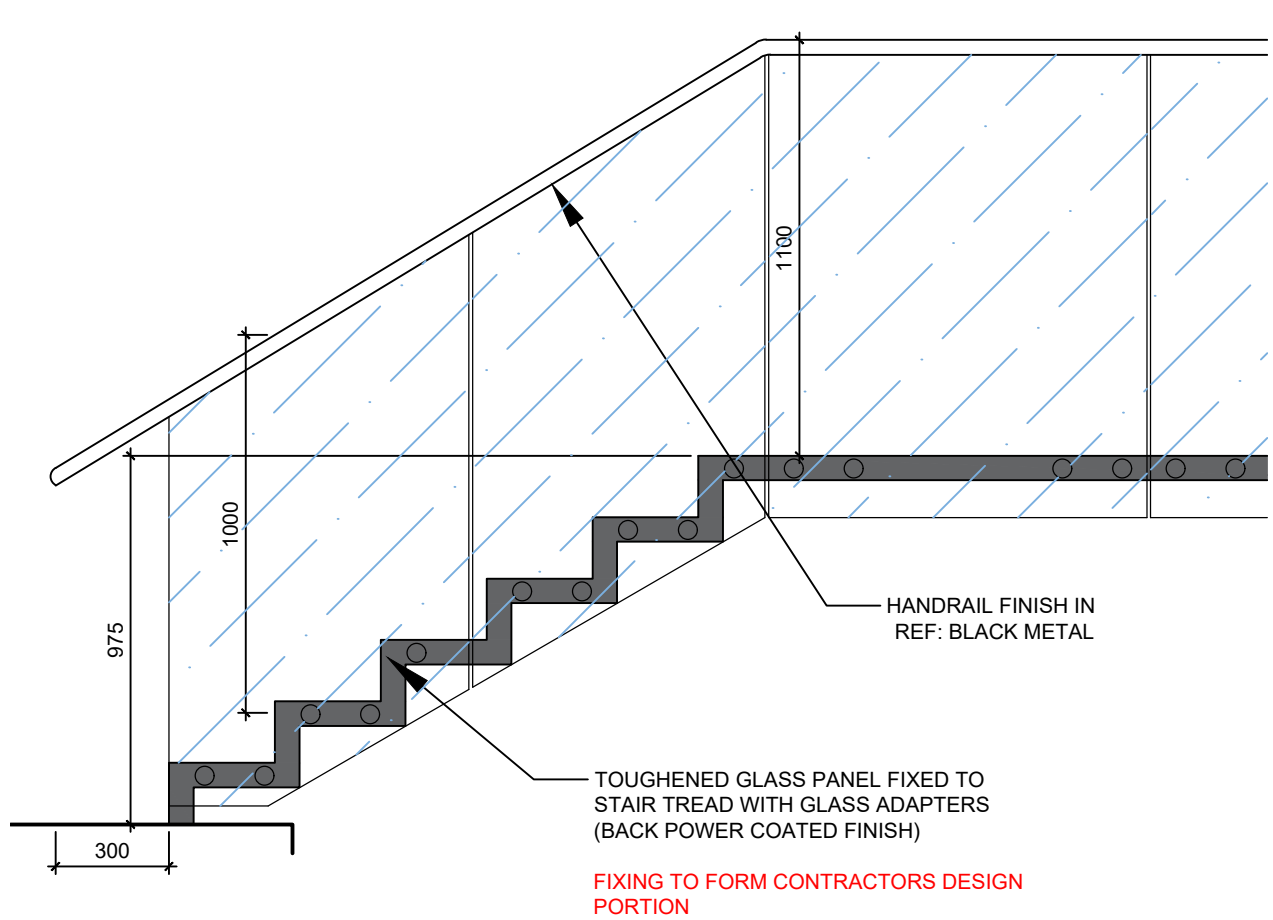

D - AF03 : BALUSTRADE TO BRIDGE
1:20


FINISHES KEY	
NAME	IMAGE
PANELLING, DADO RAIL AND SKIRTING STAINED DARK OAK	
PERCH SEATING AND BACK FABRIC: CREST LEATHER VALE KALE	
BACK OF FIXED SEATING STRAPS YARWOOD MUSTANG RUST BRASS BUCKLES	
USB SOCKETS BRASS FINISH	
TIMBER FRAME OF SHOES DISPLAY: DARK OAK	
LED STRIPS: WARM WHITE	
NAME PLAQUE: WHITE WITH GREEN TEXT IN BRANDING FONT: FUTURA CONDENSED BOLD ITALIC	
BLACK METAL BALUSTRADE FRAME AND BRIDGE FRAME	
STEP UPRaise MESH: BLACK	
BRIDGE STEPS AND WALKWAY: KARNDEN NIGHT TILE GLACIAL MARBLE	

NOTE: ALL FABRICS TO MEET THE BRITISH FR STANDARDS FOR CONTRACT UPHOLSTERY, CRIB 5. PLEASE NOTE THAT SOME FABRICS NEED EXTRA FR TREATMENT TO MEET THE REQUIRED STANDARDS.

FINISHES

FOR PLANNING

ALL DIMENSIONS TO BE CHECKED
ON SITE BEFORE CONSTRUCTION

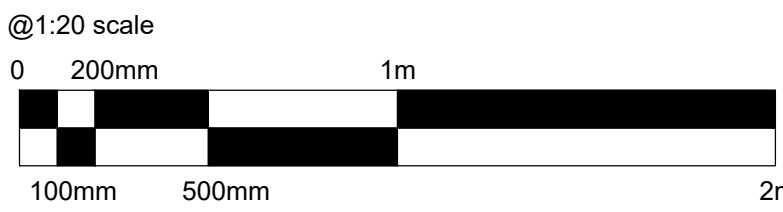

HARRISON INCE

ARCHITECTS INTERIOR DESIGNERS

CLIENT
PINS SOCIAL CLUB

PROJECT
SUNLIGHT HOUSE
LITTLE QUAY ST, MANCHESTER M3 3HP

TITLE
PROPOSED SECTION AF
BOWLING LANES AND BRIDGE

DATE
FEBRUARY 2026

SCALE
1:20 @ A1

JOB NO.
01

DWG. NO.
AV205 H

DRAWN
CAD/MSM-LEB

CHECKED

SECOND FLOOR
EASTGATE

2 CASTLE STREET
MANCHESTER
M3 4LZ

TEL: 0161 236 3650
EMAIL: enquiries@harrison-ince.co.uk