



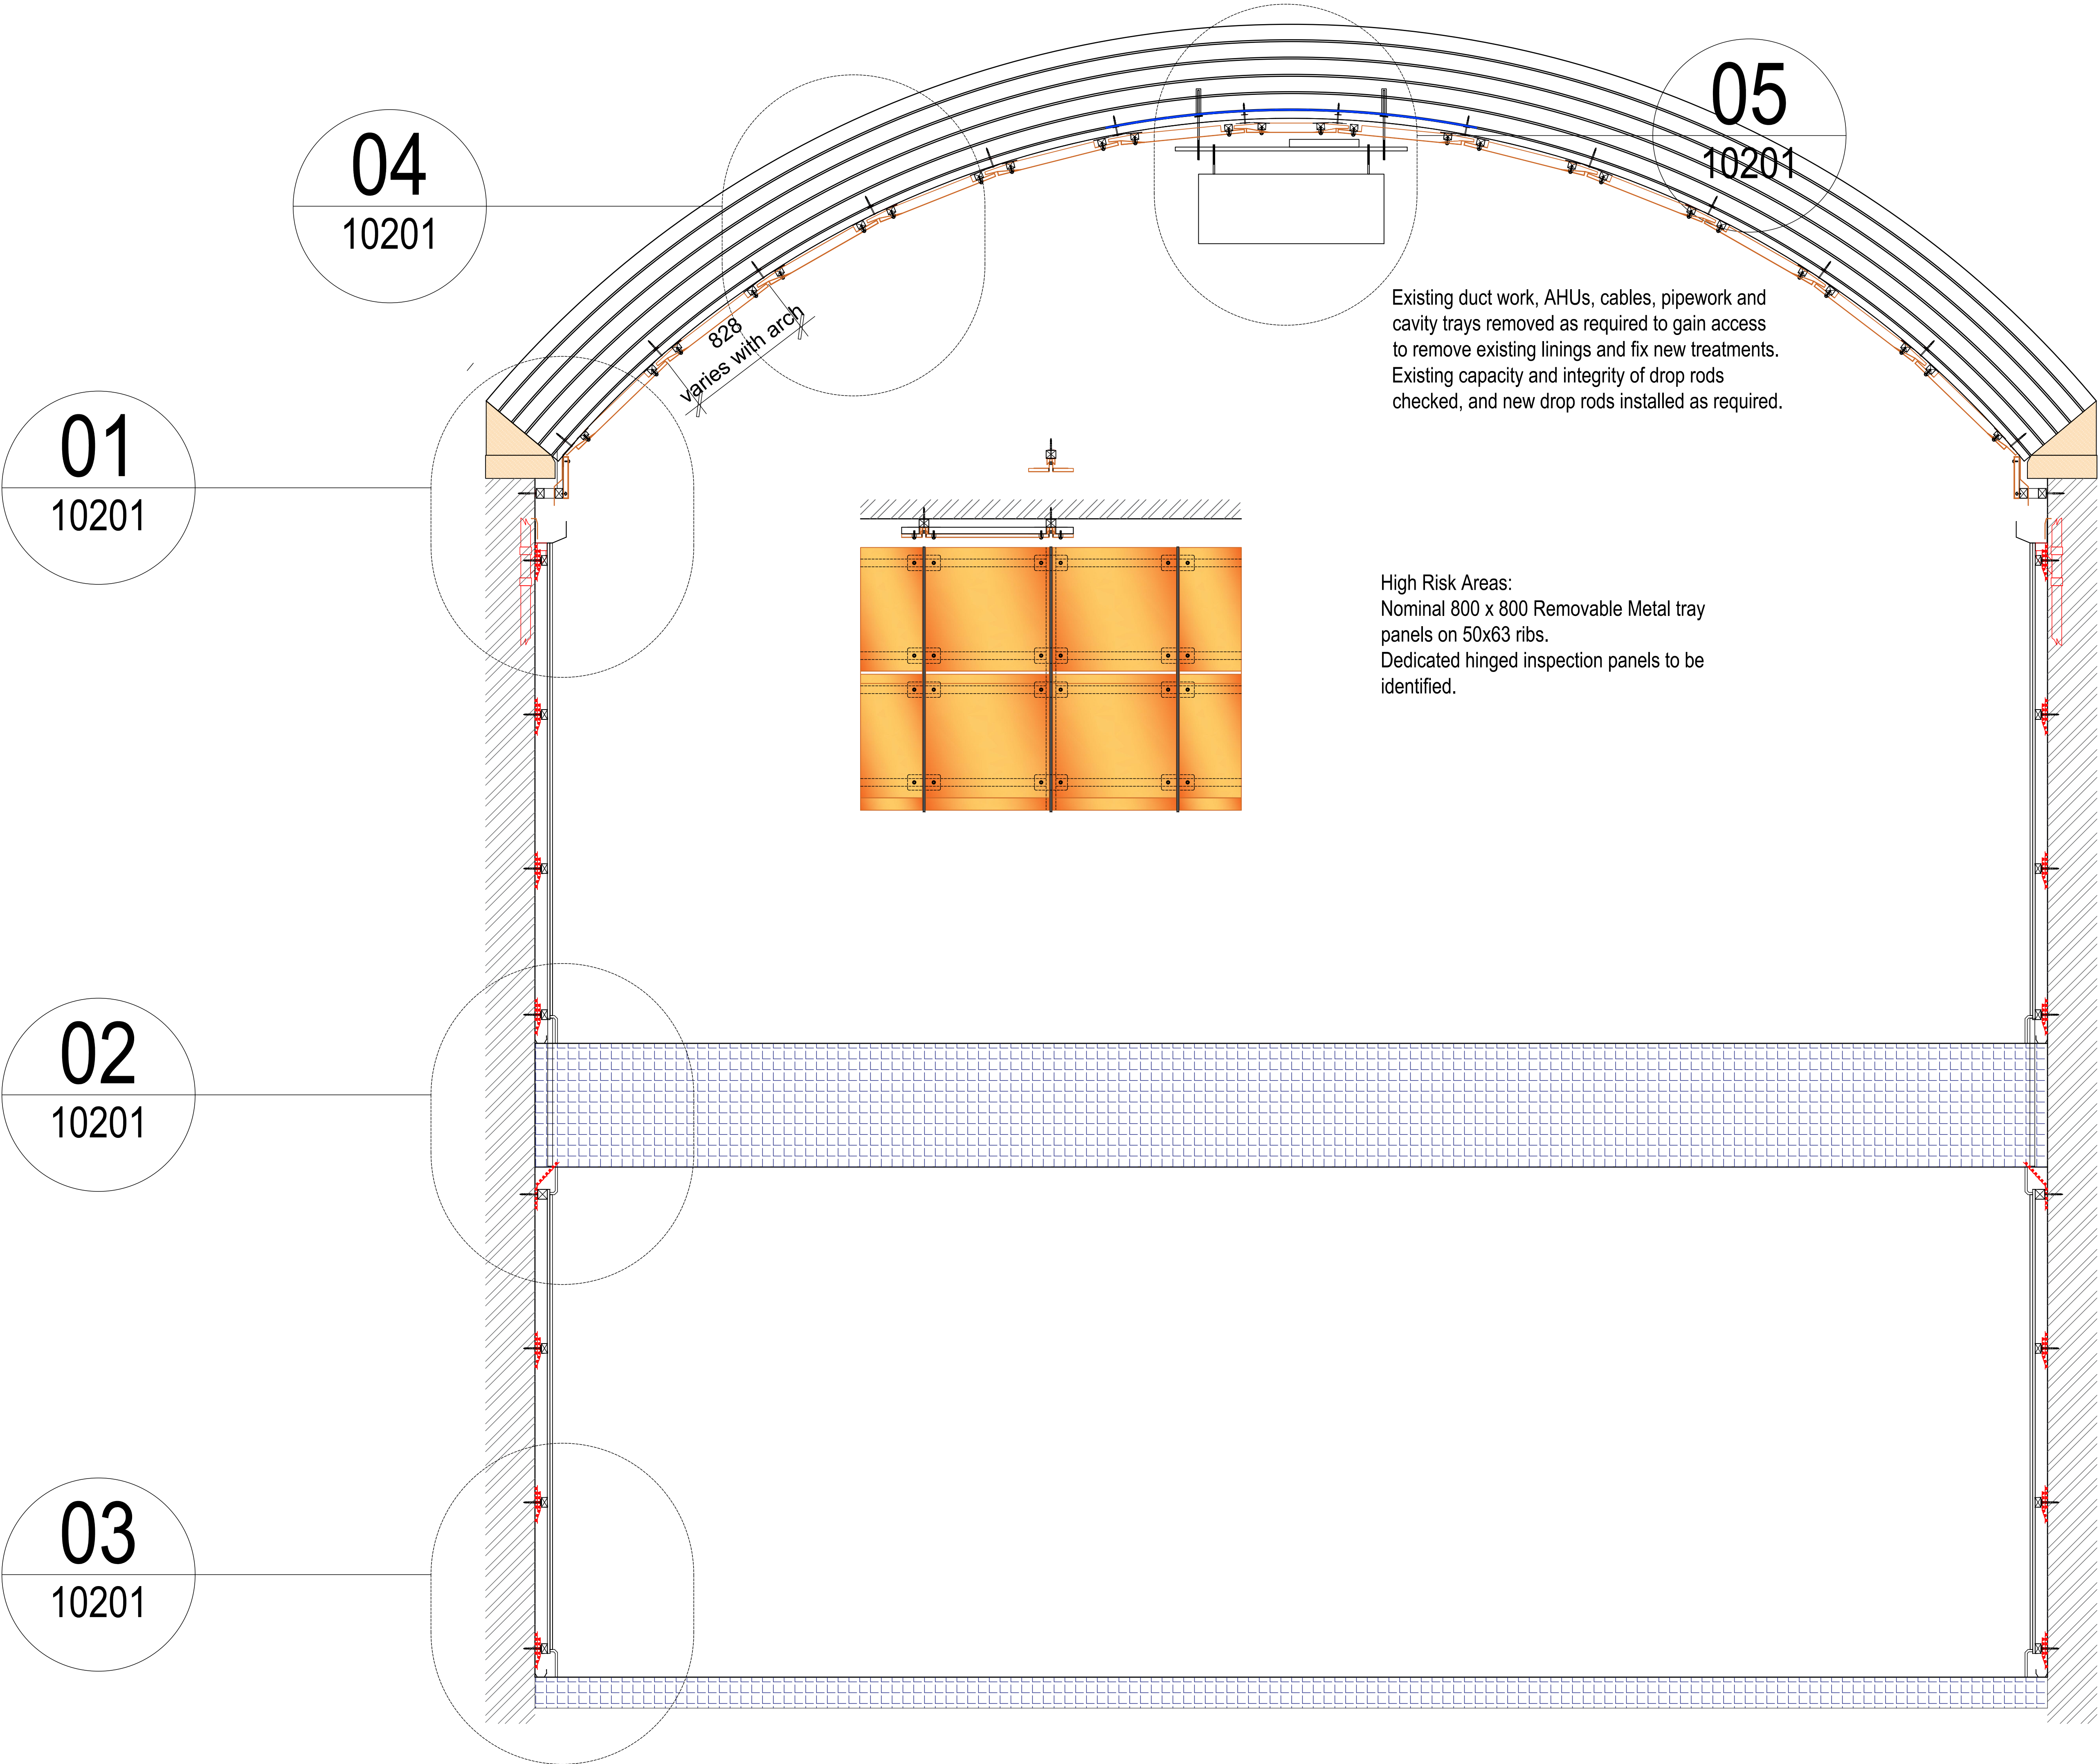

NOTES				
Copyright: All rights reserved. This drawing must not be reproduced without permission. This drawing must not be scaled. Dimensions are in millimetres unless specified.				
Rev	Date	Notes	By	Chk
P1	03.09.2023	Detail S added. Weep drains added. Type A lining at head of arch.	MAS	EW
P2	26.09.2023	Additional space allowed for gutter clearing.	MAS	EW
P3	14.05.2023	Weep drain detail amended (100mm core drill holes)	MAS	EW
P4	26.09.2024	Timber framing to Sandstone Impost amended	MAS	EW
P5	10.02.2025	Type C lining removed from soffit panels. Weep drains omitted	MAS	JBB
P6	18.02.2025	Type A lining reinstated at head of Arch soffit	MAS	JBB

Delta Qwikseal plug fixings

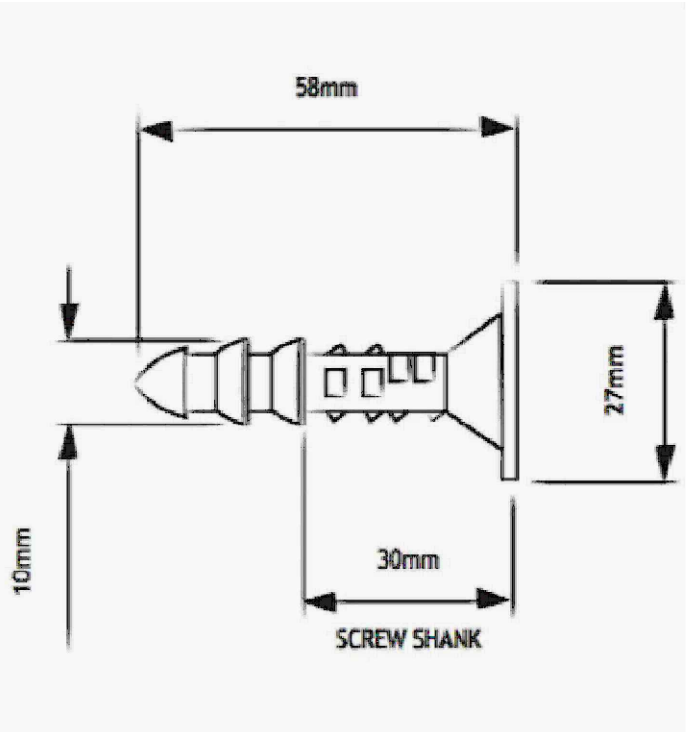

elliswilliams

Project Number: 2937
Project Name: Deansgate Locks

Drawing Status: S0
Drawing Number: 10200
Drawing Name: Typical Proposed Section
Date: 31.07.2023
Drawn By: MAS
Rev: P6
Scale: 1:20 @ A1

Wellfield Chester Road Preston Brook WA7 3BA
T: 01928 752200 E: info@ewa.co.uk W: ewa.co.uk