
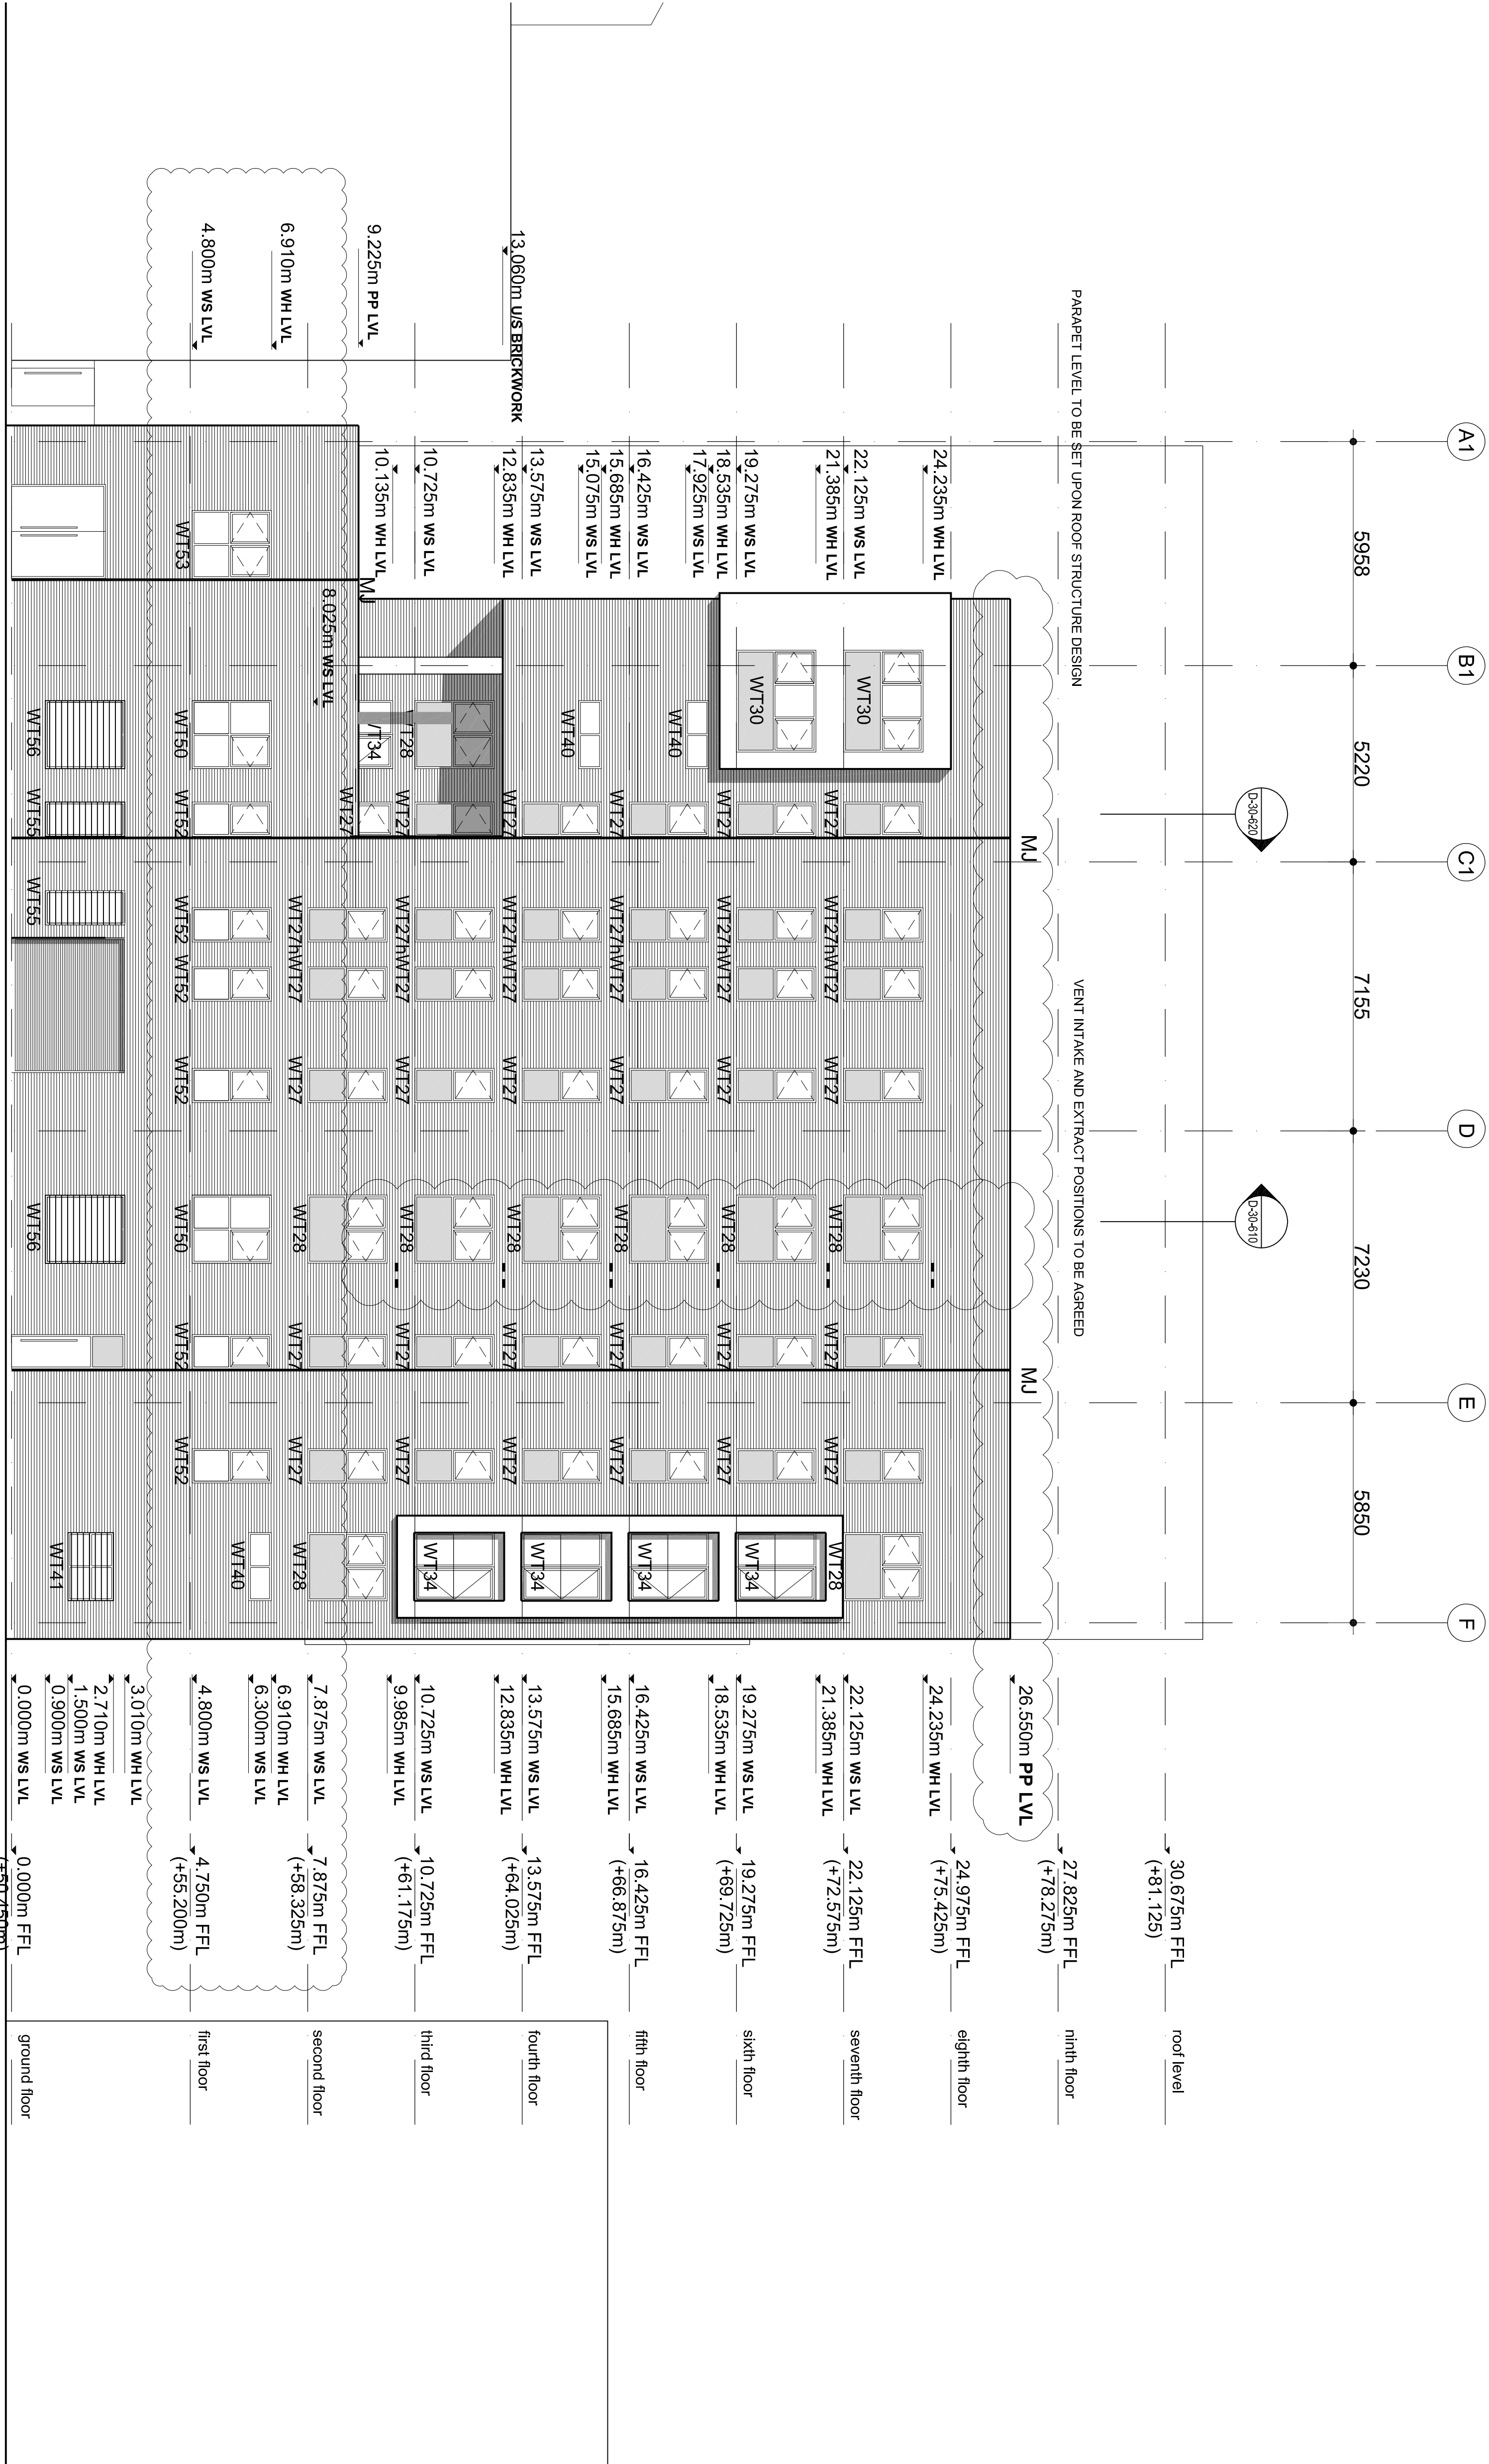


Note:  
Do not scale from this drawing. All dimensions are to be checked on site.  
Report any discrepancies to the CA.

Note:  
Refer to Window schedule D-32-810 / 811.

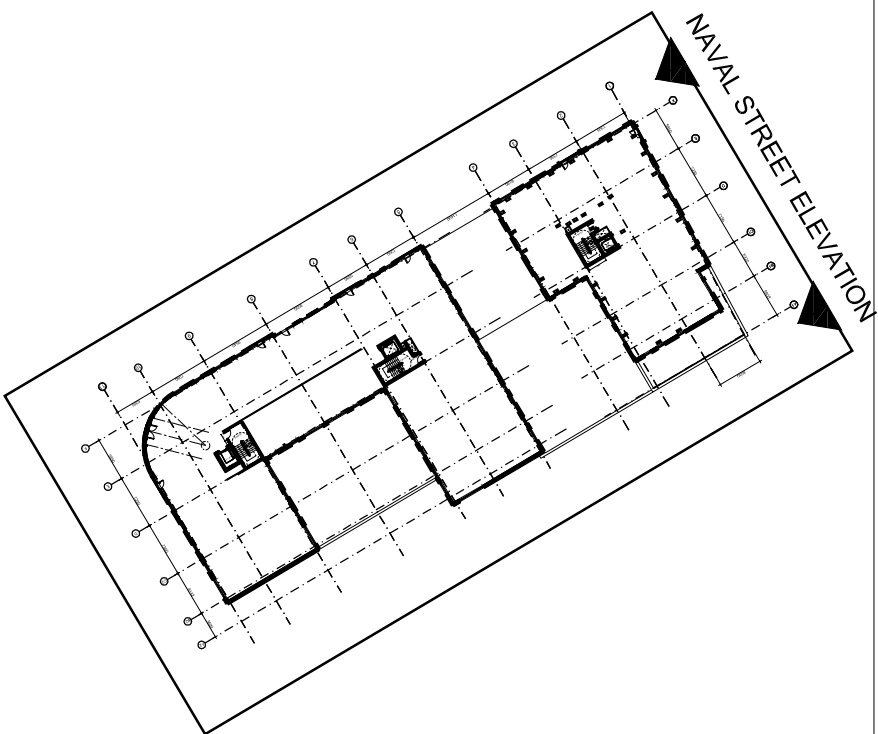

Airbrick

Ventilation opening

White Trespa cladding

Light grey Trespa cladding

Facing brickwork

Render

Key:

WS: Window Sill

WH: Window Head

PP: Parapet

MJ: Movement Joints

MBLA

Architects + Urbanists

41 Bengal Street  
Marchoister M4 6AF  
Phone: +44(0)161 237 5500  
Fax: +44(0)161 237 5544  
Email: mbla@mblanet  
www.mbla.net

|   |  |                                       |                         |
|---|--|---------------------------------------|-------------------------|
| Project Title   |  | Bengal Mill                           |                         |
| Client   |  | Renaker Build Limited                 |                         |
| Location   |  | Bengal Street                         |                         |
| Drawing Title   |  | NAVAL STREET ELEVATION<br>NORTH BLOCK |                         |
| Revision Date   |  | 30/01/12                              | Scale 1:100             |
| Revision Drawn   |  | RT                                    | Issue Type CONSTRUCTION |
|   |  | Orig Paper Size A1                    |                         |
| © This drawing is the copyright of MBLA and must not be reproduced without permission. The names and logos of the author are hereby asserted |  |                                       |                         |
| Drawing ref   |  | Job No                                | Drawing No              |
| 2033   |  | D-30-541                              | Revision                |
|   |  |                                       | C1                      |