
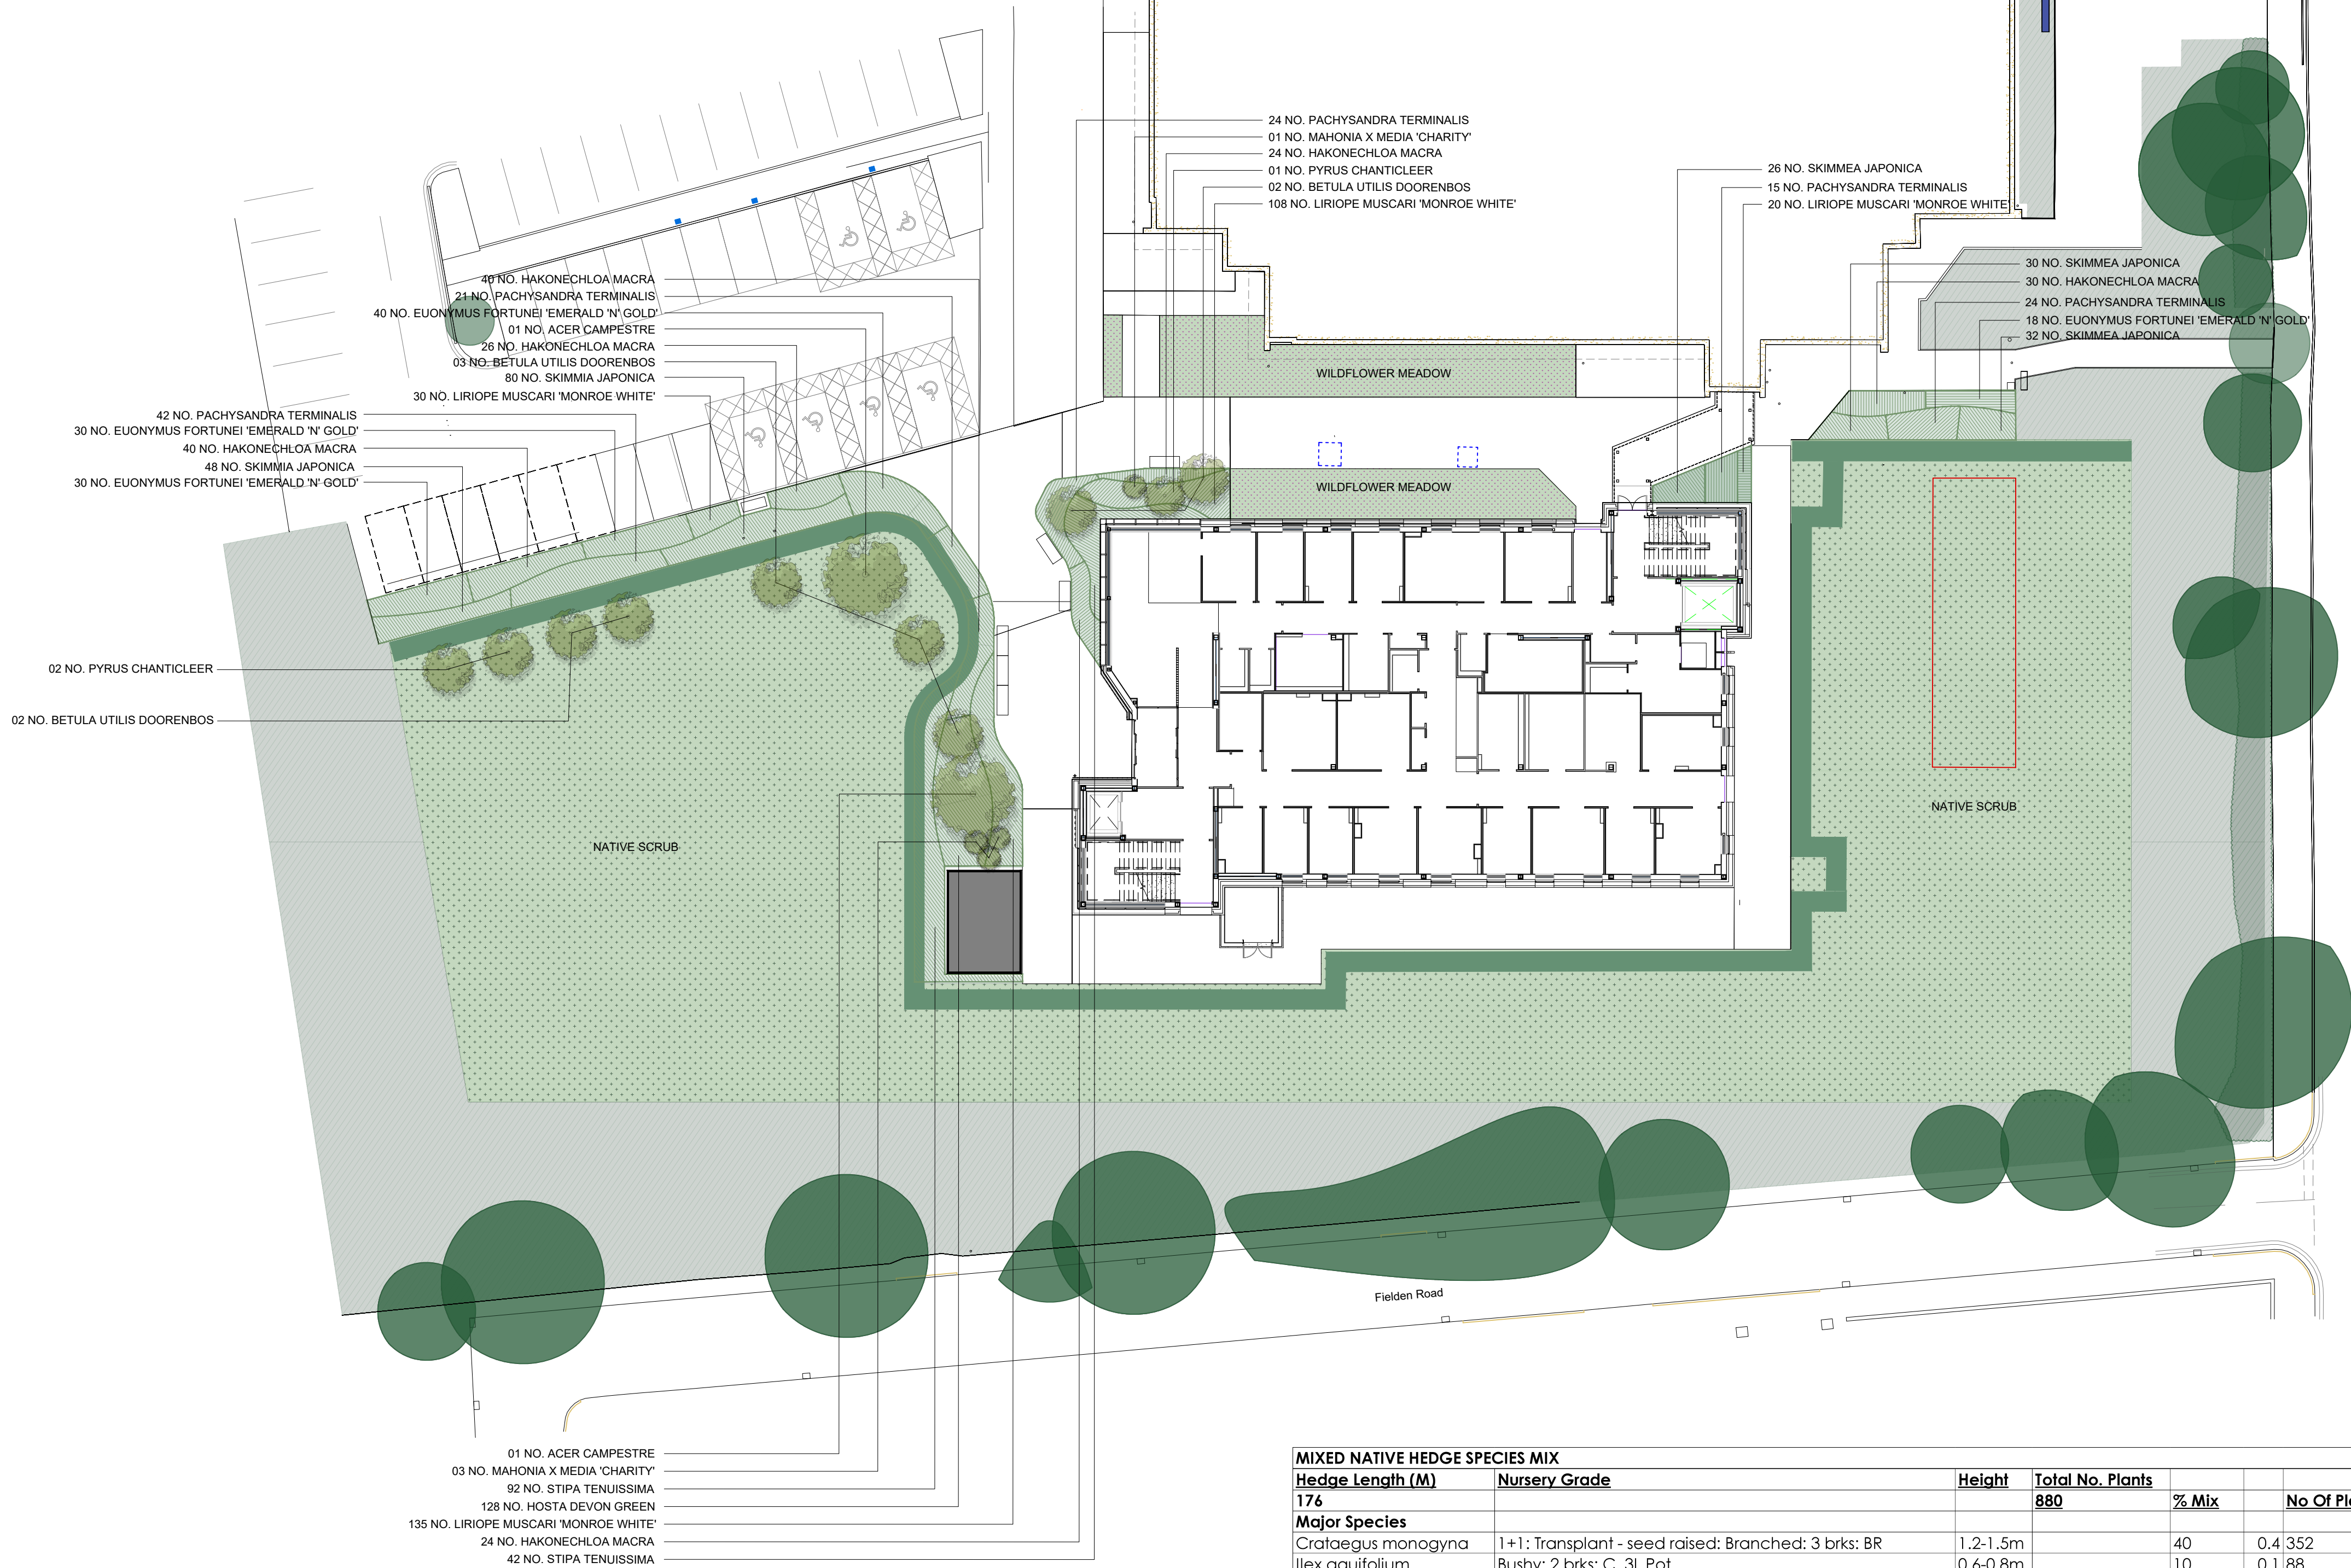


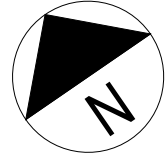

KEY:

- EXISTING TREE RETAINED
- PROPOSED SPECIMEN TREE
SEE PLANT SCHEDULE FOR NURSERY SPECIFICATION
- PROPOSED AMENITY SHRUB PLANTING
HATCHES DENOTE SPECIES SEPARATION
- EXISTING SCRUB HABITAT TO BE RETAINED
TOTAL 1600 M²
- PROPOSED NATIVE SCRUB PLANTING
TOTAL 2234 M²
- PROPOSED WILDFLOWER MEADOW
TOTAL 158 M²
- PROPOSED MIXED NATIVE HEDGE
PLANTED IN A DOUBLE STAGGERED ROW

SOFT LANDSCAPE SPECIFICATION NOTES:

- ALL PLANTING/TURF AREAS TO BE PREPARED BY REMOVING ANY DETRITUS/CONSTRUCTION MATERIALS AND STONE/ROCK/BRICK GREATER THAN 40MM DIAM. AREA SHALL BE CLEARED OF WEEDS USING A TRANSLOCATED HERBICIDE AND CULTIVATED TO A DEPTH OF 300MM. WHERE EXISTING SOIL IS POOR QUALITY TOPSOIL SHALL BE IMPORTED.
- ALL PLANTS SUPPLIED SHALL COMPLY WITH BS3936: PARTS 1 TO 10 AS RELEVANT, BS 4043 AND THE NATIONAL PLANT SPECIFICATION, PUBLISHED BY THE HORTICULTURAL TRADES ASSOCIATION.
- ALL LAWN AREAS TO BE CULTIVATED TO A DEPTH OF 150MM PRIOR TO LAYING OF TURF. IF THE EXISTING SOIL IS POOR QUALITY - TOPSOIL SHOULD BE IMPORTED.
- ALL SHRUB PLANTING AREAS TO RECEIVE A 50MM LAYER OF ORGANIC SOIL CONDITIONER (GRO CHAR OR SIMILAR APPROVED) AND BE CULTIVATED TO A DEPTH OF 300MM PRIOR TO PLANTING.
- ALL IMPORTED TOPSOIL MUST COMPLY WITH BS 3882:2015
- ALL PLANTS ARE TO RECEIVE SLOW RELEASE FERTILISER TO THE PITS. SIDES OF PITS TO BE LOOSENED PRIOR TO PLANTING.
- ALL PLANTS TO BE WELL WATERED IN AT PLANTING.
- ALL PLANTING AREAS TO BE MULCHED WITH 75MM TO 100MM DEPTH OF BARK CHIP.

SPECIMEN TREES	NO.	Height	Girth	Root
Betula utilis doorenbos	7	1.2 - 1.5m	12-14CM	BARE ROOT
Pyrus chanticleer	3	1.2 - 1.5m	12-14CM	BARE ROOT
Acer campestre	2	1.2 - 1.5m	12-14CM	BARE ROOT

AMENITY SHRUBS	NO.	Ultimate Height	Density	Root	Container
Euonymus Fortunei 'Emerald 'N' Gold'	118	0.5 - 1 m	3/m2	CONTAINERISED	3L POT
Hakonechloa macra	184	1.5 - 2.5 m	4/M2	CONTAINERISED	3L POT
Hosta 'Devon Green'	128	0.5 m	5/M2	CONTAINERISED	3L POT
Liriope muscari 'Monroe White'	293	0.5 m	7/M2	CONTAINERISED	3L POT
Mahonia x media 'Charity'	4	2.5 - 4 m	N/A	CONTAINERISED	5L POT
Pachysandra terminalis	126	0.5 m	3/M2	CONTAINERISED	3L POT
Stipa tenuissima	134	0.5 - 1 m	3/M2	CONTAINERISED	3L POT
Skimmea japonica	216	1.5 - 2.5 m	5/M2	CONTAINERISED	3L POT

EXISTING SCRUB HABITAT TO BE RETAINED	M2
	1600

TOTAL AREA M2						2234
PROPOSED NATIVE SCRUB PLANTING						
SPECIES	% MIX	SPECIFICATION	DENSITY			TOTAL NUMBER
Rosa canina	25	BAREROOT	2/M2	1+1 TRANSPLANT		1117
Conus sanguinea	25	BAREROOT	2/M2	1+1 TRANSPLANT		1117
Crataegus monogyna	25	BAREROOT	2/M2	1+1 TRANSPLANT		1117
Rubus fruticosus	25	BAREROOT	3/M2	1+1 TRANSPLANT		1117

CLASSIC MEADOW (80% Grass / 20% Meadow)			
Classic Meadow Enhanced Mix 80/20 Wildflowers JC4128 - by John Chambers			
Species	Density 5gm2	Total Area m2	
		158	
20% Wildflower (25 native wildflower Species)	158	31.6	
80% Fine grasses	632	126.4	
Total required grams		790	

MIXED NATIVE HEDGE SPECIES MIX						
Hedge Length (M)	Nursery Grade	Height	Total No. Plants	% Mix		No Of Plants
176			880			
Major Species						
Crataegus monogyna	1+1: Transplant - seed raised: Branched: 3 brks: BR	1.2-1.5m		40	0.4	352
Ilex aquifolium	Bushy: 2 brks: C 3L Pot	0.6-0.8m		10	0.1	88
Prunus spinosa	1+1: Transplant - seed raised: Branched: 3 brks: BR	1.2-1.5m		20	0.2	176
Rosa canina	1+1: Transplant - seed raised: Branched: 3 brks: BR	1.2-1.5m		10	0.1	88
Sambucus nigra	1+1: Transplant - seed raised: Branched: 3 brks: BR	1.2-1.5m		10	0.1	88
Viburnum opulus	1+1: Transplant - seed raised: Branched: 3 brks: BR	1.2-1.5m		10	0.1	88
Planted at 5 plants/m in double staggered row.						

GENERAL NOTES:

- DIMENSIONS GOVERN
- ALL DIMENSIONS ARE IN MILLIMETERS UNLESS NOTED OTHERWISE ON THE DRAWINGS
- ALL DIMENSIONS SHALL BE VERIFIED ON SITE PRIOR TO ANY CONSTRUCTION
- SQUAREYARD SHALL BE NOTIFIED OF ANY DISCREPANCIES

DRAWING NOTES:

P01	ISSUE FOR REVIEW	MG	AV	11/11/2025
C01	ISSUED FOR SUBCONTRACTOR REVIEW	MG	AV	28/01/2026
C02	LAYOUT UPDATED	MG	AV	23/02/2026
C03	PATH SHAPE AND EXISTING KERB UPDATED	MG	AV	16/03/2026
C04	NATIVE HEDGE SPECIES AMENDED AND WILDFLOWER MIX SPECIES ADDED	MG	AV	16/03/2026
REV	DESCRIPTION	DRAWN	CHECKED	DATE

PROJECT TITLE

WITHINGTON HOSPITAL
BURTON ROAD
WITHINGTON

DRAWING TITLE

PLANTING PLAN

SCALE

@ A1
1:250

DATE CREATED

MAR 2026

REVISION

C04

PROJECT NUMBER

YD2_23_01

DRAWING No.

22182-Y2D-WCH006-00-XX-L-00904

S Q U A R E Y A R D

Landscape Architecture - Urban Design - Masterplanning

Email - studio@sqrird.co.uk
Web - www.squareyard.info
Tel - 0161 943 6053

Address:
SQR YRD LTD.
Kingfisher Business Centre,
Rossendale, BB4 8EQ