



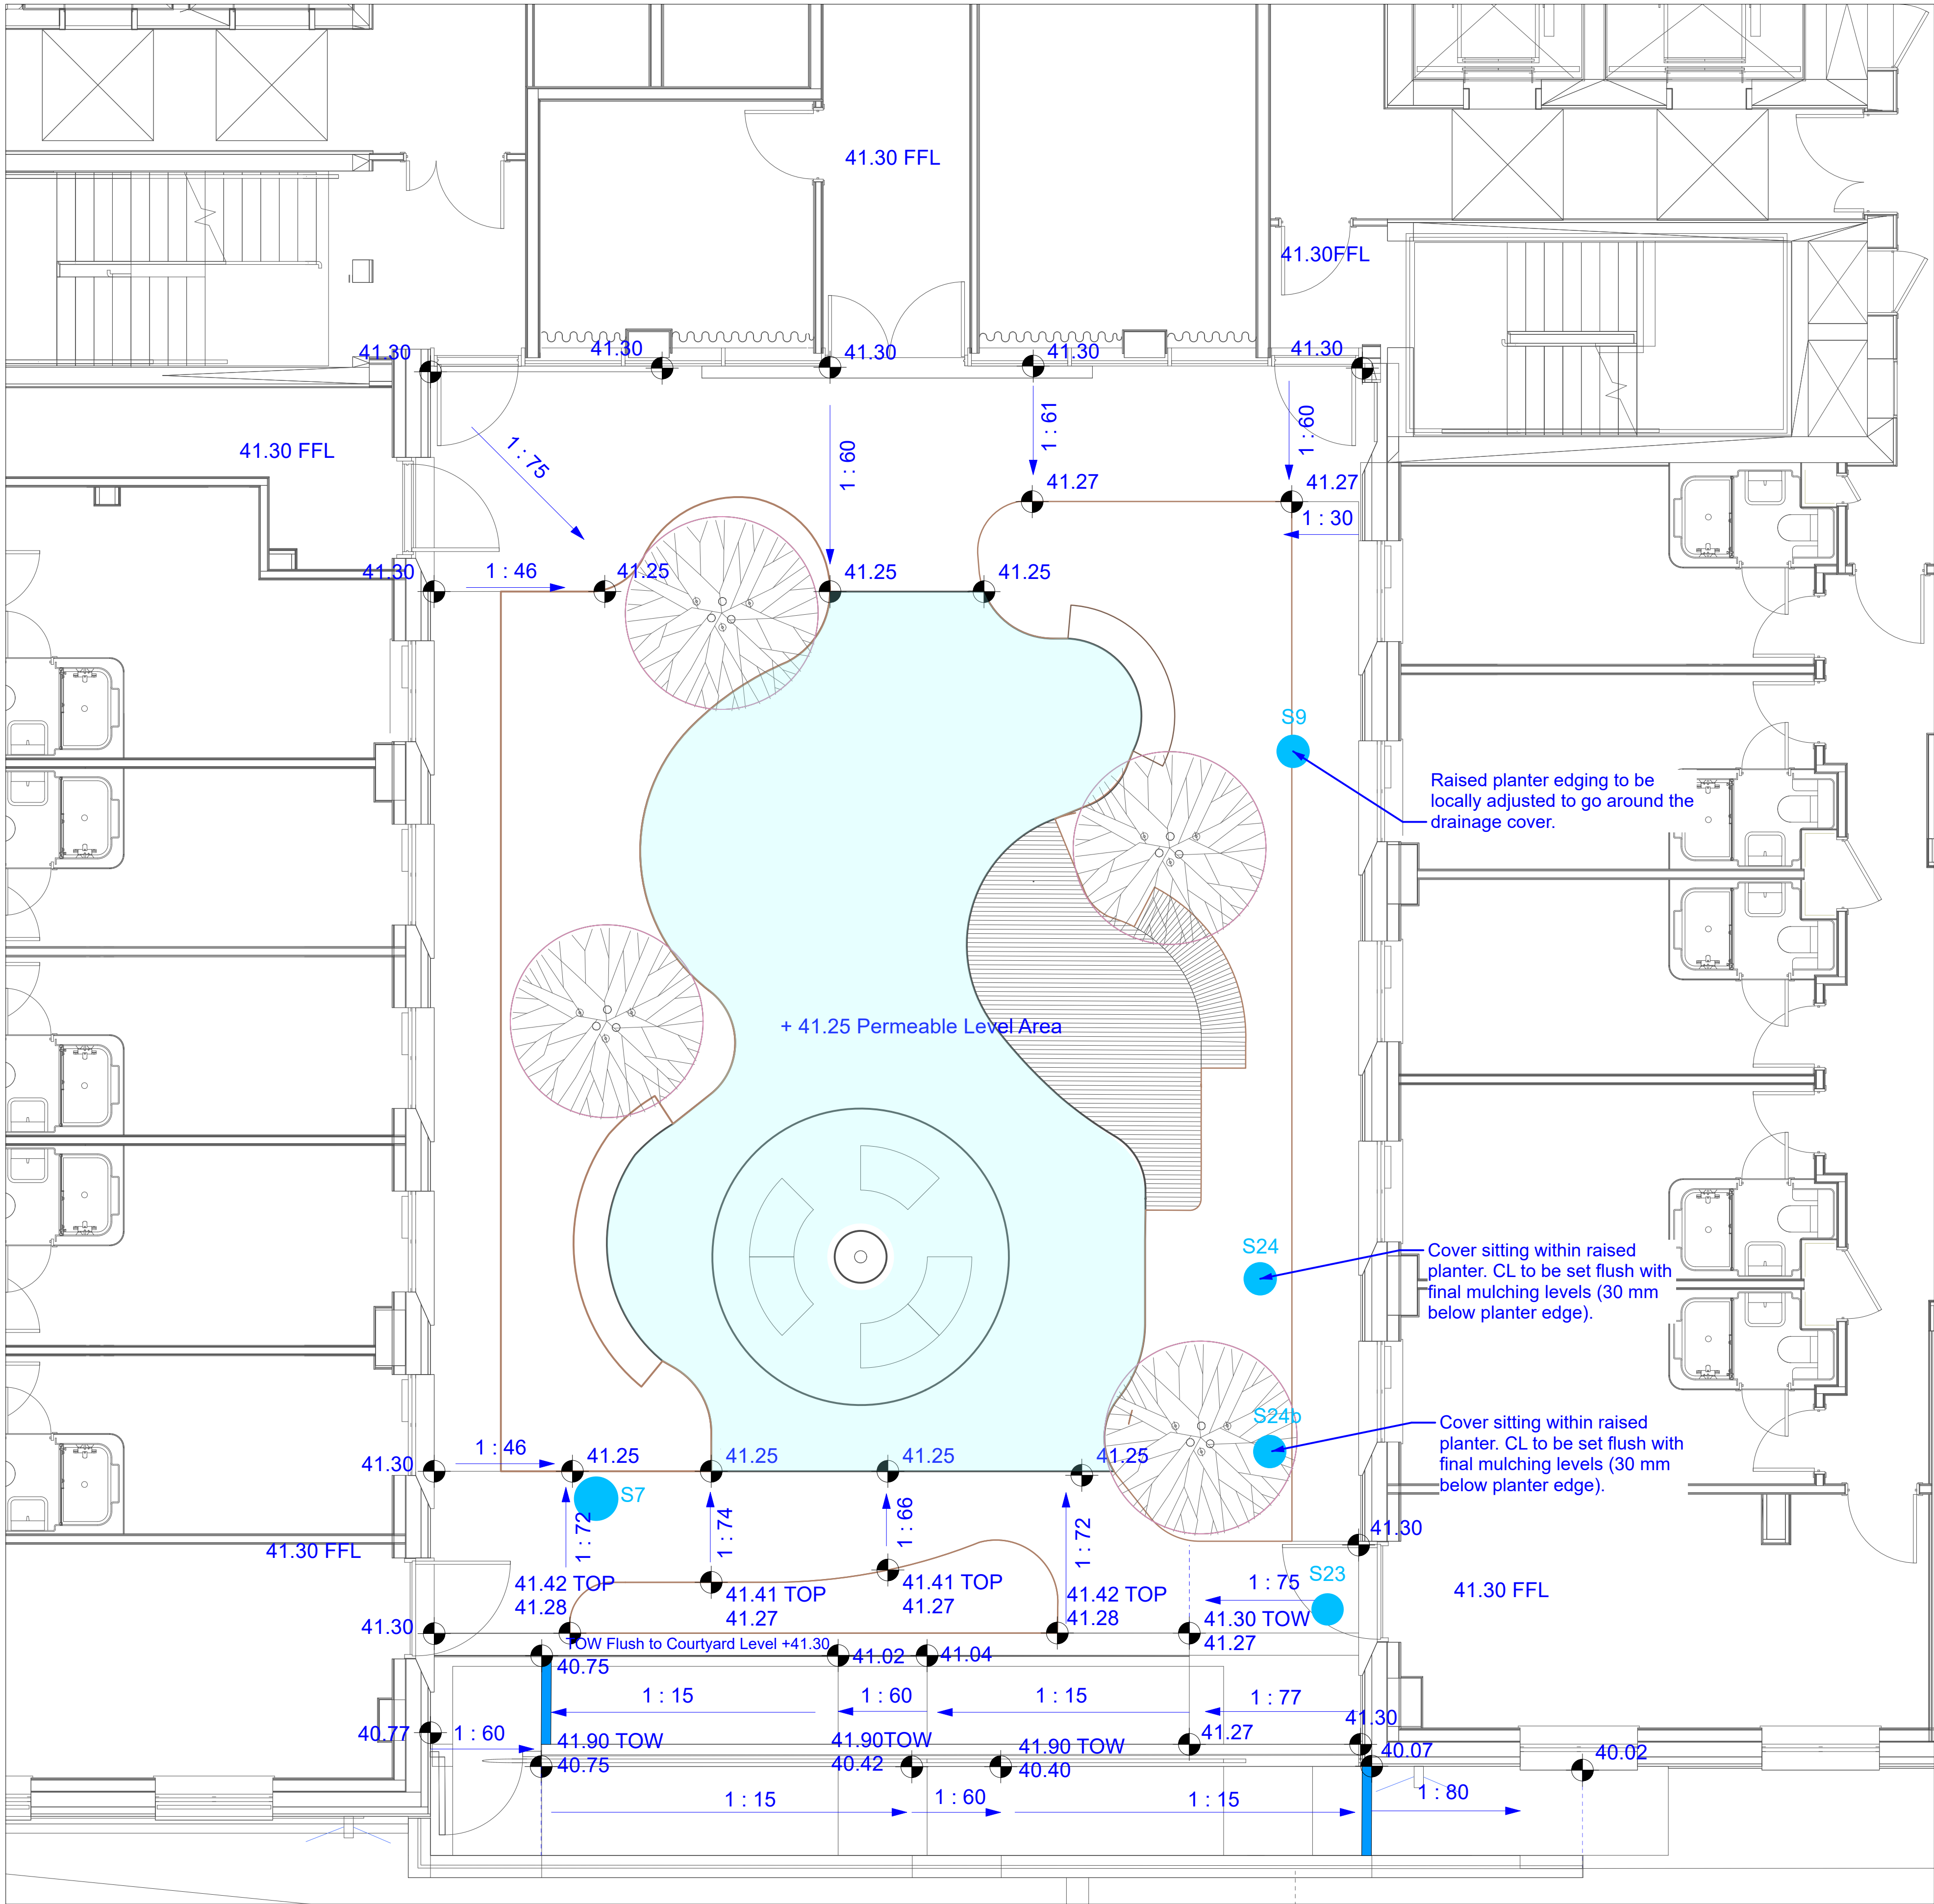

LEVELS + CONSTRAINTS

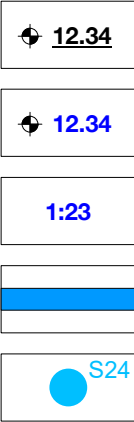


- SPOT LEVEL - Existing
- SPOT LEVEL - Proposed
- FALLS - Proposed
- CHANNEL DRAIN
- DRAINAGE COVER
Show for coordination purposes only. Refer to engineers details and specification.

NOTES:

1. Do not scale from this drawing.
2. Always work to noted dimensions.
3. All dimensions are in millimetres unless otherwise stated.
4. All setting out, levels and dimensions to be agreed on site.
5. The dimensions of all materials must be checked on site before being laid out.
6. This drawing must be read with the relevant specification clauses and detail drawings.
7. Order of construction and setting out to be agreed on site.


Location Plan

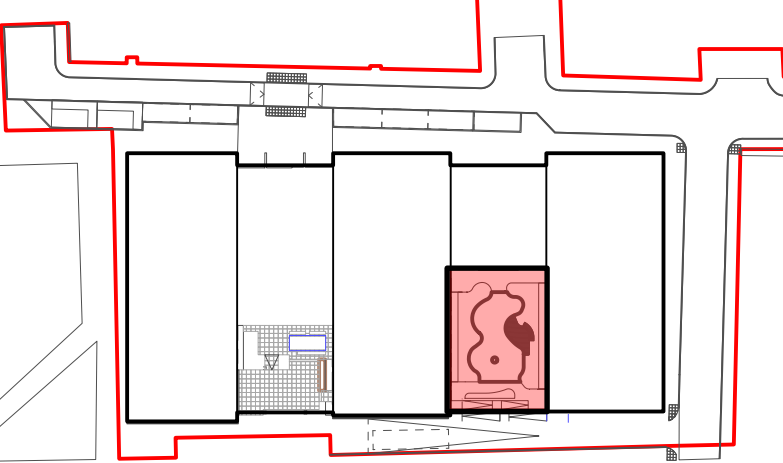

C02	24/02/26	Full Construction Issue	EK	RM
P06	28/11/25	Stage 4	YH	RM
P05	14/11/25	Minor Updates	AG	YH
P04	31/10/25	Stage 4 Issue	HX	RM
C01	22-04-24	Stage 4/5 issue	YH	RM

Revision	Date	Description	Drawn	Apprvd.
----------	------	-------------	-------	---------

**Plantit I.E. Limited**
Manchester | London | Liverpool | Leeds | Standish
E: info@plantit-ie.com W: plantit-ie.com

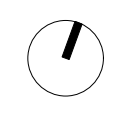**MANCHESTER**
2 Back Grafton St.,
Altrincham,
WA14 1DV
T: 0161 928 9281

Client IQ Student Accommodation

Project Chandos House, Manchester

Drg Title Eastern Courtyard_Levels & Drainage

Created on 02-03-23 Created by YH Approved by RM

Scale 1:50 Size A1 Workstage STAGE 4

Drg No. 63073-PLA-ZZ-ZZ-DR-L-3001 Suitability Revision S4 C02
© Plantit I.E. Limited