

DO NOT SCALE FROM THIS DRAWING.
ALL DIMENSIONS TO BE CHECKED ON SITE.
(DRAWINGS MAYBE SCALED FOR LOCAL AUTHORITY & PLANNING PURPOSE ONLY)
COPYRIGHT PROTECTED.

FOR TENDER
DO NOT USE FOR CONSTRUCTION

CONSULTANT REFERENCES IN DRAWING:

STRUCTURAL - REF/REVISION

GENERAL NOTES:

THE CONTRACTOR IS NOT TO SCALE FROM THIS DRAWING BUT FOLLOW THE WRITTEN FINISHED DIMENSIONS. ANY DISCREPANCIES BETWEEN THE DRAWING AND THE OTHER CONTRACT DOCUMENTS OR ANY DISCREPANCIES WITHIN A DRAWING OR BETWEEN DRAWINGS MUST BE REPORTED IMMEDIATELY TO THE ARCHITECT.

THE CONTRACTOR IS TO INSPECT THE SITE PRIOR TO TENDER AND IS RESPONSIBLE FOR STRIPPING OUT IN ACCORDANCE WITH THE DRAWINGS ENSURING THAT THE WORK IS UNDERTAKEN SAFELY.

THE CONTRACTOR WILL BE RESPONSIBLE FOR THE SETTING OUT OF THE WORKS.

CONTRACTOR IS TO ALLOW FOR ALL FIRE STOPPING THROUGH WALLS, CEILINGS AND FLOORS.

THE ELECTRICAL INSTALLATION IS TO BE IN ACCORDANCE WITH THE CURRENT EDITION OF THE IEE REGULATIONS AND ALL CABLING TO BE LSF.

THE CONTRACTOR IS RESPONSIBLE FOR THE DETAILED SERVICES DESIGN INCLUDING LOADINGS, CABLE AND PIPEWORK ROUTES AND PIPEWORK / CABLE SIZING AND SPECIFICATION. ALL CABLE TRAY, MS CONDUIT AND OTHER SERVICES ARE TO BE EXPOSED BELOW SLAB/ CEILINGS.

ANY H&V PROPOSAL IS INDICATIVE ONLY AND THE SPECIALIST CONTRACTOR IS TO BE RESPONSIBLE FOR THE DETAIL DESIGN & ALL SWITCH/ SOCKET OUTLETS TO COMPLY WITH CLIENT'S STANDARD SPECIFICATION.

NOTE - ALL EXISTING FIRE RESISTING ENCLOSURES TO SERVICE RISERS TO BE MAINTAINED OR MADE GOOD WHERE DISTURBED. NEW AND EXISTING CABLES, PIPES AND DUCTS PASSING THROUGH FIRE RESISTING CONSTRUCTION TO BE ADEQUATELY FIRE STOPPED. NEW AND EXISTING DUCTWORK PASSING THROUGH FIRE RESISTING CONSTRUCTION TO HAVE FIRE DAMPERS.

WALL AND CEILING LININGS TO ACHIEVE EUROCLASS B-S3, D2 OR HIGHER (WALLCOVERINGS WHICH CONFORM TO BS EN 15102, ACHIEVING AT LEAST CLASS C-S3, D2 AND BONDED TO A CLASS A2-S3, D2 SUBSTRATE, WILL ALSO BE ACCEPTABLE).

CONTRACTORS AND SUPPLIERS OF SPECIALIST JOINERY/EQUIPMENT MUST ENSURE ALL TIMBER MATERIALS RECEIVE FIRE-RETARDANT TREATMENT TO ACHIEVE A MINIMUM EUROCLASS RATING OF B-S1,D0 (OR EQUIVALENT). MEDIUM-DENSITY FIBREBOARD (MDF) MUST ALSO MEET THIS FIRE PERFORMANCE CLASSIFICATION THROUGH APPROPRIATE TREATMENT OR SELECTION OF COMPLIANT PRODUCTS

CONTRACTOR AND SUPPLIERS OF SPECIALIST EQUIPMENT TO PROVIDE FIRE RATING CERTIFICATES FOR ALL SPECIALIST LININGS AND LAMINATES TO BE USED FOR NWR APPROVAL.

ALL PAINTS TO BE WATER BASED

ALL DIMENSIONS TO BE CHECKED ON SITE PRIOR TO ANY MANUFACTURE OR CONSTRUCTION OF EQUIPMENT, FINISH, SIGNAGE ETC.

0 0.5 1.0 2.0 3.0 4.0 5.0m
Scale 1:100

4.00	20/03/2026	ISSUED FOR TENDER Issued for tender information.	SO	FWE
REV	DATE	DESCRIPTION	DRAWN	CHECKED

A × I

ADDRESS : 4th FLOOR CALICO 53-55 MOSLEY STREET,
MANCHESTER, M2 3HQ
TELEPHONE : +44 (0)161 879 7357
EMAIL : www.axi.studio
COMPANY No : 11847325

CLIENT

CATELLA APAM


PROJECT

BRIDGEWATER HOUSE
WHITWORTH STREET
MANCHESTER M1 6FT

DRAWING REFERENCE

SIXTH FLOOR - CAT A SPLIT
WALL FINISHES PLAN
AS PROPOSED

JOB REFERENCE	DRAWING SCALE	DATE	DRAWN	CHECKED
26 - 317	1:100@A1	18.03.26	SO	FWE
DRAWING REFERENCE	STAGE	REV		
AXI - 616		4	00	

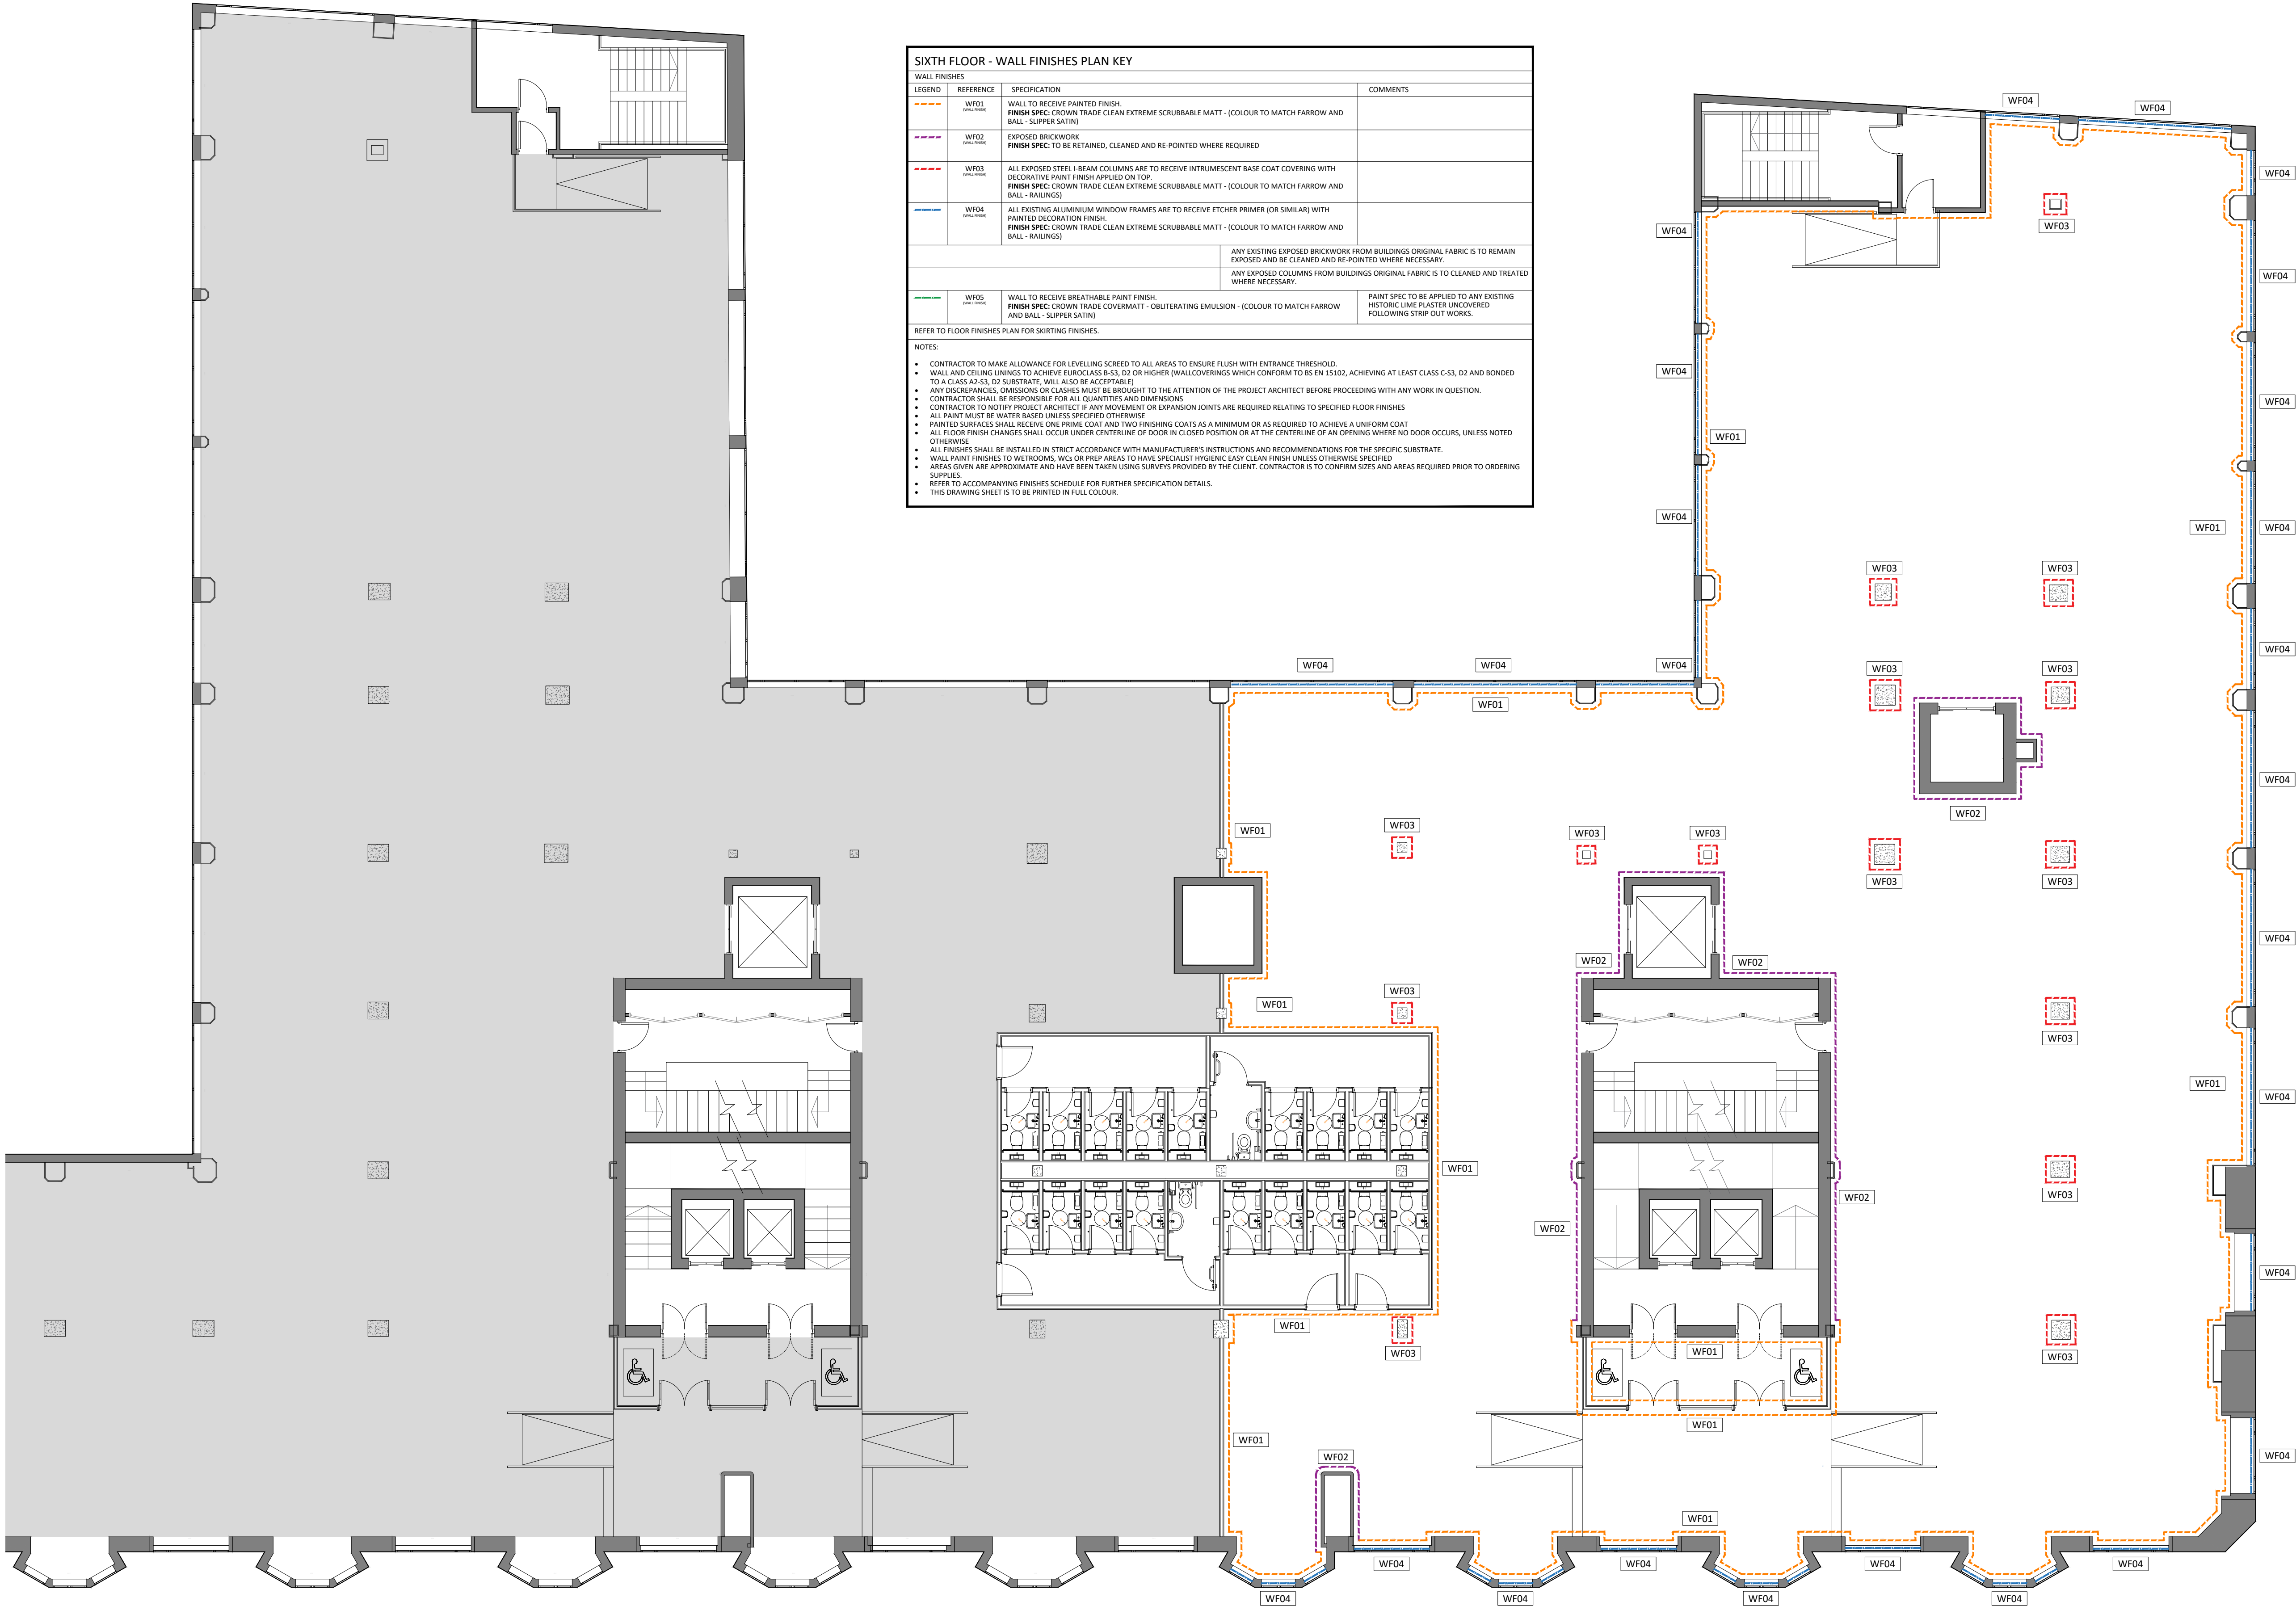

SIXTH FLOOR - WALL FINISHES PLAN KEY			
WALL FINISHES			
LEGEND	REFERENCE	SPECIFICATION	COMMENTS
---	WF01	WALL TO RECEIVE PAINTED FINISH. FINISH SPEC: CROWN TRADE CLEAN EXTREME SCRUBBABLE MATT - (COLOUR TO MATCH FARROW AND BALL - SLIPPER SATIN)	
---	WF02	EXPOSED BRICKWORK FINISH SPEC: TO BE RETAINED, CLEANED AND RE-POINTED WHERE REQUIRED	
---	WF03	ALL EXPOSED STEEL I-BEAM COLUMNS ARE TO RECEIVE INTRUMESCENT BASE COAT COVERING WITH DECORATIVE PAINT FINISH APPLIED ON TOP. FINISH SPEC: CROWN TRADE CLEAN EXTREME SCRUBBABLE MATT - (COLOUR TO MATCH FARROW AND BALL - RAILINGS)	
---	WF04	ALL EXISTING ALUMINIUM WINDOW FRAMES ARE TO RECEIVE ETCHER PRIMER (OR SIMILAR) WITH PAINTED DECORATION FINISH. FINISH SPEC: CROWN TRADE CLEAN EXTREME SCRUBBABLE MATT - (COLOUR TO MATCH FARROW AND BALL - RAILINGS)	
		ANY EXISTING EXPOSED BRICKWORK FROM BUILDINGS ORIGINAL FABRIC IS TO REMAIN EXPOSED AND BE CLEANED AND RE-POINTED WHERE NECESSARY.	
		ANY EXPOSED COLUMNS FROM BUILDINGS ORIGINAL FABRIC IS TO BE CLEANED AND TREATED WHERE NECESSARY.	
---	WF05	WALL TO RECEIVE BREATHABLE PAINT FINISH. FINISH SPEC: CROWN TRADE COVERMATT - OBLITERATING EMULSION - (COLOUR TO MATCH FARROW AND BALL - SLIPPER SATIN)	PAIN SPEC TO BE APPLIED TO ANY EXISTING HISTORIC LIME PLASTER UNCOVERED FOLLOWING STRIP OUT WORKS.
REFER TO FLOOR FINISHES PLAN FOR SKIRTING FINISHES.			
NOTES:			
- CONTRACTOR TO MAKE ALLOWANCE FOR LEVELING SCREED TO ALL AREAS TO ENSURE FLUSH WITH ENTRANCE THRESHOLD. - WALL AND CEILING LININGS TO ACHIEVE EUROCLASS B-S3, D2 OR HIGHER (WALLCOVERINGS WHICH CONFORM TO BS EN 15102, ACHIEVING AT LEAST CLASS C-S3, D2 AND BONDED TO A CLASS A2-S3, D2 SUBSTRATE, WILL ALSO BE ACCEPTABLE). - ANY DISCREPANCIES, OMISSIONS OR CLASHES MUST BE BROUGHT TO THE ATTENTION OF THE PROJECT ARCHITECT BEFORE PROCEEDING WITH ANY WORK IN QUESTION. - CONTRACTOR SHALL BE RESPONSIBLE FOR ALL QUANTITIES AND DIMENSIONS - CONTRACTOR TO NOTIFY PROJECT ARCHITECT IF ANY MOVEMENT OR EXPANSION JOINTS ARE REQUIRED RELATING TO SPECIFIED FLOOR FINISHES - ALL PAINT MUST BE WATER BASED UNLESS SPECIFIED OTHERWISE - PAINTED SURFACES SHALL RECEIVE ONE PRIME COAT AND TWO FINISHING COATS AS A MINIMUM OR AS REQUIRED TO ACHIEVE A UNIFORM COAT - ALL FLOOR FINISH CHANGES SHALL OCCUR UNDER CENTERLINE OF DOOR IN CLOSED POSITION OR AT THE CENTERLINE OF AN OPENING WHERE NO DOOR OCCURS, UNLESS NOTED OTHERWISE - ALL FINISHES SHALL BE INSTALLED IN STRICT ACCORDANCE WITH MANUFACTURER'S INSTRUCTIONS AND RECOMMENDATIONS FOR THE SPECIFIC SUBSTRATE. - WALL PAINT FINISHES TO WETROOMS, WCs OR PREP AREAS TO HAVE SPECIALIST HYGIENIC EASY CLEAN FINISH UNLESS OTHERWISE SPECIFIED - AREAS GIVEN ARE APPROXIMATE AND HAVE BEEN TAKEN USING SURVEYS PROVIDED BY THE CLIENT. CONTRACTOR IS TO CONFIRM SIZES AND AREAS REQUIRED PRIOR TO ORDERING SUPPLIES. - REFER TO ACCOMPANYING FINISHES SCHEDULE FOR FURTHER SPECIFICATION DETAILS. - THIS DRAWING SHEET IS TO BE PRINTED IN FULL COLOUR.			