**SIGN 1 x1**

**PROJECTING SIGN**

ALUMINIUM FIXING BRACKET POWDER COATED SCHWARZGRAU RAL 7021
OPAL PERSPEX BOX MADE IN ONE SECTION FIXED AROUND AN INTERNAL FRAME
LASER CUT OUT METAL LETTERS AND LOGO PAINTED PAINTED SCHWARZGRAU RAL 7021
ILLUMINATION BY 4000k WARM WHITE LEDS
BONDED ONTO THE PERSPEX
WALL TO BE SURVEYED PRIOR TO MANUFACTURE
SIGN WEIGHS 15KGS
SIGN TO BE RESIN BOLTED INTO WALL

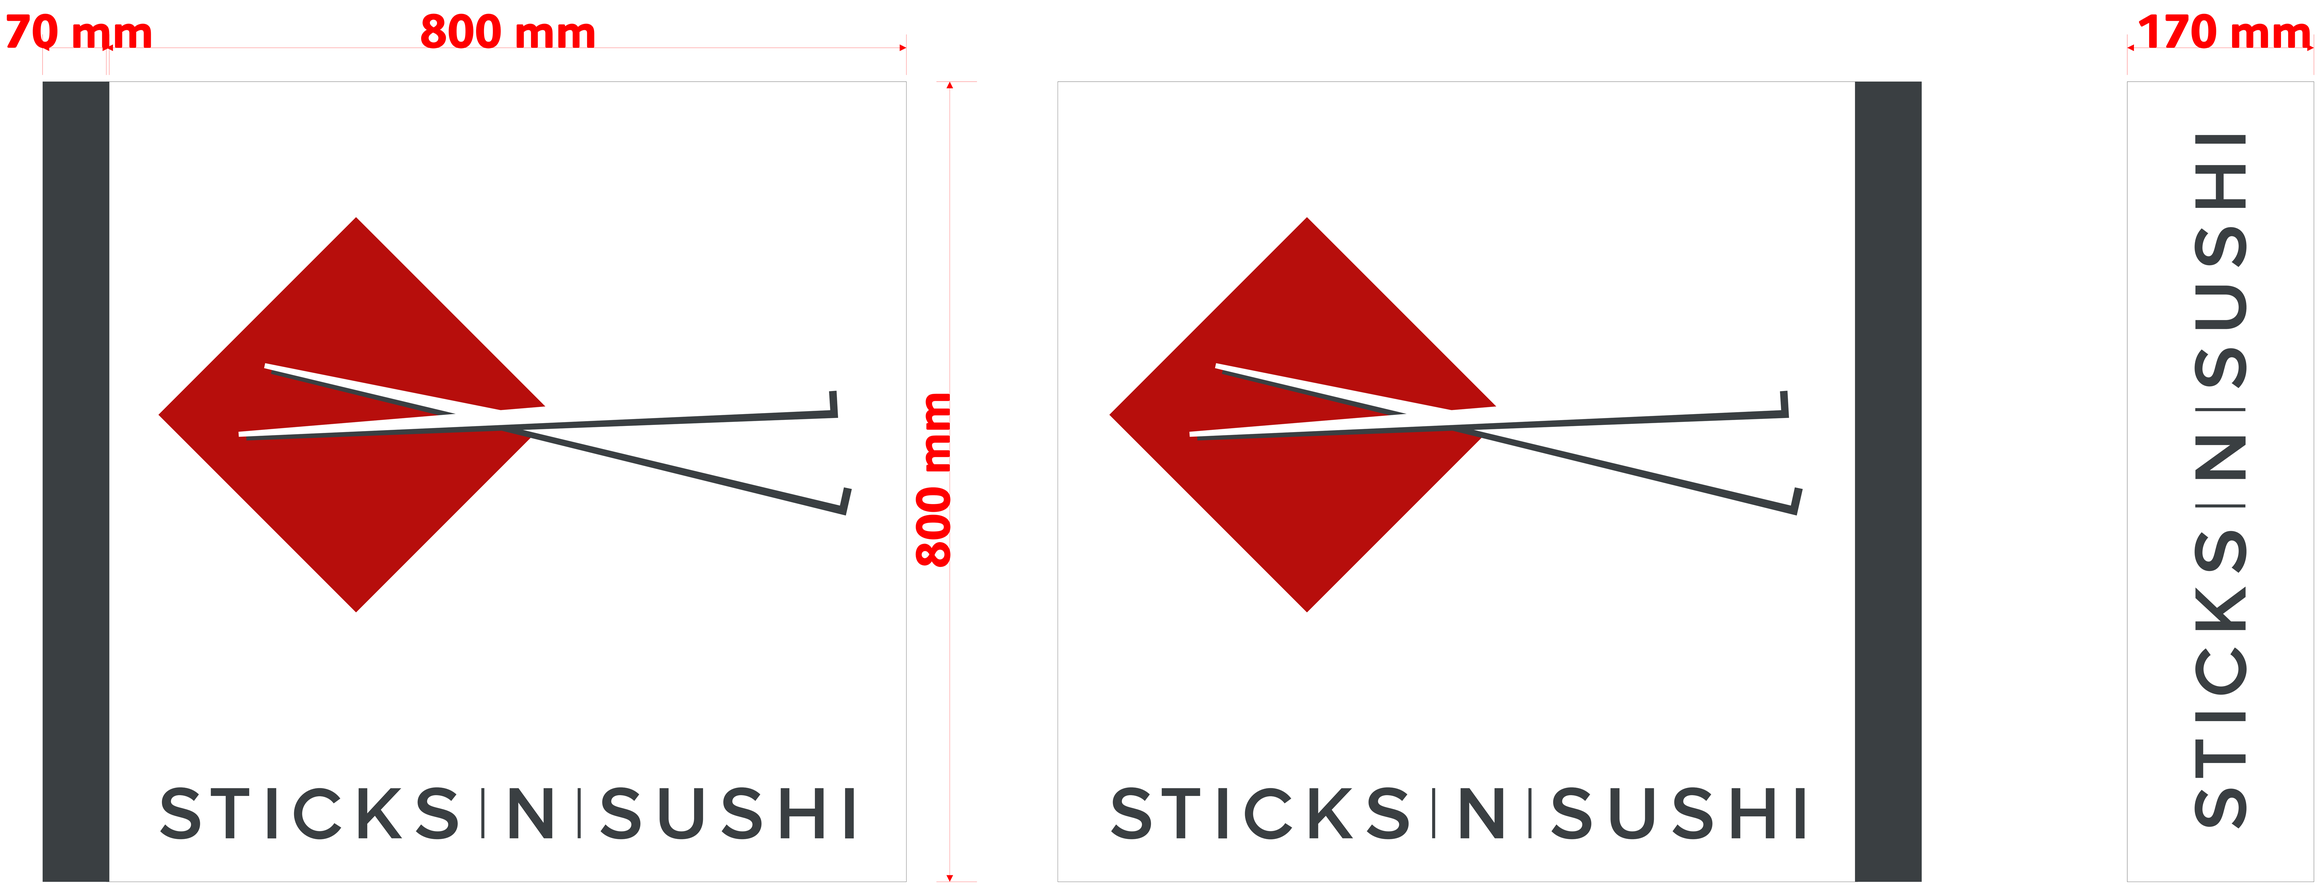


identitysigns
Identity Signs (London) Limited
t 020 8381 5055 f 020 8381 5558
Unit 23 North Orbital Commercial Park Napsbury Lane St Albans Herts AL1 1XB
e office@identitysigns.co.uk www.identitysigns.co.uk

Drawing: Sign 11
Project: Manchester
Client: Sticks N Sushi
Client Contact: Mark Hiles
Project Manager: James Dunstone
Drawn by: Cayley Mackey
Date: 04/11/2025
Drawing Revision: A
Job No:

This drawing and any original designs contained within are copyright Identity Signs. Do not reproduce without written consent from Identity Signs.