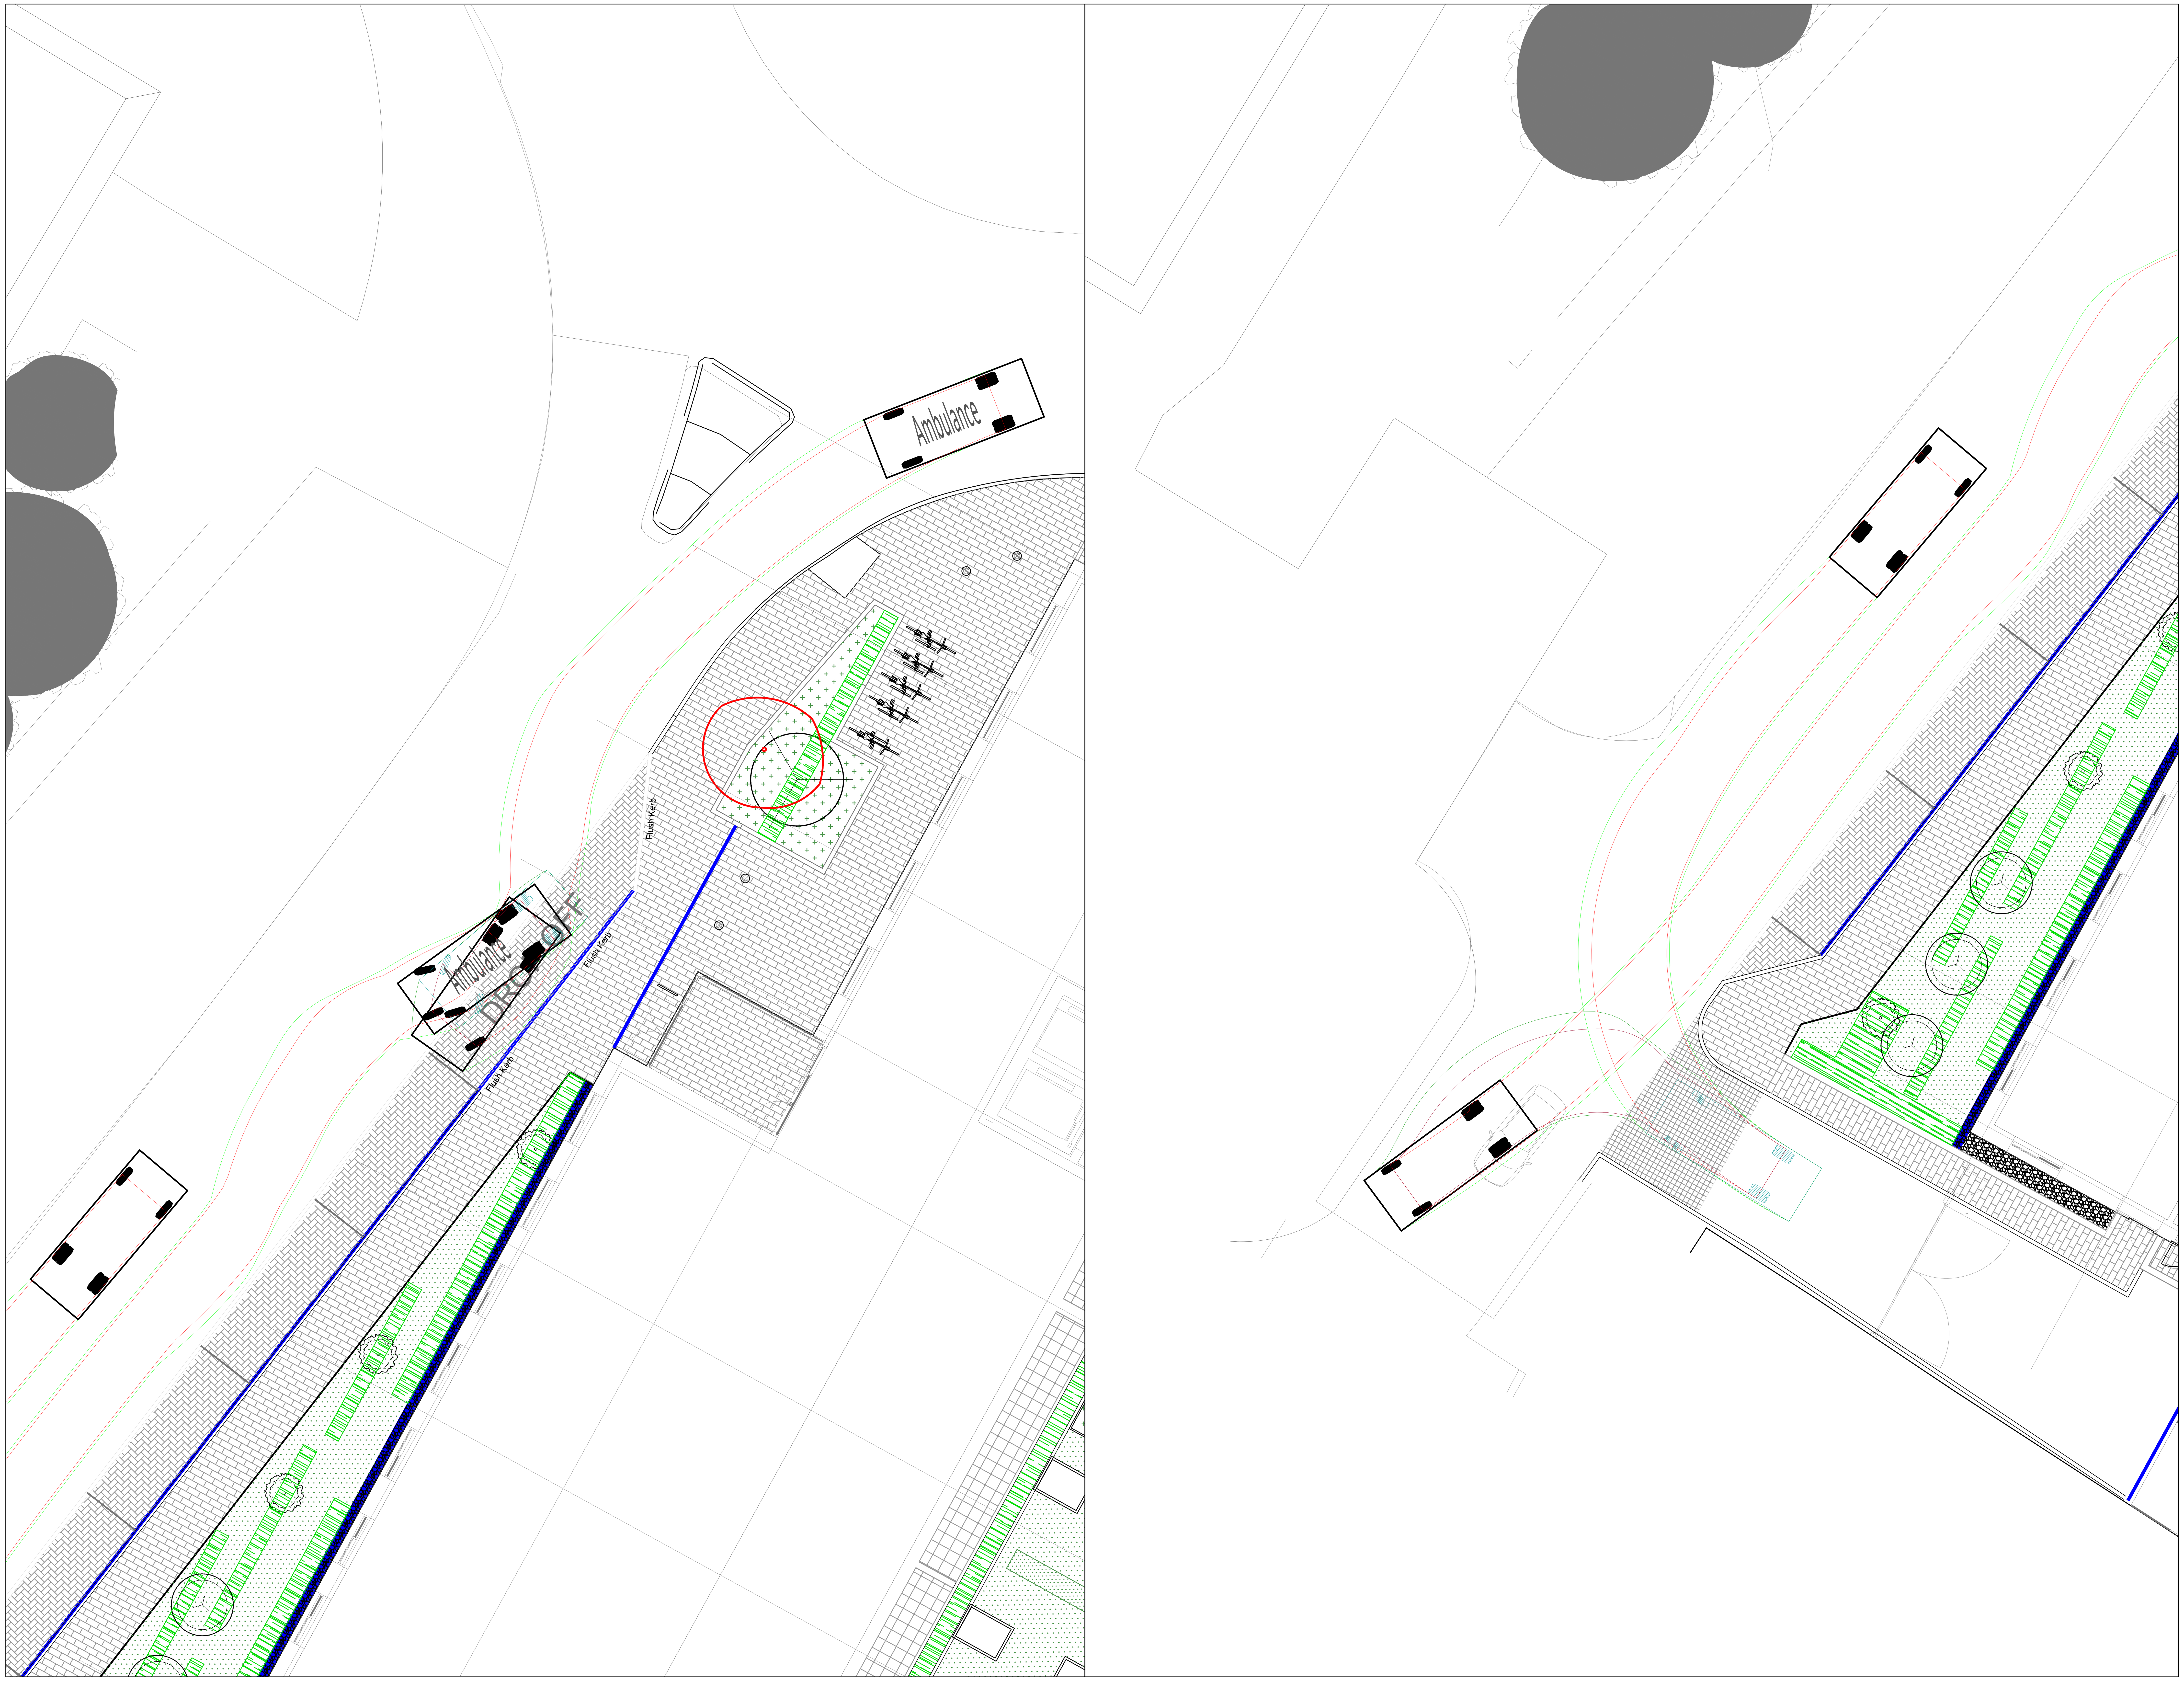


AMBULANCE

Standard Notes


1. This drawing is to be read in conjunction with all relevant Architect's and Engineer's drawings and the specification.
2. This drawing should not be scaled.
3. All dimensions are to be verified by the contractor on site.
4. All discrepancies should be reported to the C.A. prior to the commencement of the works.

© CIVIC ENGINEERS

Location Plan



Notes and Keys

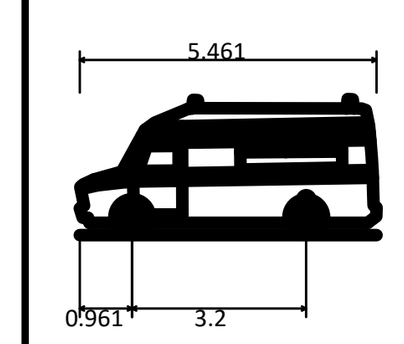

Ambulance	
Overall Length	5.461m
Overall Width	2.020m
Overall Body Height	2.498m
Min Body Ground Clearance	0.225m
Track Width	1.860m
Lock to lock time	4.00s
Kerb to Kerb Turning Radius	6.500m

NOTES
1. SITE LAYOUT PROVIDED BY PLINCKE, RECEIVED 21ST DECEMBER 2021.
2. THE VEHICLE MOVEMENT ENVELOPES SHOWN ARE GENERATED USING AUTODESK VEHICLE TRACKING SOFTWARE AND ARE INDICATIVE ONLY. THE ENVELOPES SHOWN DO NOT MAKE ALLOWANCE FOR DRIVER ABILITY, GRADIENTS AND ALTERNATIVE VEHICLE SPECIFICATIONS.

KEY

(red line)	CHASSIS ENVELOPE
(green line)	BODY ENVELOPE

Date	Rev	Description	Drawn	Chkd
11.01.22	P03	FOR INFORMATION	MB	EI
02.12.21	P02	FOR INFORMATION	MB	LS
23.11.21	P01	FOR INFORMATION	MC	EI

Civic Engineers

MANCHESTER Carver's Warehouse, 77 Dale Street, Manchester, M1 2HG. Tel: 0161 228 6757
LONDON Reeds Wharf, 33 Mill Street, London SE1 2AX. Tel: 020 7253 2977
LEEDS Tower Works, Unit 02-01, Globe Road, Leeds, LS11 5QG. Tel: 0113 2025 130
GLASGOW Gresham Chambers, 45 West Nile St, Glasgow, G1 2PT. Tel: 0141 370 1829
www.civicengineers.com

Project

DIDSBURY POINT

Title

VEHICLE TRACKING
AMBULANCE

Status

FOR INFORMATION

Scale @ A1	Date Created	Drawn	Checked
1:100	11/01/22	MB	EI

Project Number	Originator	Discipline	Drawing Number	Revision
1215-02	CIVIC	TR	40005	P03