


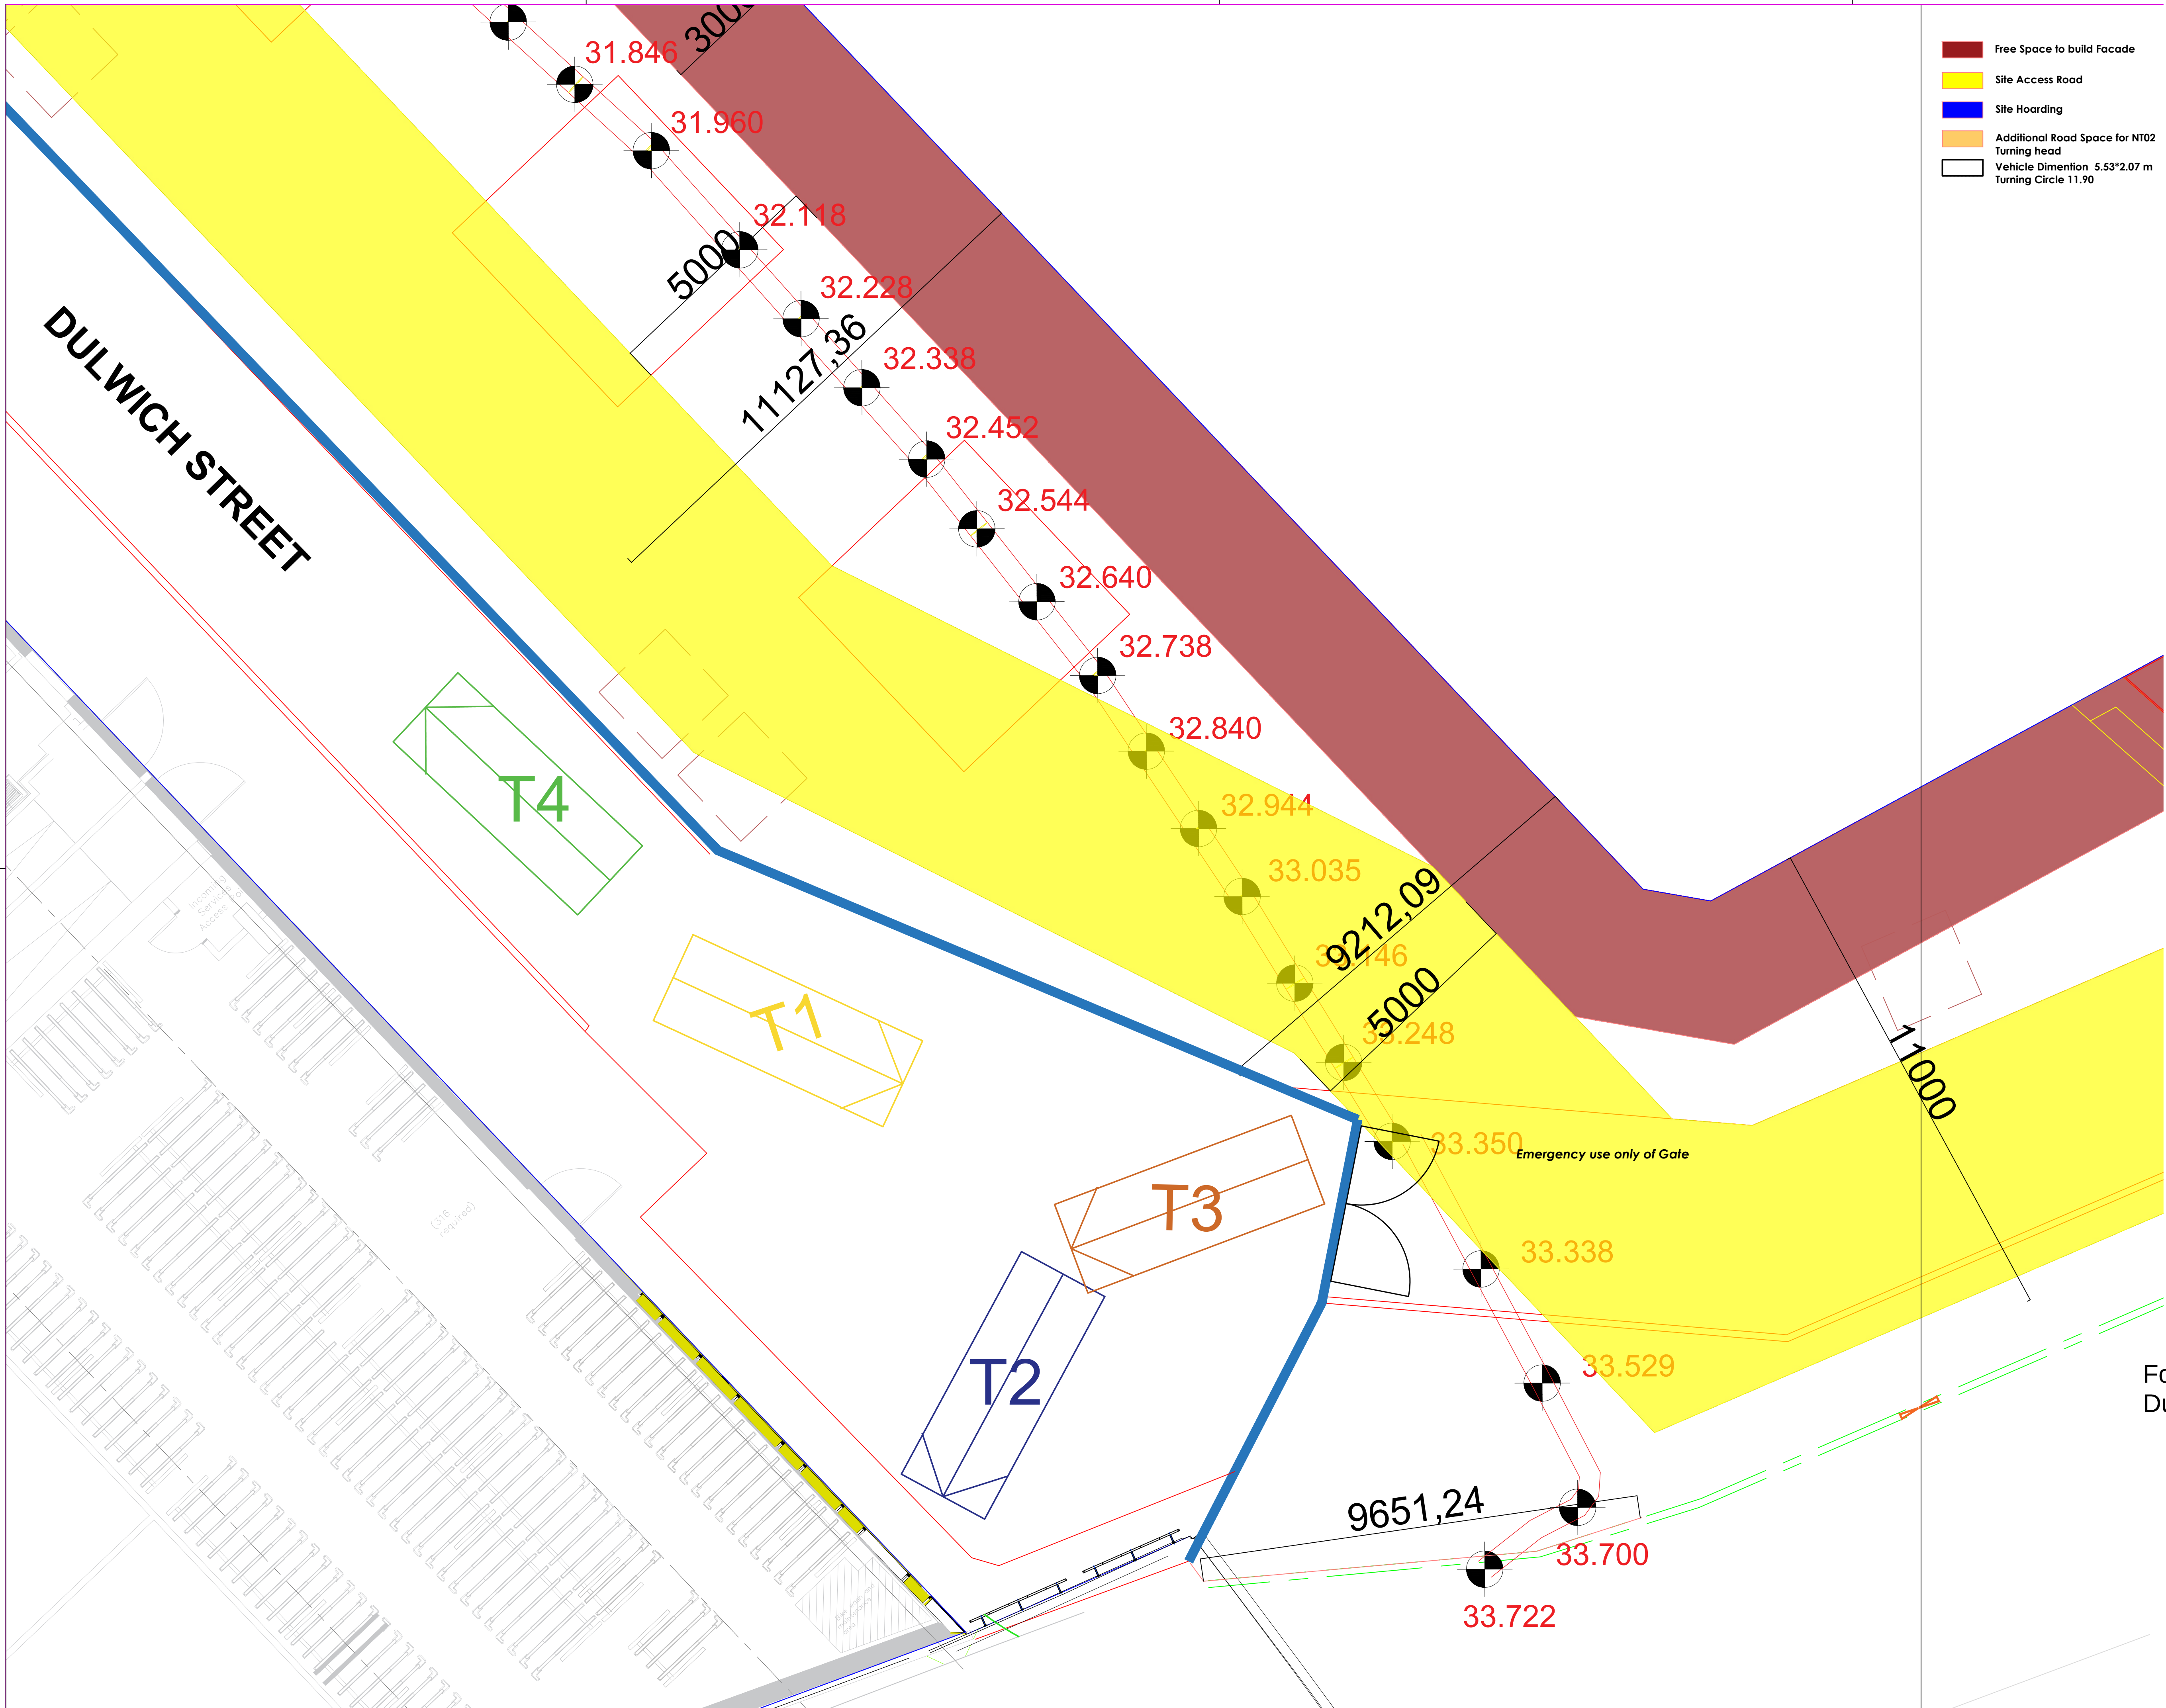

- Free Space to build Facade
- Site Access Road
- Site Hoarding
- Additional Road Space for NT02 Turning head
- Vehicle Dimension 5.53\*2.07 m
- Turning Circle 11.90

Ford Transit L2 Turning On Dulwich Street Mark up

