


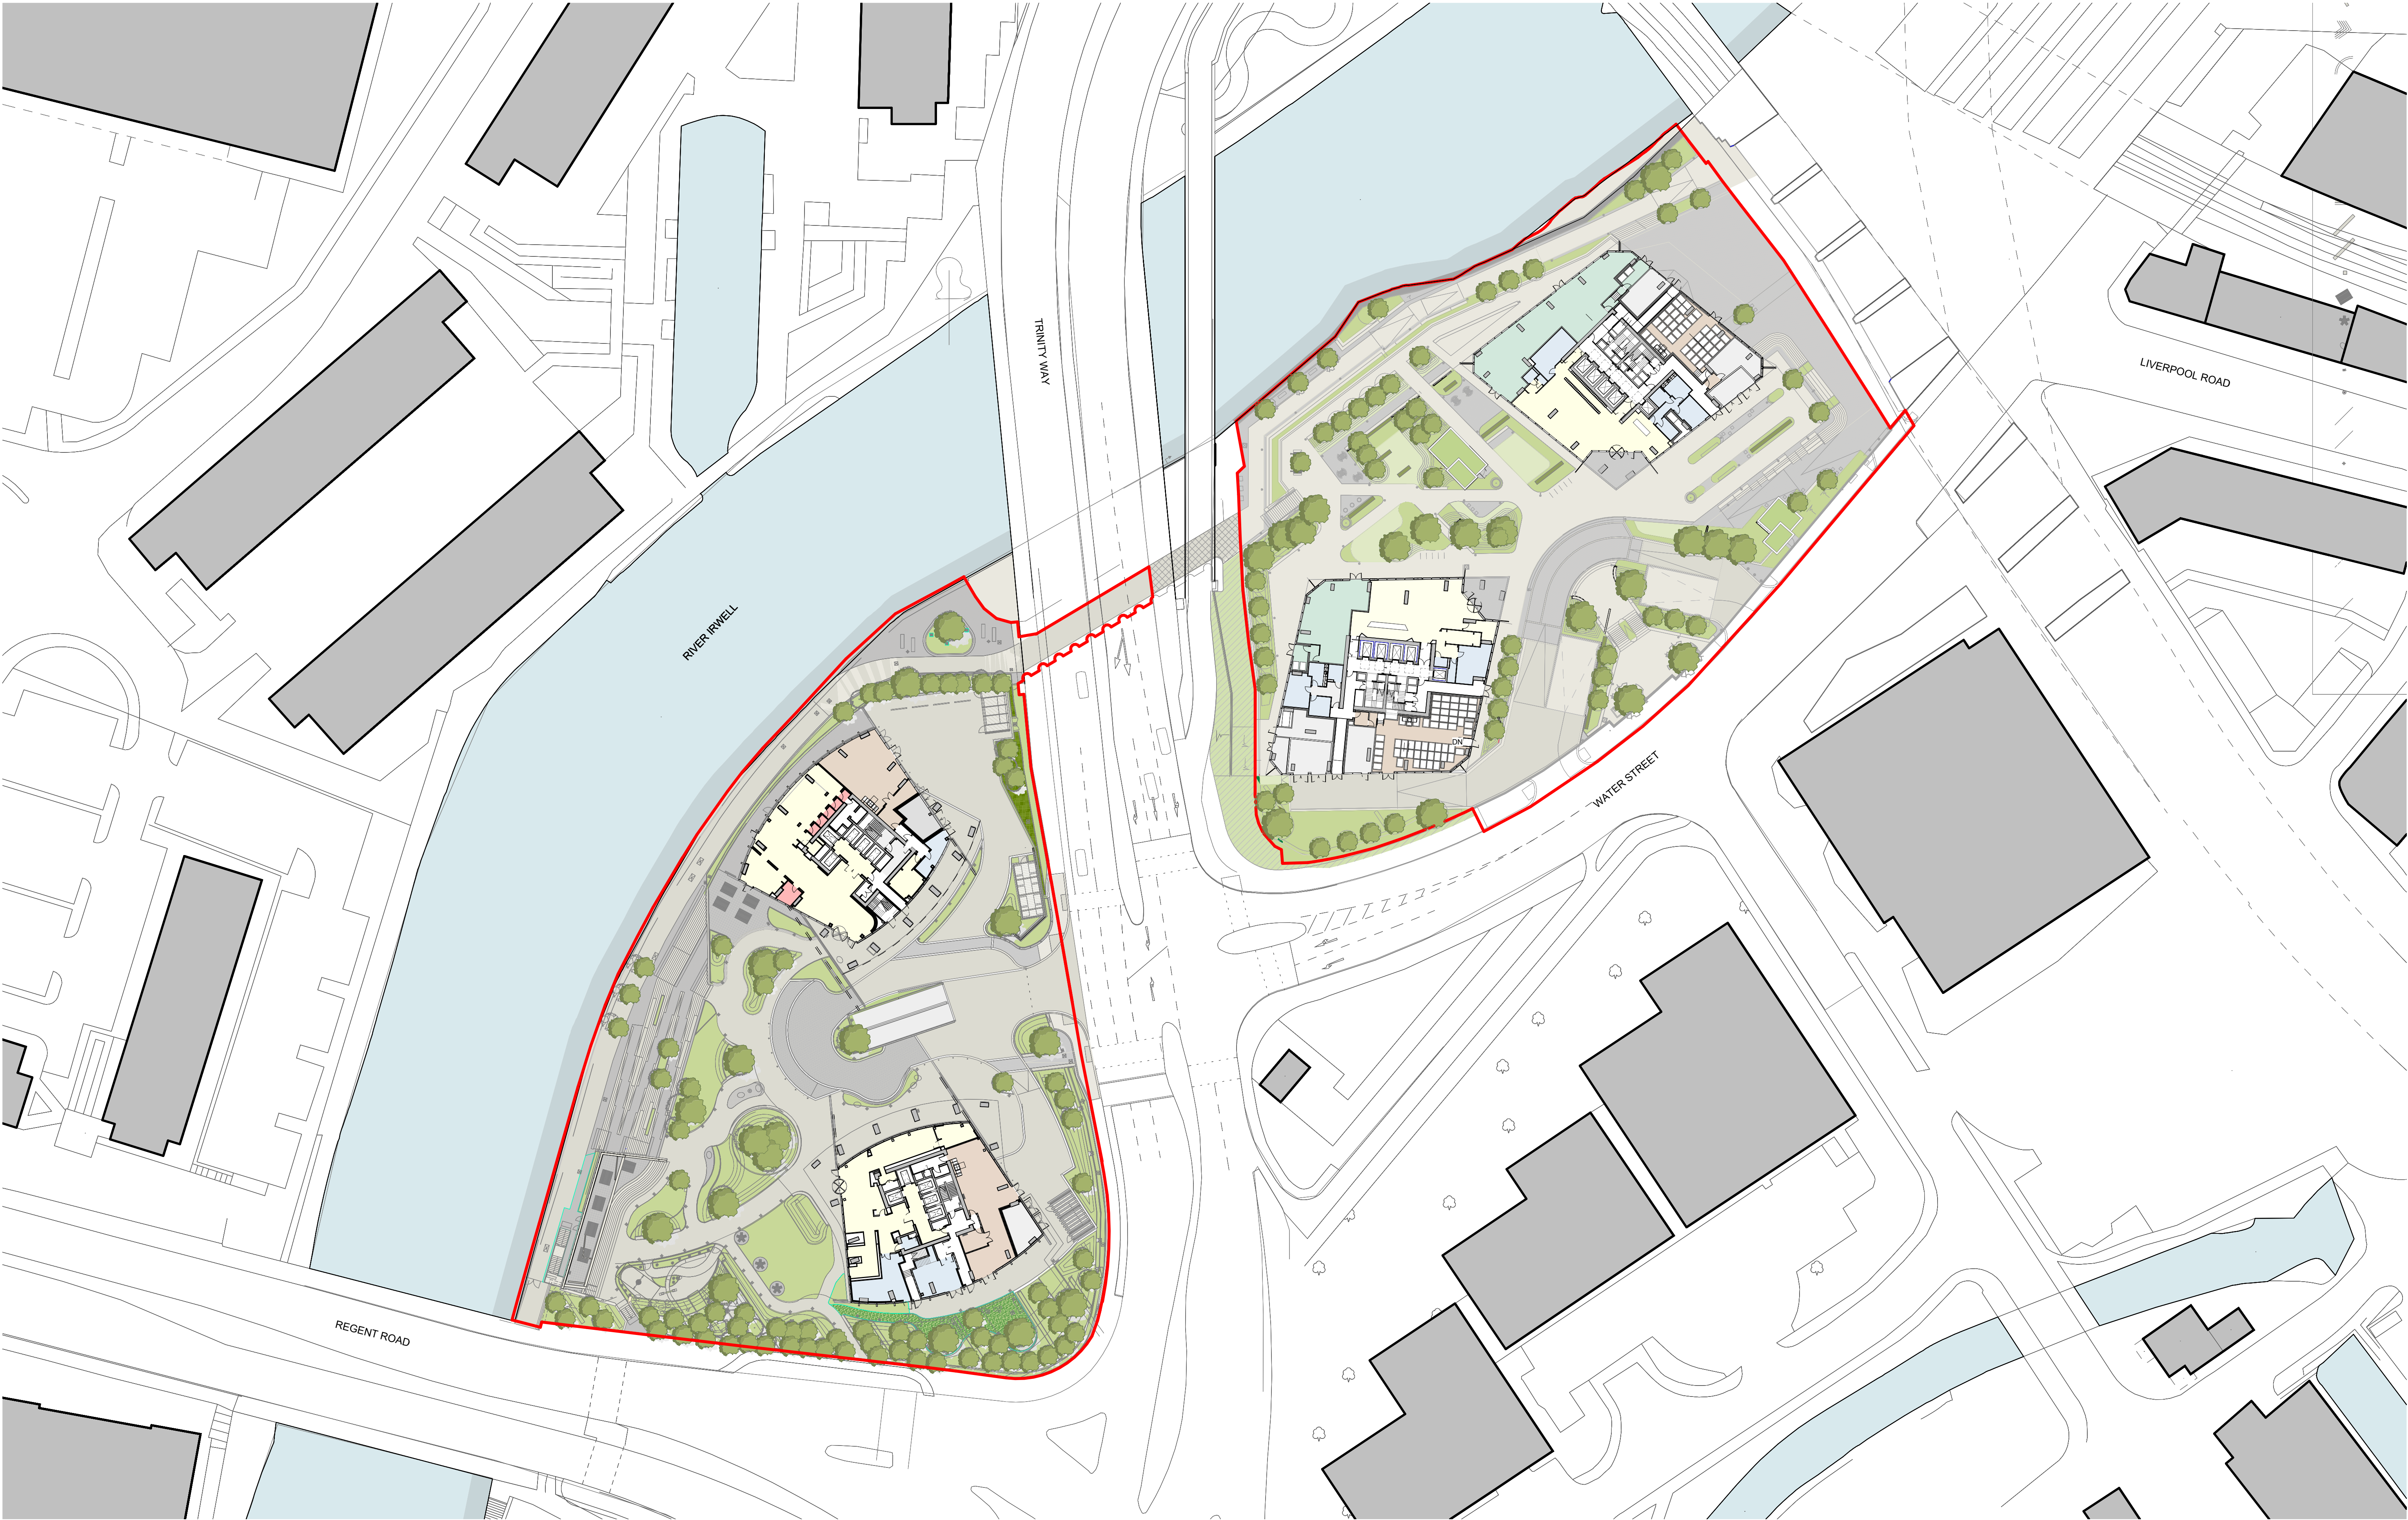

This drawing is copyright
Do not scale off dimensions.

All dimensions to be checked on
site by contractor.

Contractor to report any dimensional
discrepancies, errors or omissions
prior to commencing on site.

Residential FOH

Commercial

Staff

BOH

Refuse

Amenity

Terrace

NORTH

Rev	Date	Description
P01	2021-10-29	Planning Issue
P02	2022-05-16	Updated to reflect change in phasing
P03	2023-06-23	NMA Issue
P04	2024-08-23	Planning NMA Issue
P05	2025-01-08	Planning NMA Issue

Project Title
Trinity Island
Trinity Way
Manchester

Status
Planning Issue

Drawing Title
Z1 Site Wide
Ground Level Plan

Project No
10364

Scale
1 : 500 @ A1

Revision
P05

simpsonhaugh

Manchester
+44 (0)161 835 2345

London
+44 (0)20 7549 4000

Birmingham
+44 (0)121 233 1874