


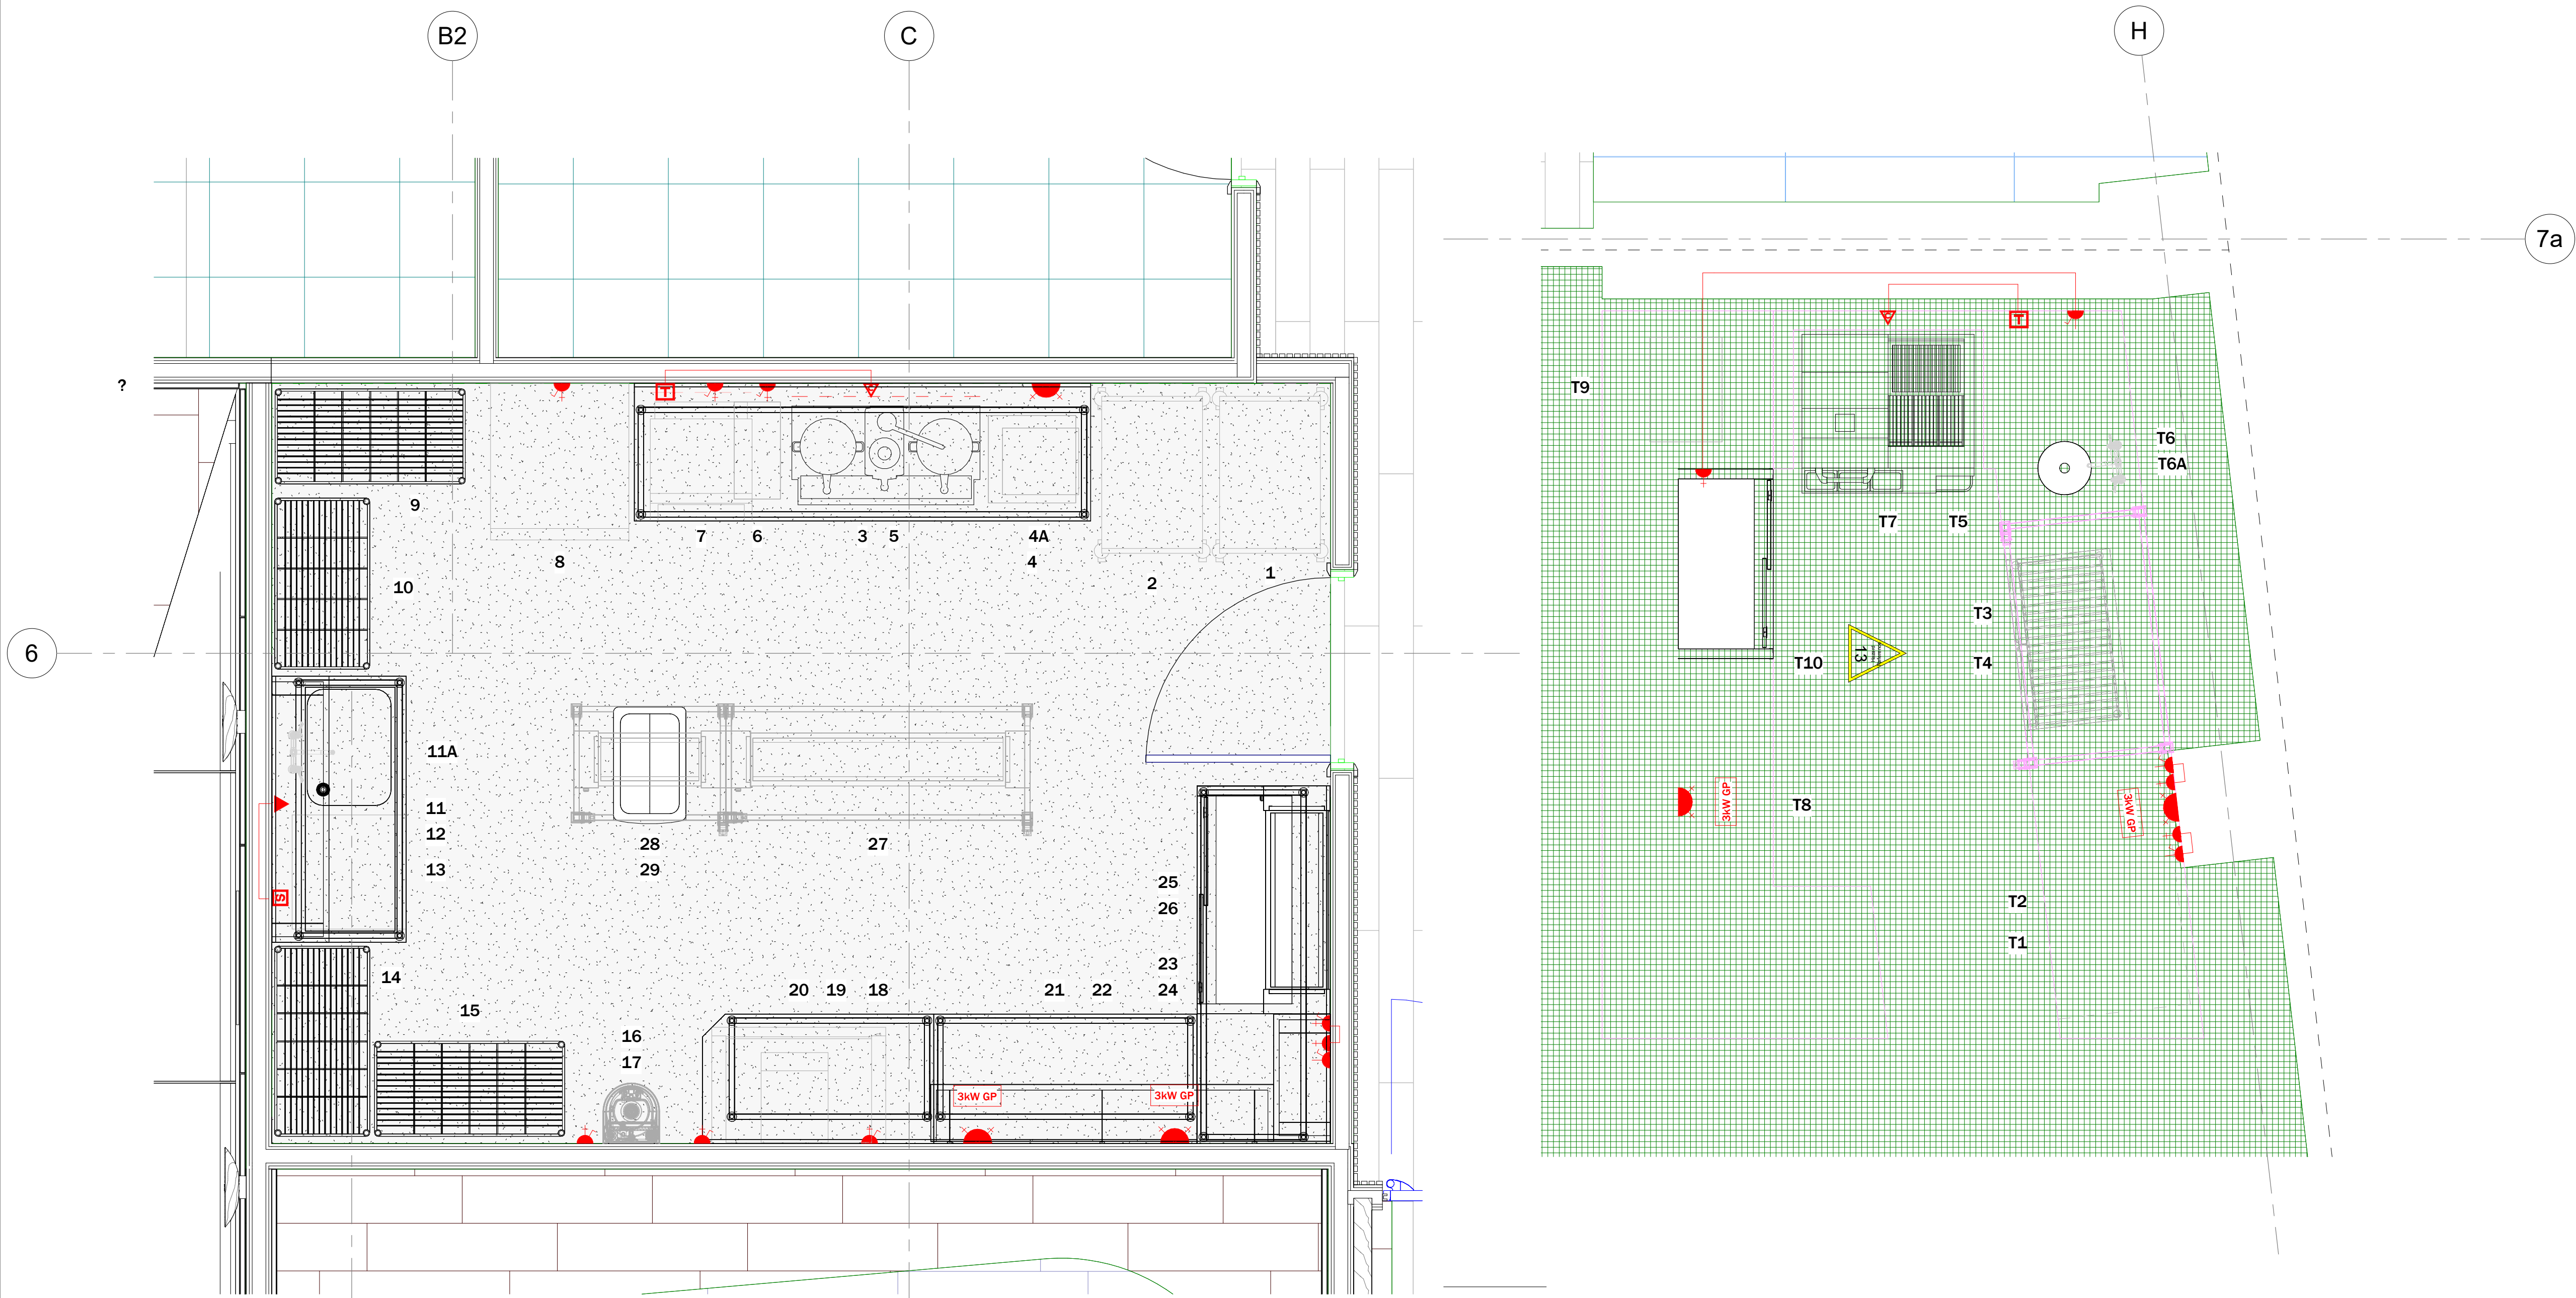

Level 10 EL
1 : 20

Level 10 EL Terrace
1 : 20

Electrical Service Schedule - L10

Item No.	Qty	Description	Manufacturer	Model	Electrical (kW) Phase (230V/400V)	Electrical Notes	Data / Voice
1	1no.	General purpose trolley	TBC	TBC	-	-	-
2	1no.	General purpose trolley	TBC	TBC	-	-	-
3	1no.	Bench with cupboards under	Bespoke Fabricator	Bespoke Fabrication	-	-	-
4	1no.	Chilled and sparkling water font	ZIP	Hydro Tap Classic Plus HC50T2P150	3 230	1x13amp D.S.S.O AT 600mm A.F.F.L (I.P RATED)	-
4A	1no.	Chilled and sparkling water font	ZIP	FONT	-	-	-
5	1no.	Bulk brewer	Breville	B10	8.38 400	1x20amp T.P&N ISOLATOR AT 1500mm WIRED TO COMMANDO OUTLET AT 600mm A.F.F.L	-
6	1no.	Countertop Water Boiler 10 Lit with filtration	Instanta	1501F/G2 (CTS11F)	3 230	1x13amp S.S.O AT 1200mm A.F.F.L	-
7	1no.	Undercounter Ice Machine + drain pump	Scotsman	AF 80 AS LAB	0.44 230	1x13amp S.S.O AT 600mm A.F.F.L (I.P RATED)	-
8	1no.	Single door upright refrigerator	Williams Refrigeration	HU15A	1.69 230	1x13amp S.S.O AT 2100mm A.F.F.L	-
9	1no.	4 tier rack	EASIS	EZC-4-5x10	-	-	-
10	1no.	4 tier rack	EASIS	EZC-4-5x9	-	-	-
11	1no.	Sink unit	Bespoke Fabricator	Bespoke Fabrication	-	-	-
11A	1no.	Sink Lever arm mixer tap (WRAS)	Mechline	AquaTechnix TX-B-312L	-	-	-
12	1no.	Corner shelves	Bespoke Fabricator	Bespoke Fabrication	-	-	-
13	1no.	Undercounter Dishwasher with softener (500mm)	Classeq	C500WS	6.9 230	1x32amp S.P&N ISOLATOR AT 1200mm WIRED TO OUTLET BOX AT 600mm A.F.F.L	-
14	1no.	4 tier rack	EASIS	EZC-4-5x10	-	-	-
15	1no.	4 tier rack	EASIS	EZC-4-5x10	-	-	-
16	1no.	Wall mounted WHB (knee control with mixer tap)	Mechline	BSX-300-KVS-T	-	-	-
17	1no.	Back of House Fly Killer	Mechline	CATERTRACT+CTL-LED-20S	0.1 230	1x13amp S.S.O AT 2100mm A.F.F.L	-
18	1no.	Work bench with chamfer	Bespoke Fabricator	Bespoke Fabrication	-	-	-
19	1no.	Countertop Single Induction Hob	Hatco	IRNG-PC1-30	3 230	1x13amp S.S.O AT 1200mm A.F.F.L	-
20	1no.	Fume filtration unit	Lincat	L3	0.4 230	1x13amp S.S.O AT 2100mm A.F.F.L	-
21	1no.	Work bench	Bespoke Fabricator	Bespoke Fabrication	6 2x230	2x13amp D.S.S.O AT 1200mm A.F.F.L (GENERAL PURPOSE)	-
22	1no.	Corner shelves	Bespoke Fabricator	Bespoke Fabrication	-	-	-
23	1no.	Corner bench	Bespoke Fabricator	Bespoke Fabrication	-	-	-
24	1no.	Corner shelves	Bespoke Fabricator	Bespoke Fabrication	-	-	-
25	1no.	Hot cupboard	Bespoke Fabricator	Bespoke Fabrication	2.5 230	1x13amp SWITCHED FUSED SPUR AT 1500mm WIRED TO UNSWITCHED SOCKET OUTLET WITHIN COUNTER A.F.F.L	-
26	1no.	Two tier gantry	Bespoke Fabricator	Bespoke Fabrication	2 230	1x13amp S.S.O AT 1200mm A.F.F.L	-
27	1no.	Island bench with bench mounted shelf over	Bespoke Fabricator	Bespoke Fabrication	-	-	-
28	1no.	Island bench with bench mounted shelf over	Bespoke Fabricator	Bespoke Fabrication	-	-	-
29	1no.	Slim Jim bin, 60L	EASIS	WBSJ60	-	-	-
T1	1no.	Mobile counter	By Others	By Others	3 230	1x13amp D.S.S.O AT 1200mm A.F.F.L (GENERAL PURPOSE)	-
T2	1no.	2 door refrigerated counter	Williams Refrigeration	HUBTC2SA	1.44 230	1x13amp SWITCHED FUSED SPUR AT 1200mm WIRED TO UNSWITCHED SOCKET OUTLET AT 600mm A.F.F.L	-
T3	1no.	Mobile counter	By Others	By Others	-	-	-
T4	1no.	Bottle cooler	Osborne	220S	1 230	1x13amp SWITCHED FUSED SPUR AT 1200mm WIRED TO UNSWITCHED SOCKET OUTLET AT 600mm A.F.F.L	-
T5	1no.	Back counter	By Others	By Others	-	-	-
T6	1no.	Wash hand basin	Bespoke Fabricator	Bespoke Fabrication	-	-	-
T6A	1no.	Tap	Mechline	TX-B-306L	-	-	-
T7	1no.	Electric BBQ grill	SYNERGY GRILL	CG0900DUALE	10 400	1x16amp T.P&N ISOLATOR AT 1500mm WIRED TO COMMANDO OUTLET AT 600mm A.F.F.L	-
T8	1no.	Front counter	By Others	By Others	3 230	1x13amp D.S.S.O MOUNTED TO FABRICATION (GENERAL PURPOSE)	-
T9	1no.	Ice well	Bespoke Fabricator	Bespoke Fabrication	-	-	-
T10	1no.	Hot cupboard	Bespoke Fabricator	Bespoke Fabrication	2.5 230	1x13amp SWITCHED FUSED SPUR AT 1500mm WIRED TO UNSWITCHED SOCKET OUTLET WITHIN COUNTER A.F.F.L	-

EQUIPMENT BY OTHERS

Equipment (Client Supply / Existing / By Others)

SYMBOL	DESCRIPTION
1	SWITCHED SOCKET OUTLET
2	GENERAL PURPOSE SWITCHED SOCKET OUTLET (3kW LOADING)
3	UNSWITCHED SOCKET OUTLET
4	DOUBLE SOCKET OUTLET
5	GENERAL PURPOSE DOUBLE SOCKET OUTLET (3kW LOADING)
6	SWITCHED FUSED SPUR WITH / WITHOUT CABLE OUTLET / NEON
7	UNSWITCHED FUSED SPUR WITH / WITHOUT CABLE OUTLET / NEON
8	T.P&N ROTARY ISOLATOR
9	S.P&N CONTROL SWITCH
10	CABLE OUTLET (ADAPTABLE BOX)
11	COMMANDO SOCKET
12	COIL OF CABLE LOW / HIGH LEVEL
13	COIL OF CABLE LOW LEVEL VIA DISTRIBUTION BOARD
14	TELEPHONE POINT
15	DATA POINT
16	EMERGENCY POWER OFF
17	ANSUL PULL (CONDUIT RECESSED IN WALL WHERE POSSIBLE)

NOTE: ELECTRICAL CONTRACTOR TO ALLOW FOR I.P. RATED SOCKETS WHERE NECESSARY

P01	01/12/25	FIRST ISSUE	JC
REV.	DATE	DESCRIPTION	BY

PROJECT

BNYM

TITLE

Level 10

Electrical Services



C&C Catering Equipment Ltd
Quarry Buildings, Hill Road
Eccleston, Chester CH4 9HQ
TEL: 01244 625170
cad@cateringequipment.com
www.cateringequipment.com

JOB NO.	6577	DATE	01/12/25
DESIGNER	JC	CHECKER	JPM
SCALE	As indicated	SHEET SIZE	A1

DRAWING NO.	REVISION
BNYM-CCC-ZZ-10-DR-CA-000002	P01

DRAWING BASED ON	
ARCHITECT DRAWING NO.	REVISION
BNYM-TPB-ZZ-10-DR-ID-201110	C01
CONSULTANT DRAWING NO.	REVISION
BNYM-RDA-XX-10-DR-CA-110000	C01

DRAWING STATUS
FOR APPROVAL