Drawings are the sole property of Interaction, and may not be used, transferred, or disclosed to a third party without the express permission of Interaction. Do not scale from this drawing. Contractor to verify all dimensions, levels, and components on-site. Any discrepancies shall be addressed in writing to Interaction prior to the commencement of the work, otherwise the Contractor shall bear full responsibility for any associated cost. This drawing is to be read in conjunction with all other documentation. Building parameters taken from as built drawings provided. Check survey undertaken only, subject to statutory approval. All dimensions shown are in millimetres unless otherwise shown.


0 1 2 3 4 5 6 7 8

Metres

N

W E

S

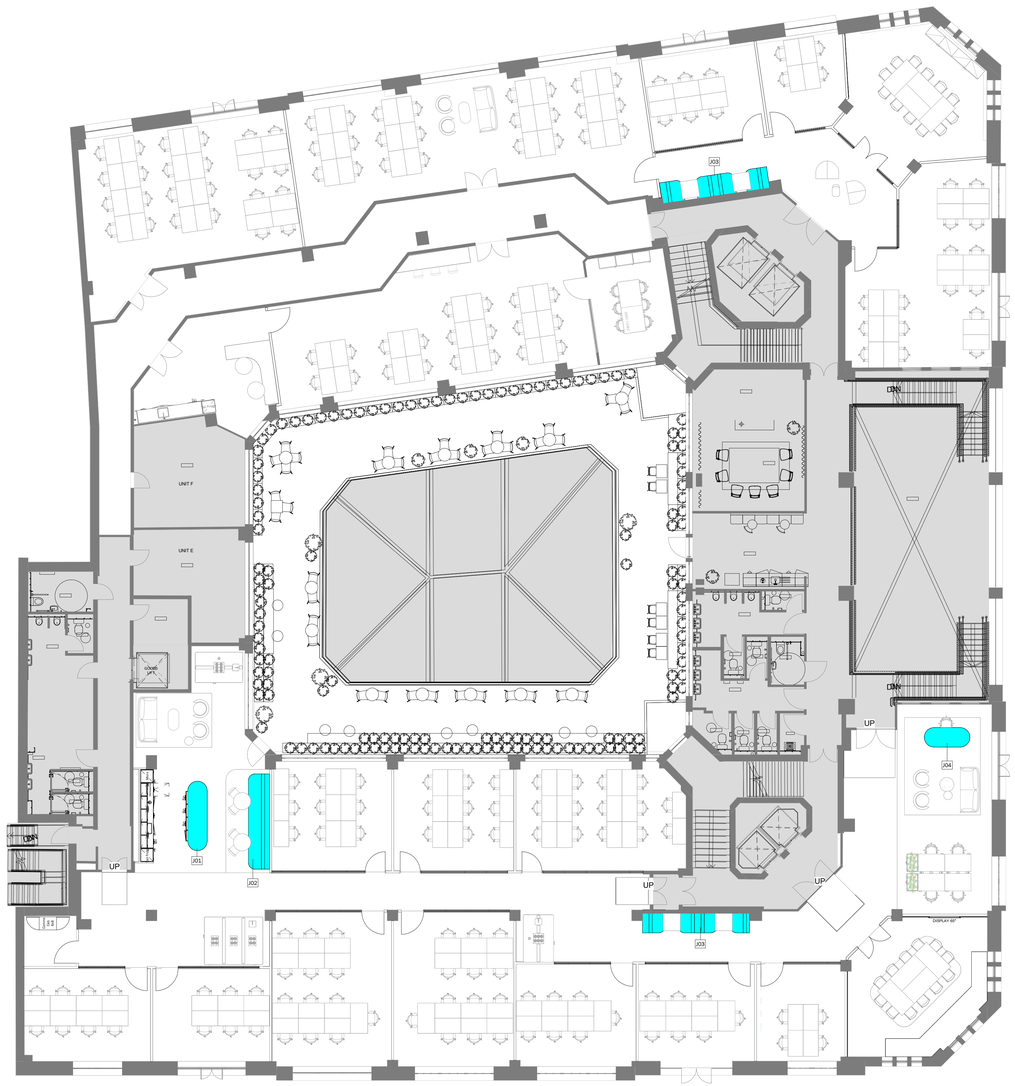


Joinery Allocation- 01

1 : 100

## 42 - Joinery Notes

1. Drawing to be printed in colour
2. All dimensions to be confirmed on site before manufacture.
3. All joinery items to be designed for assembly on site where needed.
4. All samples and finishes to be approved by designer before manufacture and construction.
5. All joinery to be designed & constructed with environmental sustainability in mind. All board materials, adhesives, fixing methods & finishes to comply.All item quantities to be taken from elevations.
6. All drawings to be read in conjunction with schedule pack
7. All Timber to be FSC certified.

## Symbol Key


Joinery item

Type Mark — Joinery tag & item ID

Elevation Mark




Detail Section Mark

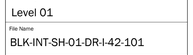


| REV | DESCRIPTION | DATE |
|---|---|---|
| P02 | LBC Amends | 30/01/2026 |
| P01 | LBC Issue | 11/12/2025 |
| P00 | Issued for comment | 05/12/2025 |

Project
Block-Sunlight House

Address
Little Quay St, Manchester
M3 3HP

interaction
The Quarter, 3-4 Edgar Mews, Bath, BA1 2FX
01225 465 600 | info@interaction.uk.com
interaction.uk.com

Drawing Title
Joinery Allocation- 01
Level 01

File Name
BLK-INT-SH-01-DR-I-42-101

| Project Number | Level | Drawing Number |
|---|---|---|
| B2473 | 01 | 42-101 |

| Drawing Status | Revision |
|---|---|
| For Information | P02 |

| Drawing Scale @ A0 | Drawn by | Checked by | Date |
|---|---|---|---|
| 1 : 100 | SM | GD | 30/01/2026 |