


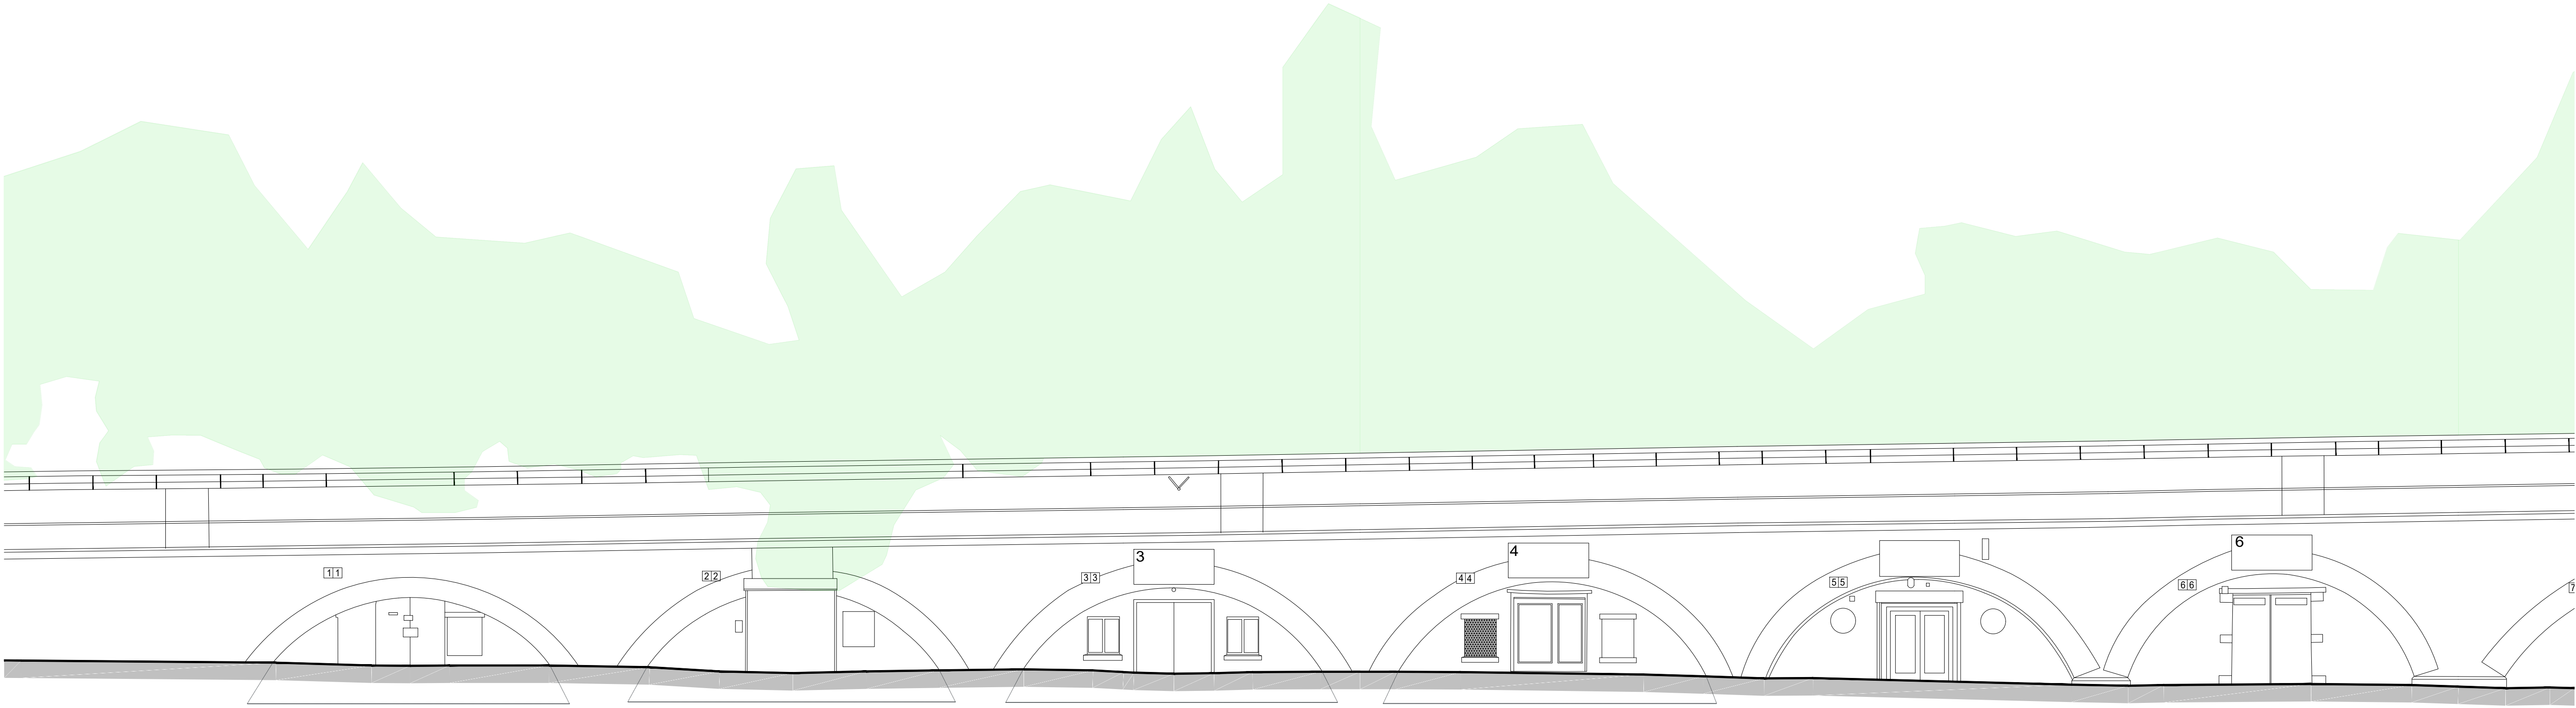

EXISTING ELEVATIONS
ARCHES 1-6

ARCH 1

ARCH 2

ARCH 3

ARCH 4

ARCH 5

ARCH 6

NOTES:

SIGNAGE ZONES:
2000x750mm (IN FRAME)
2100x750mm (ON BRACKETS)



FIN SIGNAGE TO SHOW TENANT SIGNAGE TO TENANT SIDE
(I.E. EACH FIN SIGN WILL HAVE DIFFERENT TENANT
SIGNAGE EACH SIDE) OUTERMOST SIGNAGE WILL SHOW
THE ARCH CO LOGO.

FRAMES TO GLAZING TO BE BLACK
FLASHING COLOUR TO BE BLACK
LOUVRE COLOUR TO BE BLACK
METAL FIRE ESCAPE DOORS TO BE BLACK
LOOK A LIKE PANELS TO BE BLACK

INTERNAL SECURITY ROLLER SHUTTER COLOUR TBC

MASONRY TO BE SMOOTH RED ENGINEERING STYLE BRICK

LOUVRING AREAS SHOWN ARE MAXIMAL ZONES TO BE
INSTALLED AS KNOCK OUT PANELS IN THE
SHOPFRONT/CURTAIN WALLING TO ALLOW FLEXIBILITY OF
INSTALLATION FOR THE INCOMING TENANTS DEPENDING
UPON THEIR INDIVIDUAL MECHANICAL AND VENTILATION
REQUIREMENTS

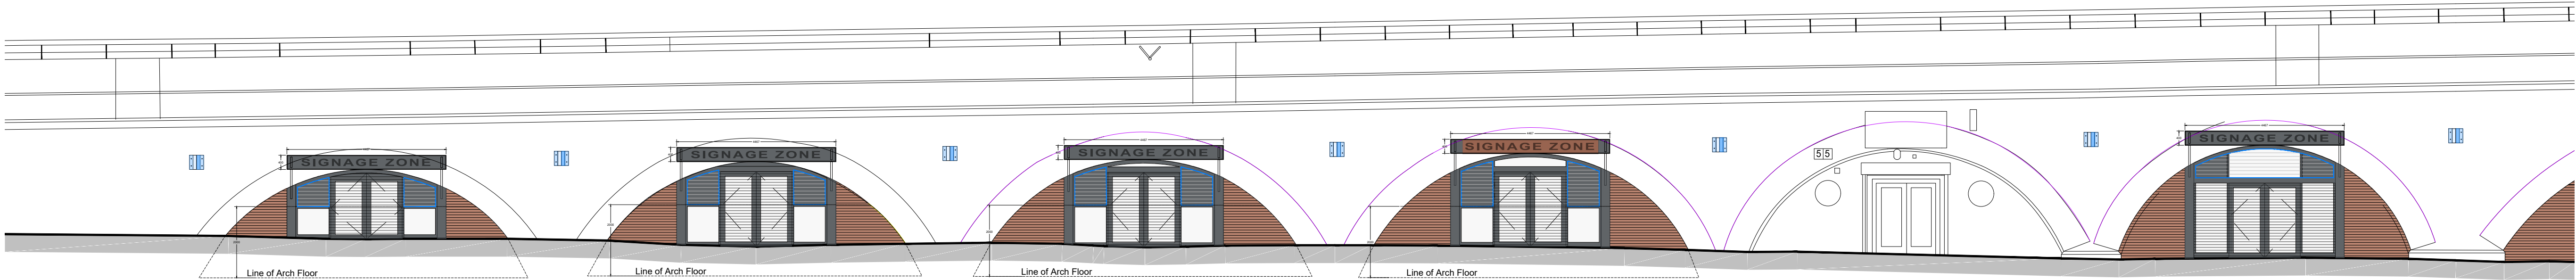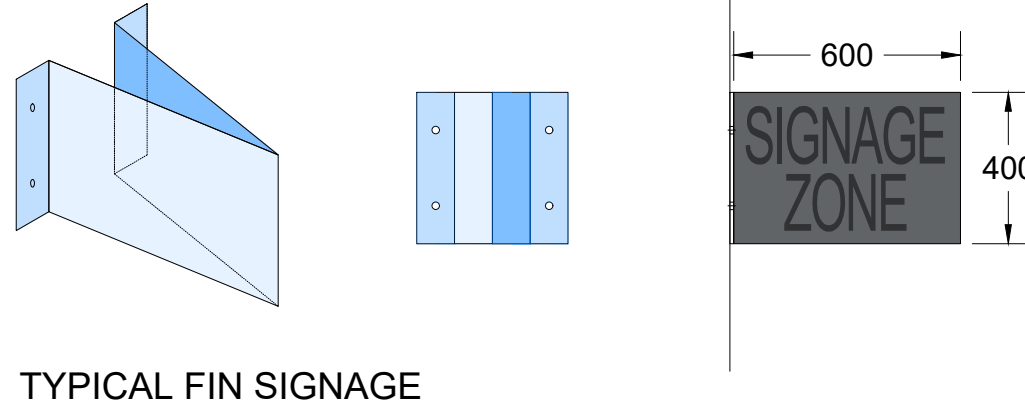

ARCH 1

ARCH 2

ARCH 3

ARCH 4

ARCH 5
AS EXISTING

ARCH 6

PROPOSED ELEVATIONS
ARCHES 1-6