
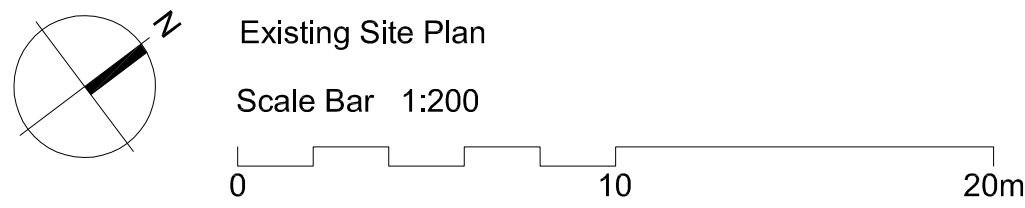


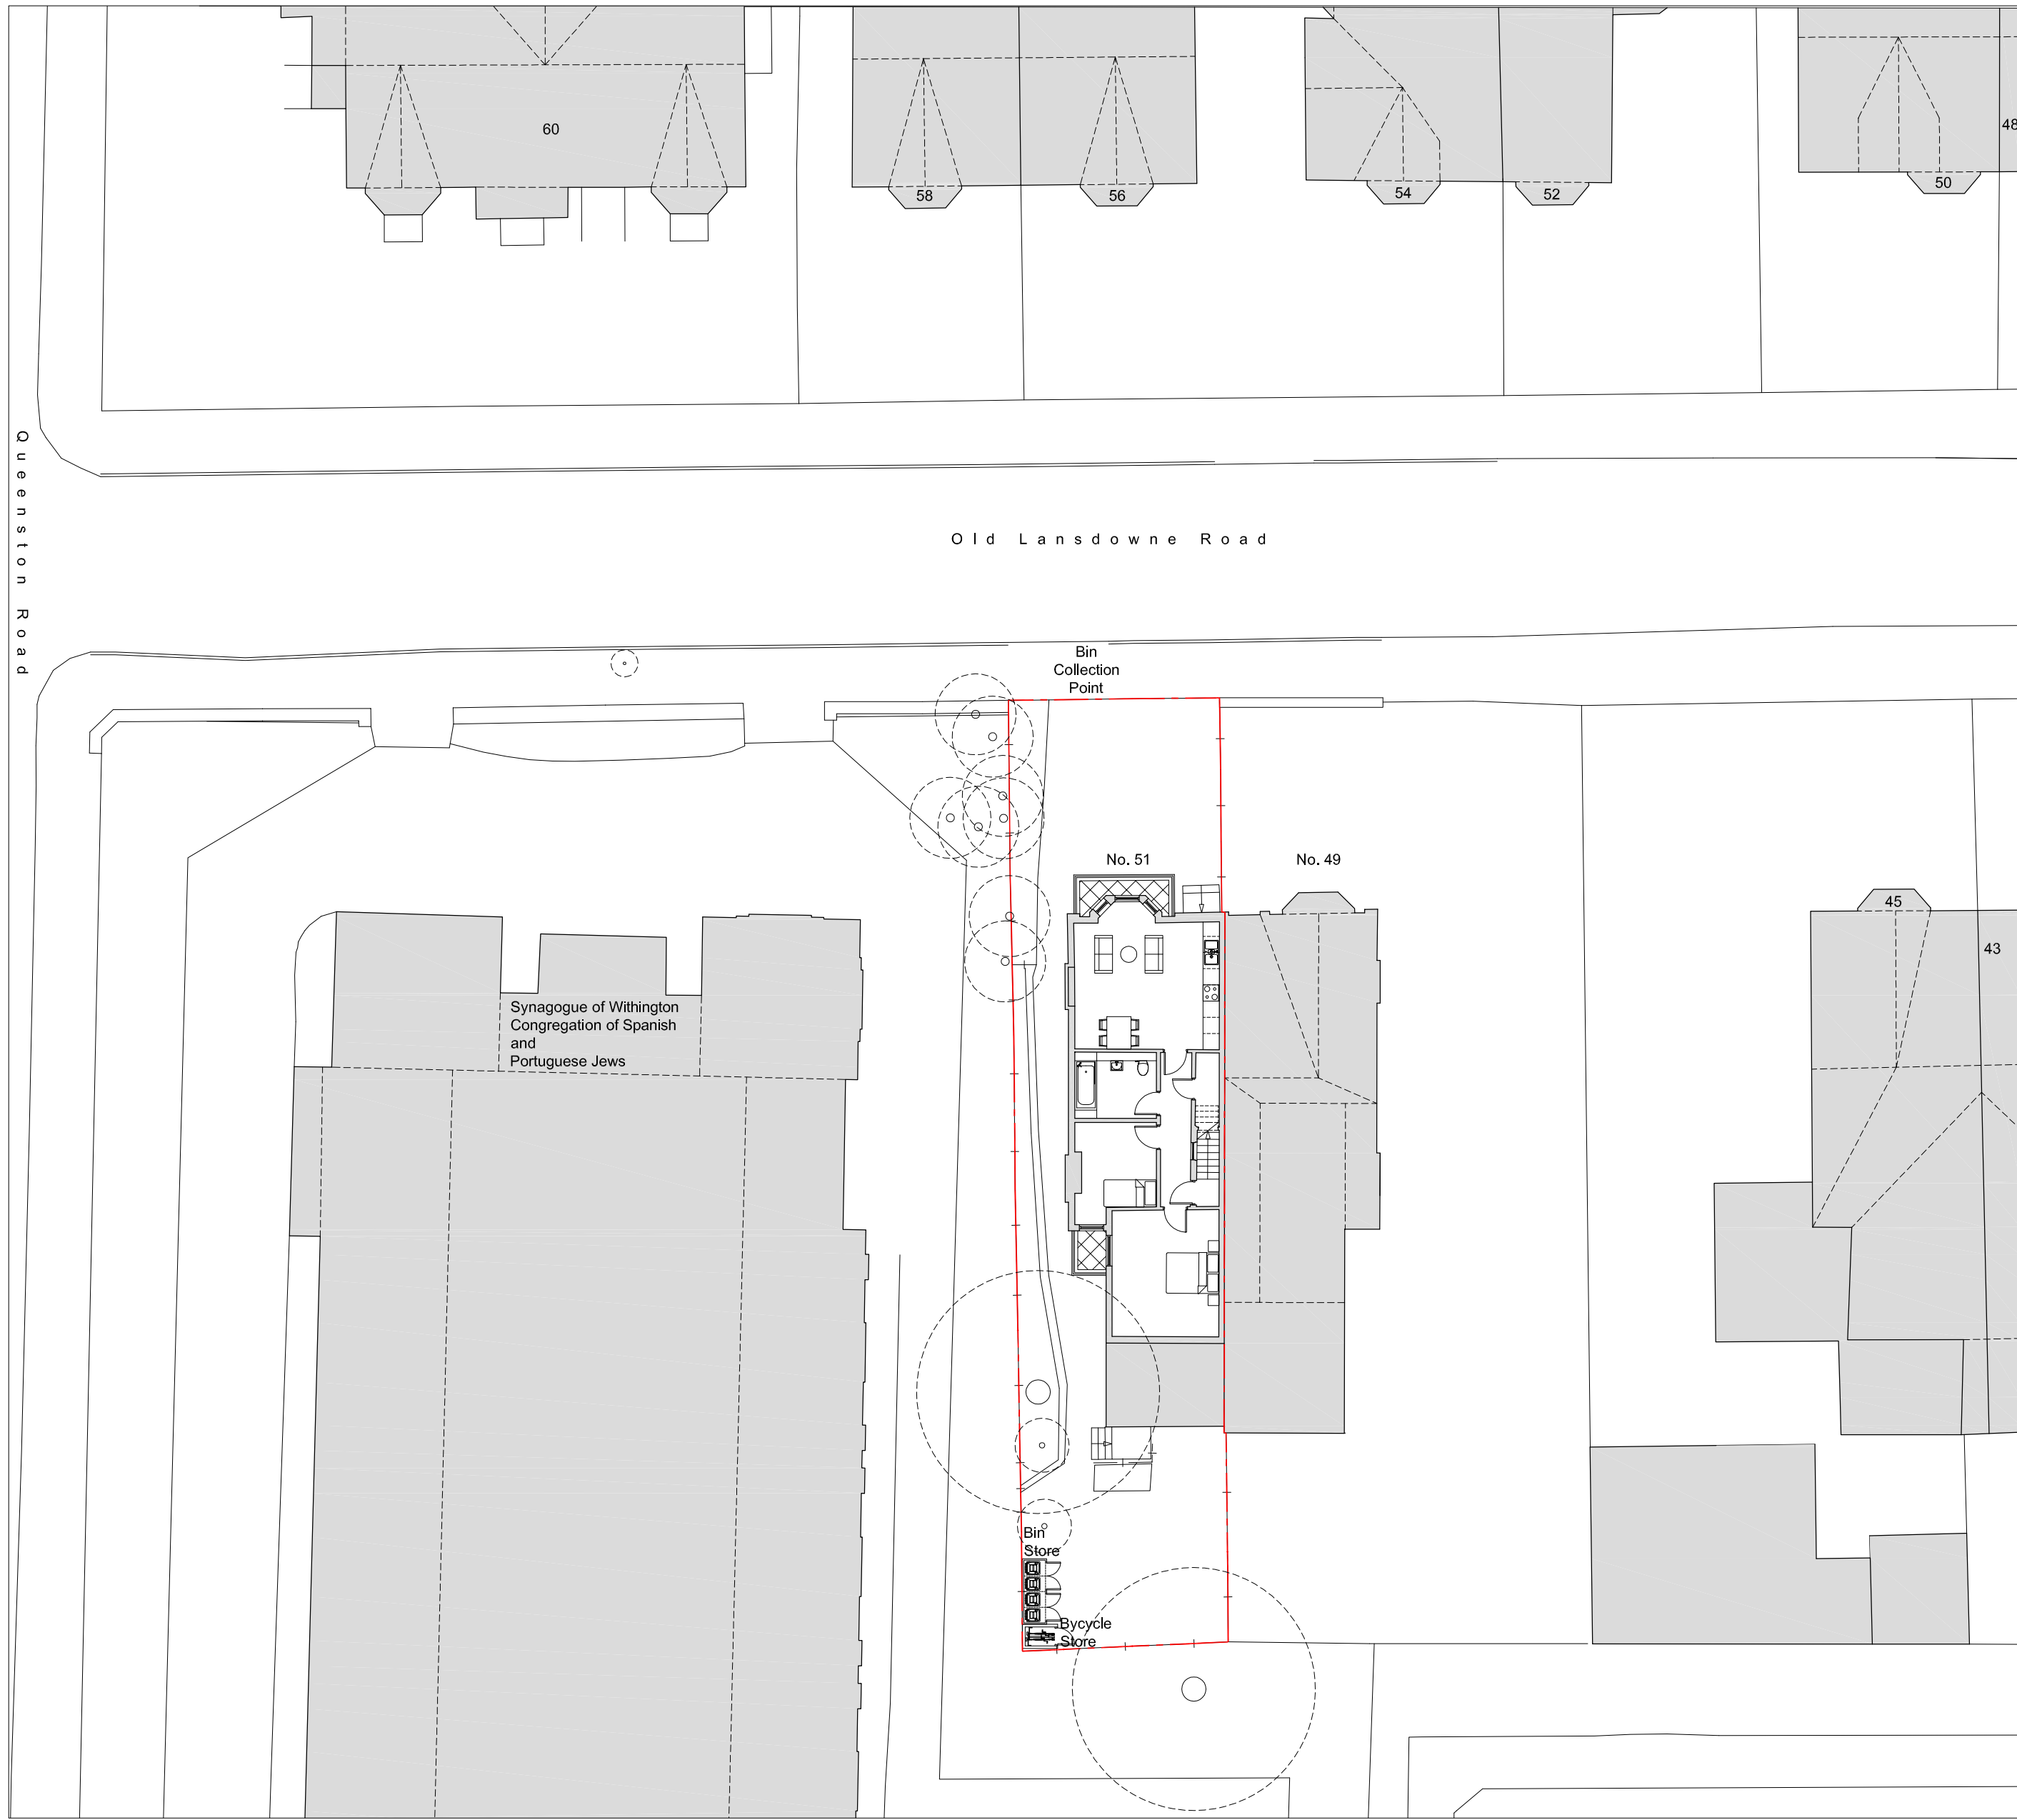

Proposed Site Plan