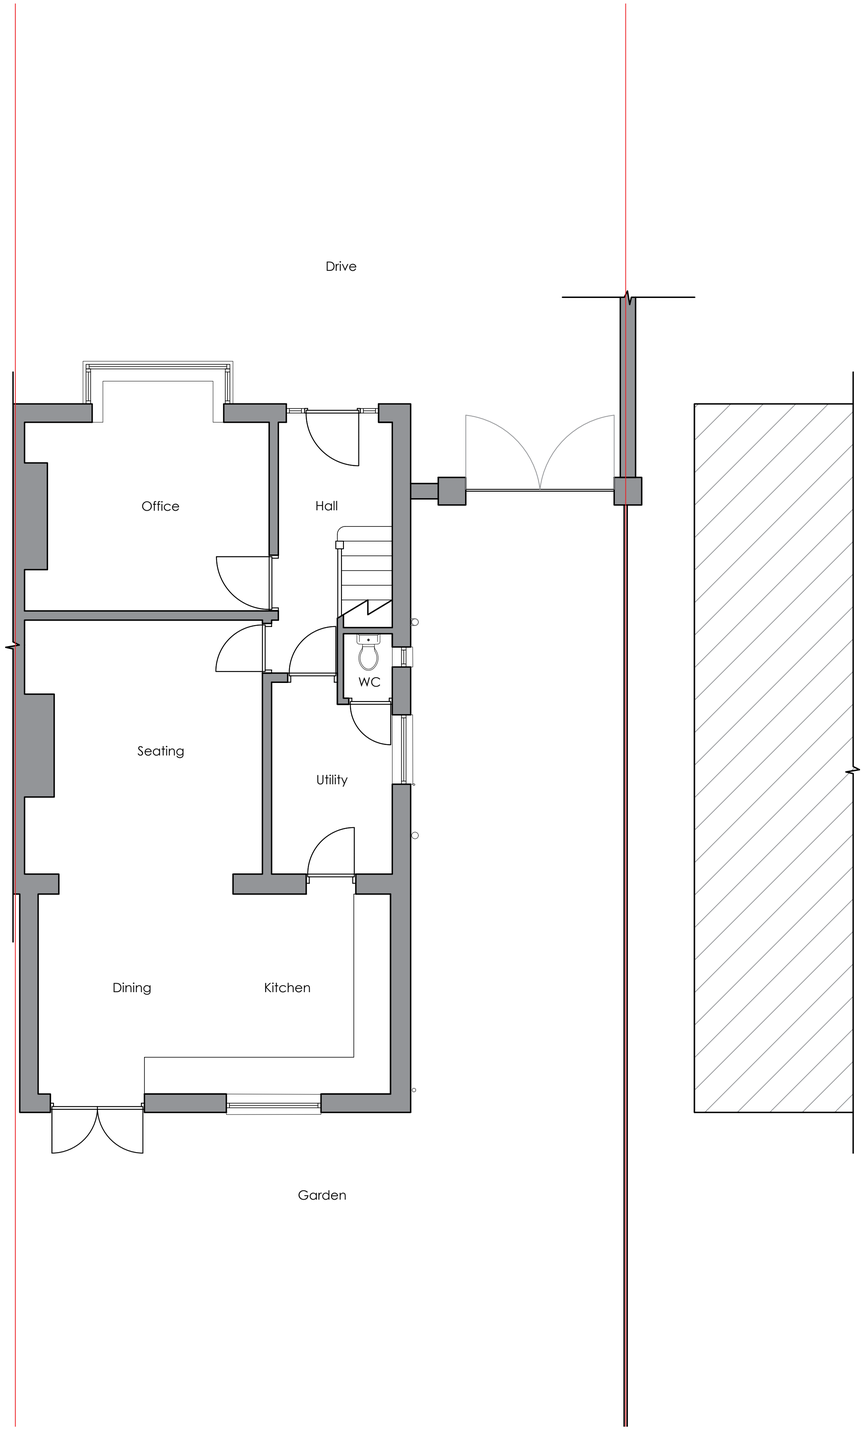

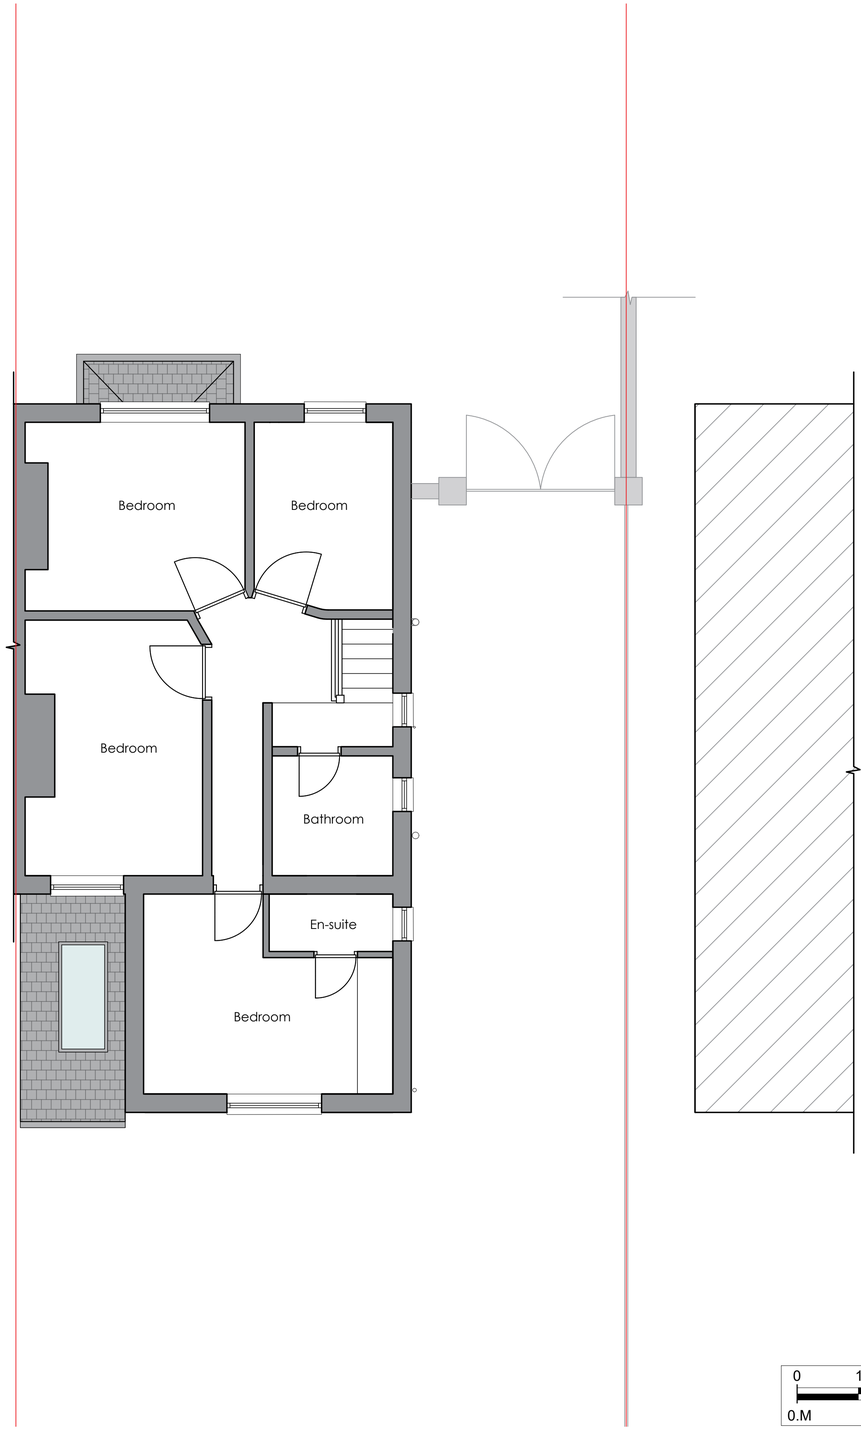

0 1 2 3 4 5
0.M 5.M

Studio INO
Regency Business Centre
Clowes Street
Macclesfield
SK11 8HX

01625 720343
Info@StudioINO.co.uk
www.studioINO.co.uk

project north

notes

1. Drawings are based on survey data and may not accurately represent what is physically present.
2. Do not scale from this drawing. All dimensions to be site verified by the contractor before proceeding.
3. All dimensions are in millimetres unless noted otherwise.
4. Studio INO Ltd shall be notified in writing of any discrepancies.
5. The copyright of this drawing is vested in Studio INO Ltd and it may not be reproduced in whole or part or used for the manufacture of any article without the express permission of the copyright holders.
6. This drawing is to be read in conjunction with all relevant engineers and consultants drawings and specifications.

revisions

REV	DATE	DRAWN BY	APPR. BY	NOTES

client: Gavin Wilks

project: 15 Omer Drive Side Extension

status: Stage 3

revision:

title: Existing GA Plans Ground and First Floor

drawn by: TJF
approved by: TJF
date: 05.02.26
job no: 217
scale: 1:50@A1L

drawing no: 004