


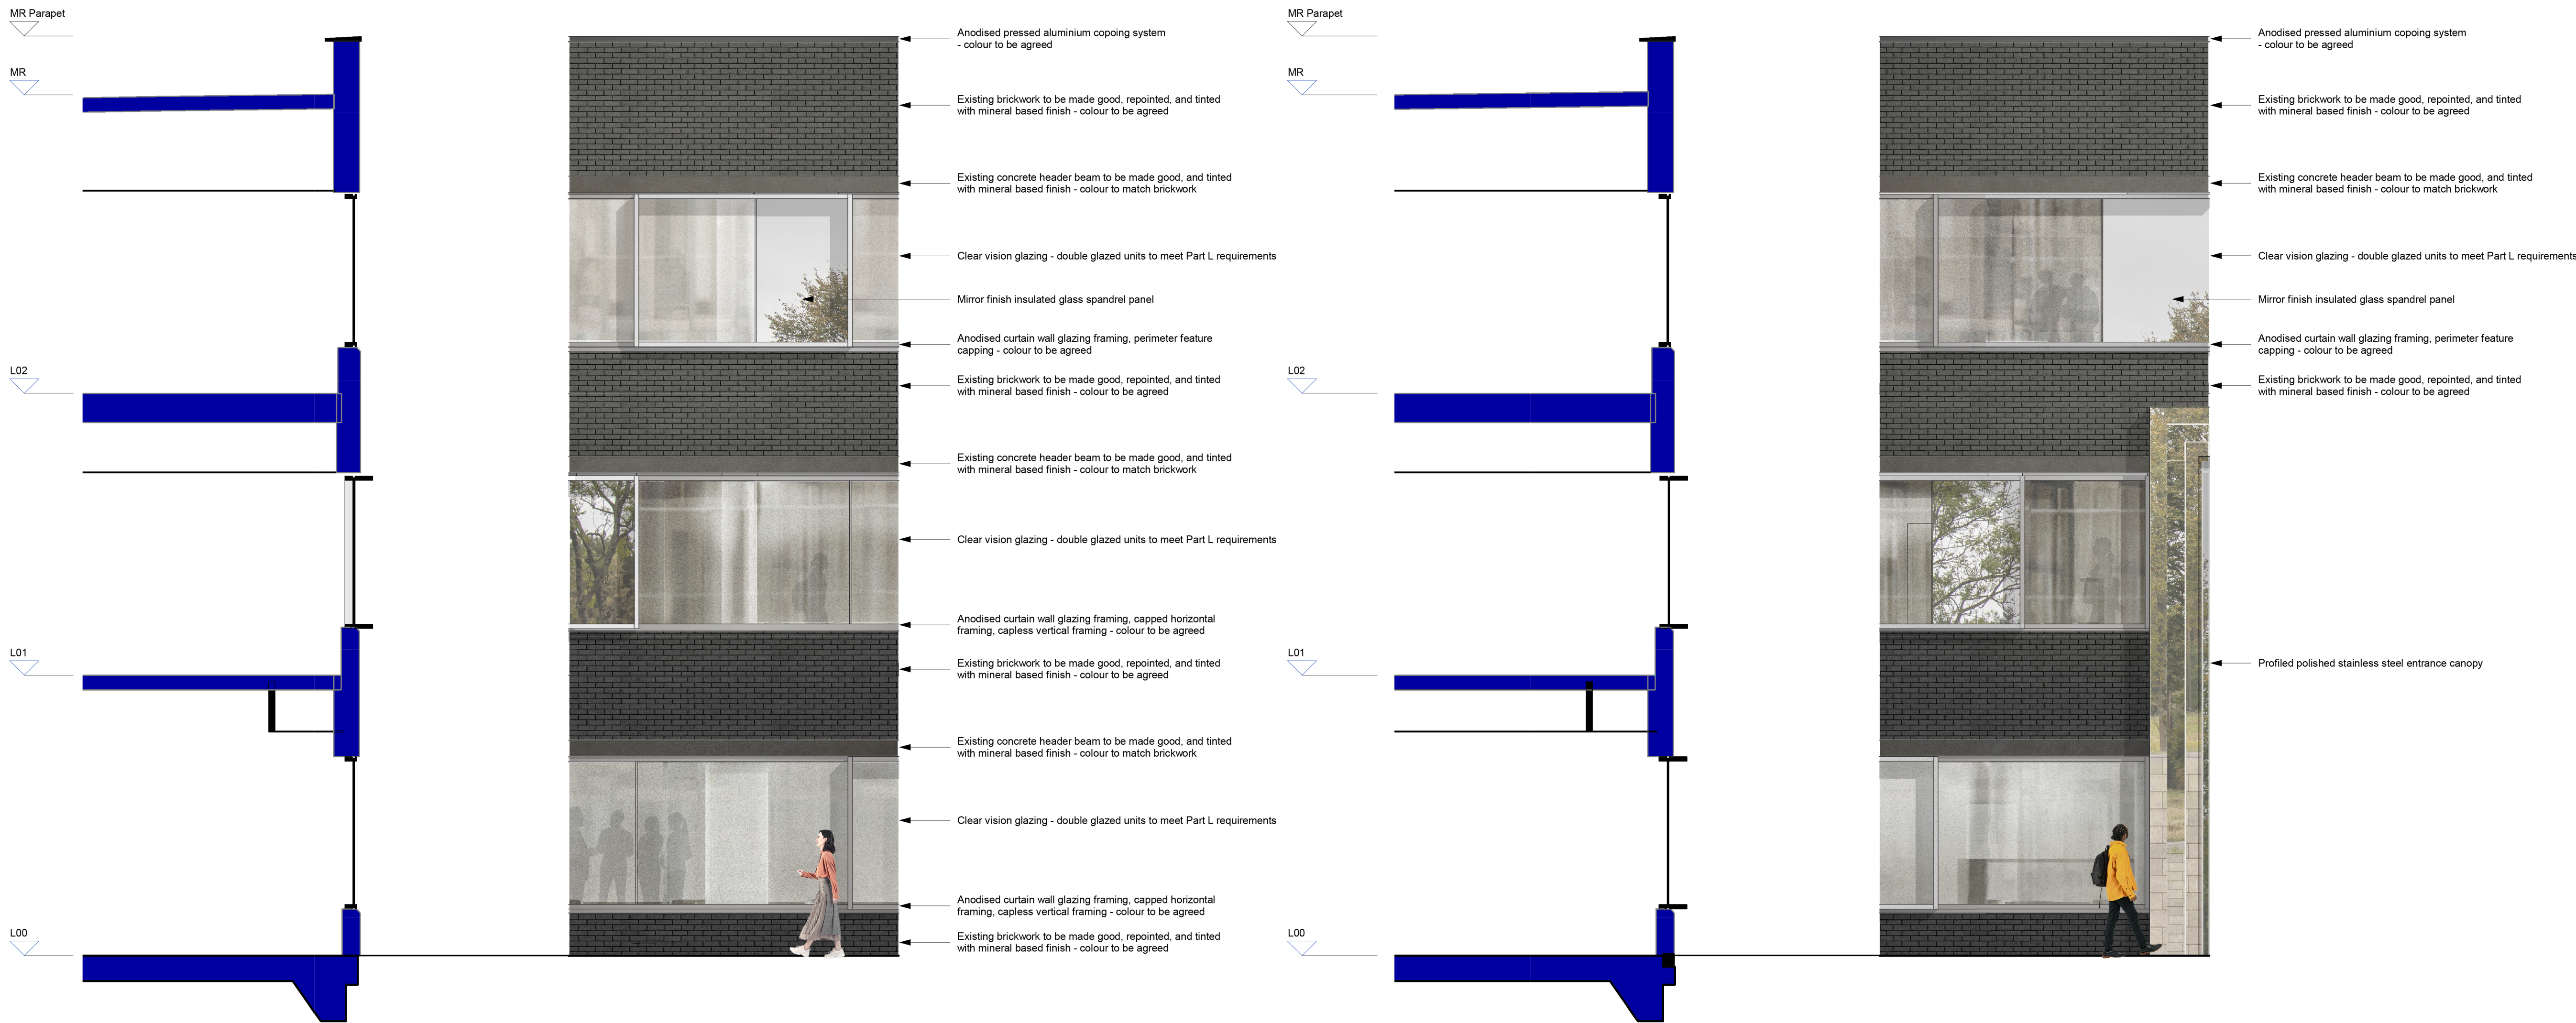


1 | Proposed - Bay Study A Section
1 : 50

2 | Proposed - Bay Study A Elevation
1 : 50

3 | Proposed - Bay Study B Section
1 : 50

4 | Proposed - Bay Study B Elevation
1 : 50

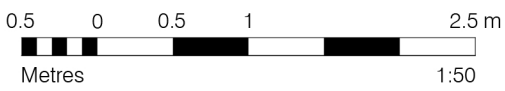

Status codes:	Rev	Description	Date
	P01	Issued for Review & Comment	13.01.2026
	P02	Issued for Review & Comment	20.01.2026
S1 - Suitable for S2 - Suitable for Review & S3 - Suitable for Review & S4 - Suitable for Review & S5 - Suitable for Review & An - Approved & Accepted as Stage			

Copyright Hawkins\Brown Architects
No implied licence exists. This drawing should not be used to calculate areas for the purposes of valuation. Do not scale this drawing. All dimensions to be checked on the site by the contractor and such dimensions to be their responsibility. All work must comply with relevant British Standards and Building Regulations requirements. Drawing errors and omissions to be reported to the architect. To be read in conjunction with Architect's specification and other consultant information.

Key	
	Indicates Retained/Existing Building Fabric
	Indicates Proposed Building Fabric

Scale @ A1 1 : 50	Date 20.01.2026	Job Number 250082	Project All Saints West Refurbishment
Drawn By TWJ	Checked By SB	Status S3	All Saints Campus Manchester M15 6BH
Drawing No. 103040-HBA-XX-ZZ-DR-A-080350	Rev P02	Purpose of Issue Issued for Review & Comment	Drawing Proposed - Bay Studies A and B

26-28 Hilton Street
Manchester M1 2EH
mail@hawkinsbrown.com
hawkinsbrown.com

Hawkins\Brown