


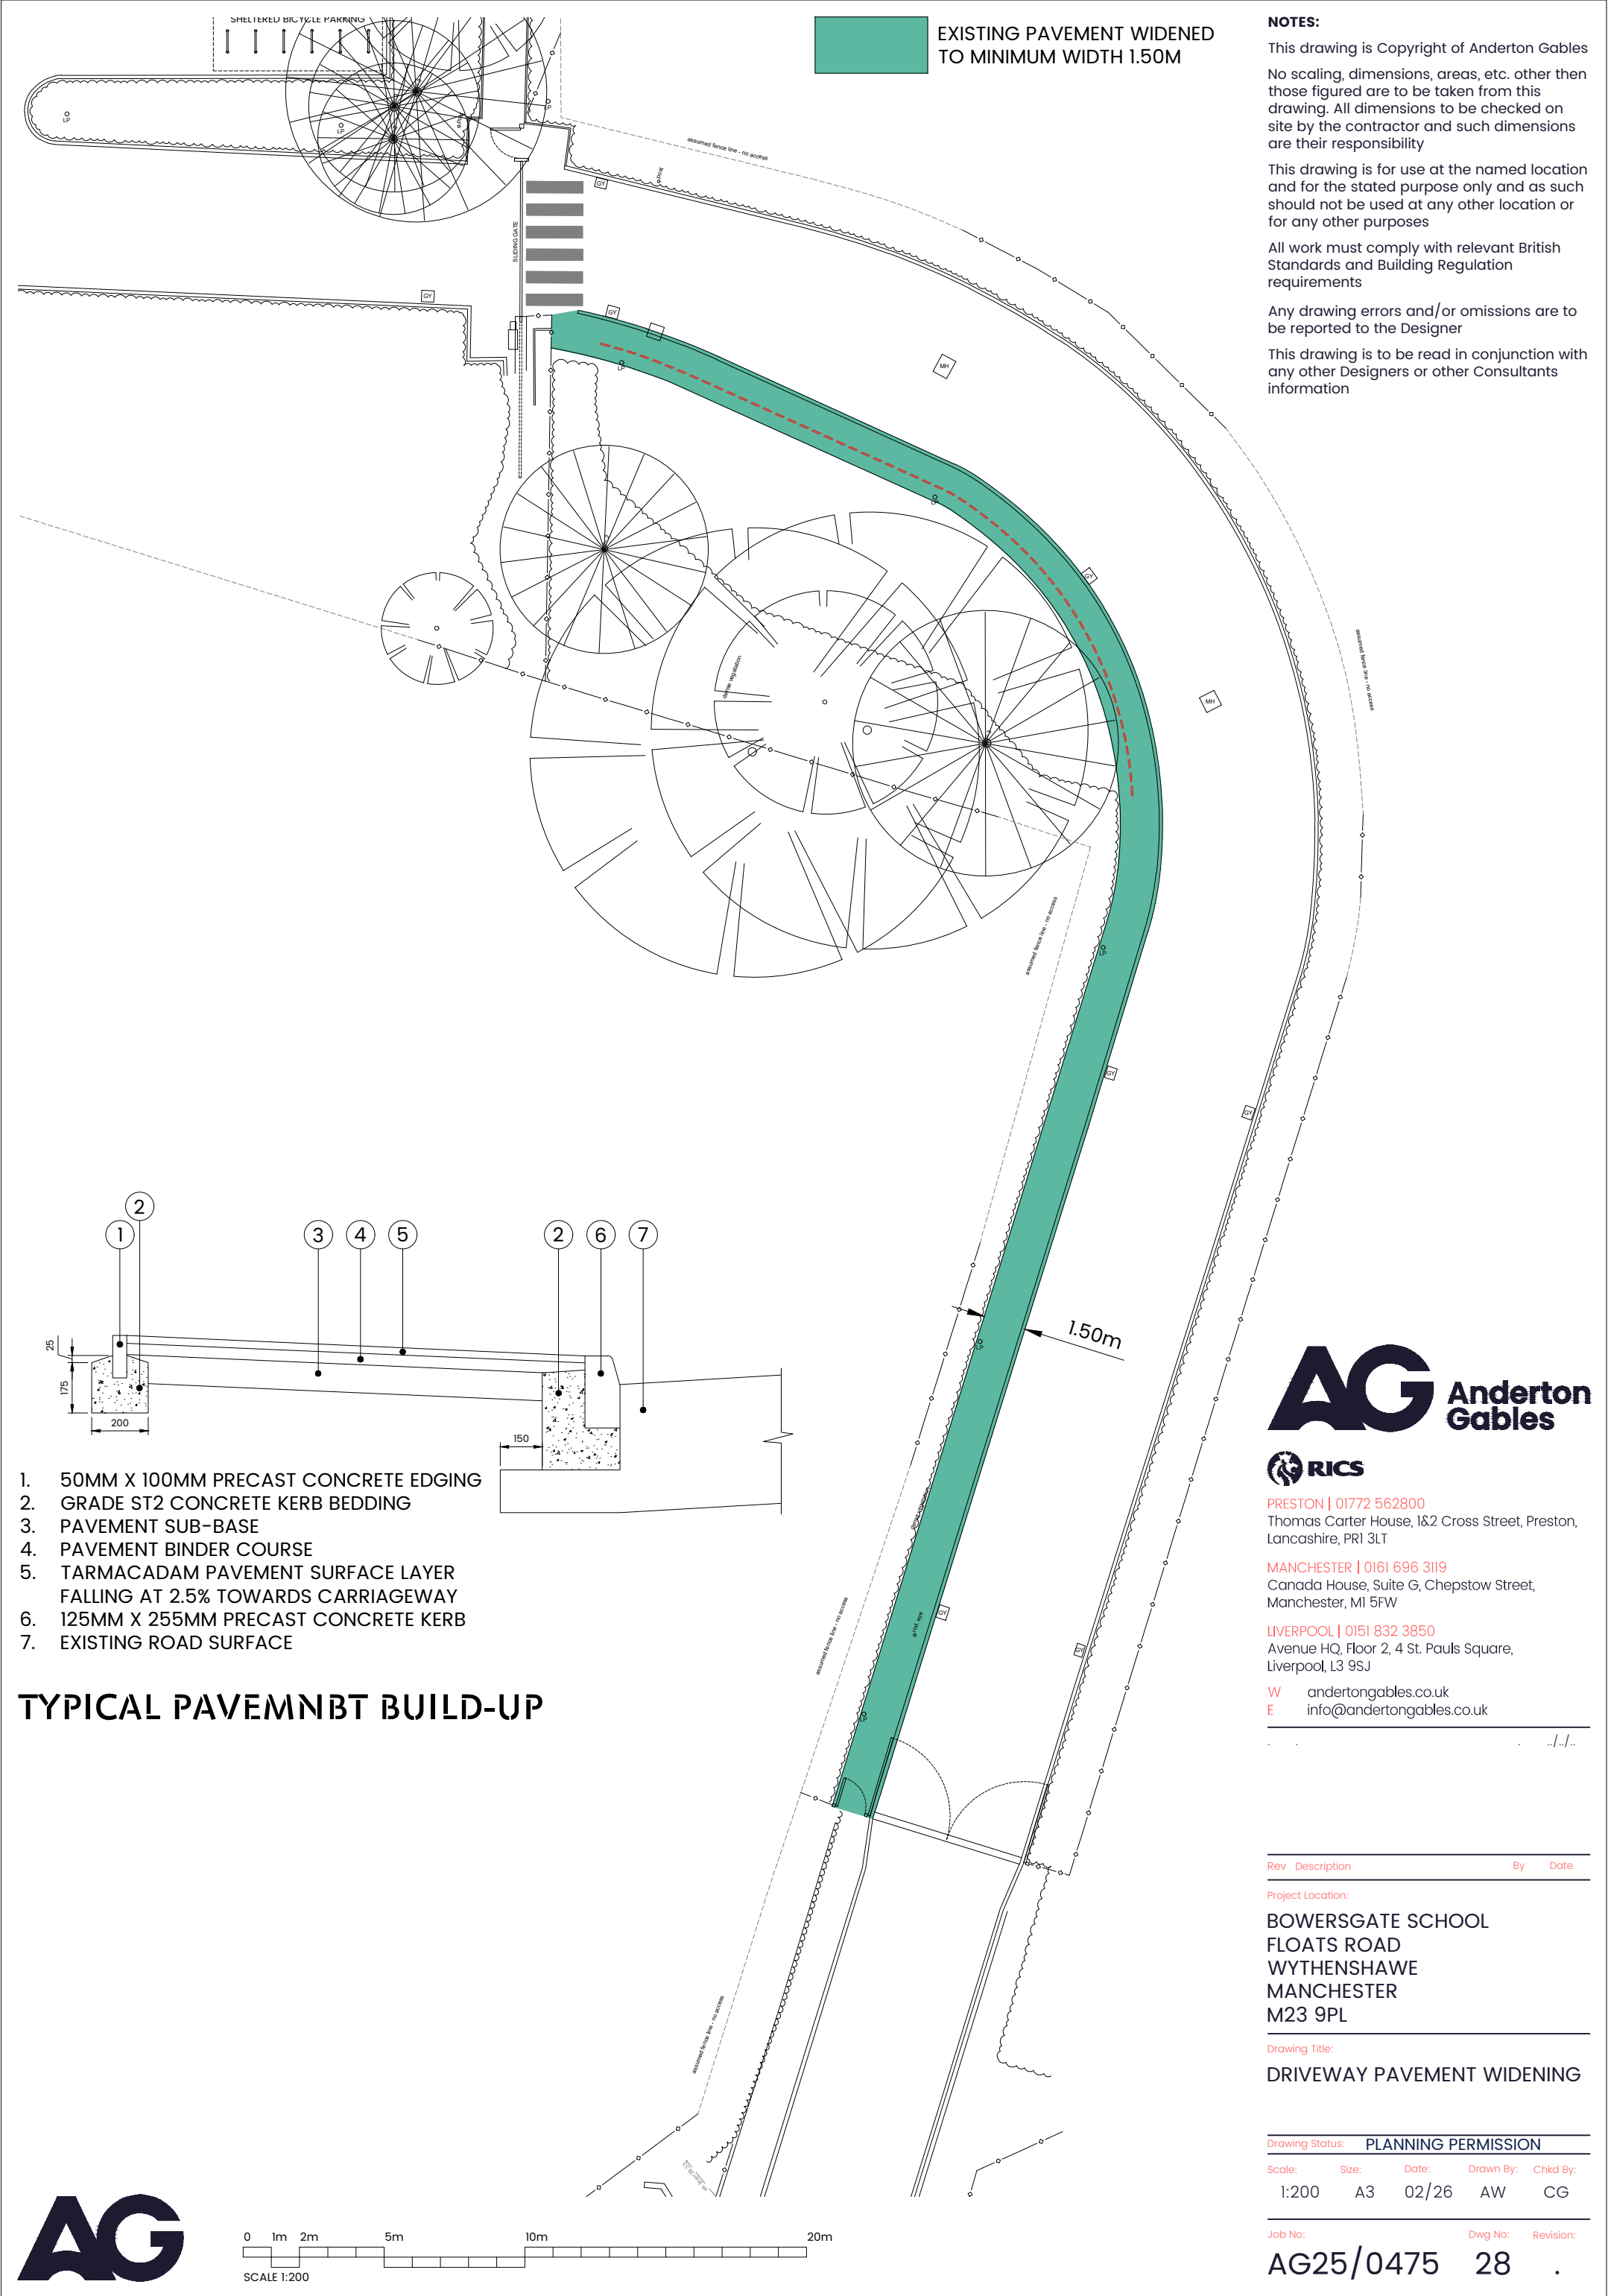

NOTES:

This drawing is Copyright of Anderton Gables


No scaling, dimensions, areas, etc. other than those figured are to be taken from this drawing. All dimensions to be checked on site by the contractor and such dimensions are their responsibility

This drawing is for use at the named location and for the stated purpose only and as such should not be used at any other location or for any other purposes

All work must comply with relevant British Standards and Building Regulation requirements

Any drawing errors and/or omissions are to be reported to the Designer

This drawing is to be read in conjunction with any other Designers or other Consultants information

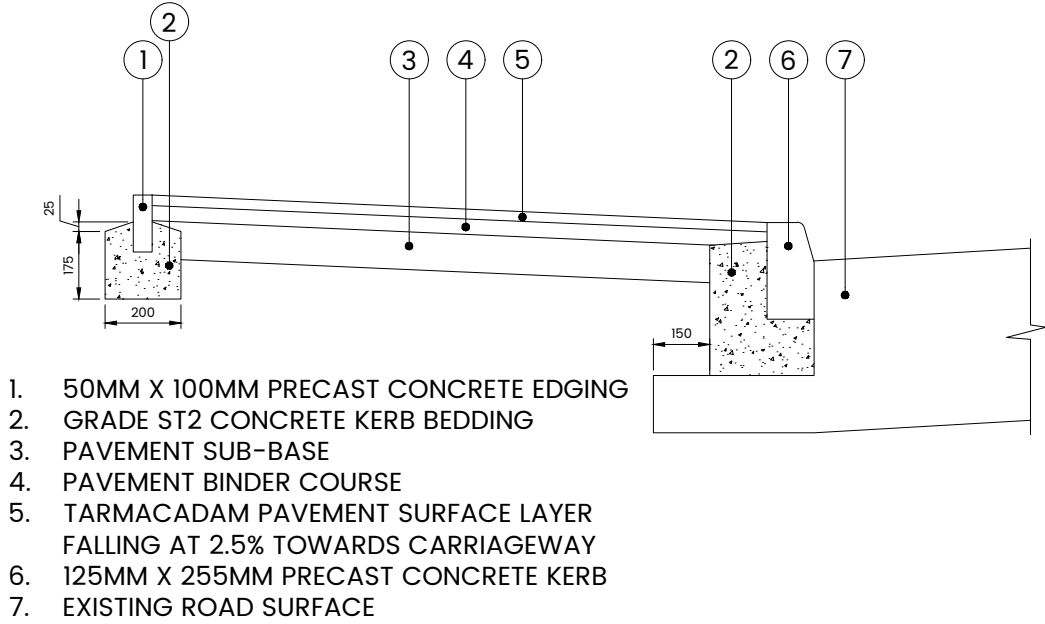

- 1. 50MM X 100MM PRECAST CONCRETE EDGING
- 2. GRADE ST2 CONCRETE KERB BEDDING
- 3. PAVEMENT SUB-BASE
- 4. PAVEMENT BINDER COURSE
- 5. TARMACADAM PAVEMENT SURFACE LAYER FALLING AT 2.5% TOWARDS CARRIAGEWAY
- 6. 125MM X 255MM PRECAST CONCRETE KERB
- 7. EXISTING ROAD SURFACE

TYPICAL PAVEMNT BUILD-UP



PRESTON | 01772 562800
Thomas Carter House, 1&2 Cross Street, Preston, Lancashire, PR1 3LT

MANCHESTER | 0161 696 3119
Canada House, Suite G, Chepstow Street, Manchester, M1 5FW

LIVERPOOL | 0151 832 3850
Avenue HQ, Floor 2, 4 St. Pauls Square, Liverpool, L3 9SJ

W andertongables.co.uk
E info@andertongables.co.uk

Rev	Description	By	Date
-----	-------------	----	------

Project Location:

**BOWERSGATE SCHOOL
FLOATS ROAD
WYTHENSHAW
MANCHESTER
M23 9PL**

Drawing Title:

DRIVEWAY PAVEMENT WIDENING

Drawing Status: PLANNING PERMISSION				
Scale:	Size:	Date:	Drawn By:	Chkd By:
1:200	A3	02/26	AW	CG

Job No:	Dwg No:	Revision:
---------	---------	-----------

AG25/0475 28

