All dimensions are to be checked on site, any discrepancies are to be reported to the Architect before work commences.

This drawing is to be read in conjunction with all relevant consultants and specialists drawings / documents, any discrepancies are to be reported to the Architect before the affected work commences.

All structural components shown are indicative only. Details / calculations of structural members are to be provided by the Structural Engineer.

This drawing is copyright.

A	First Issue	09/03/2026

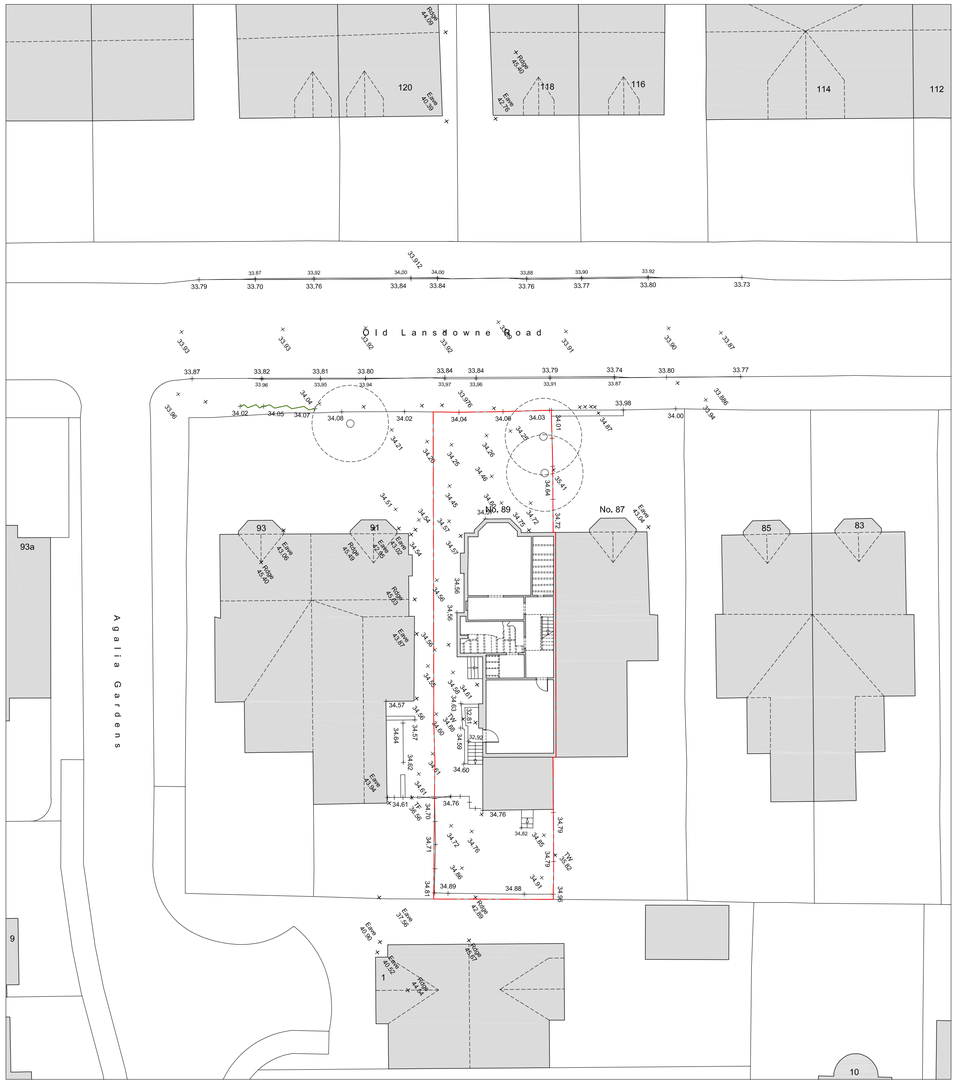

Existing Site Plan

Scale Bar 1:200

0 10 20m

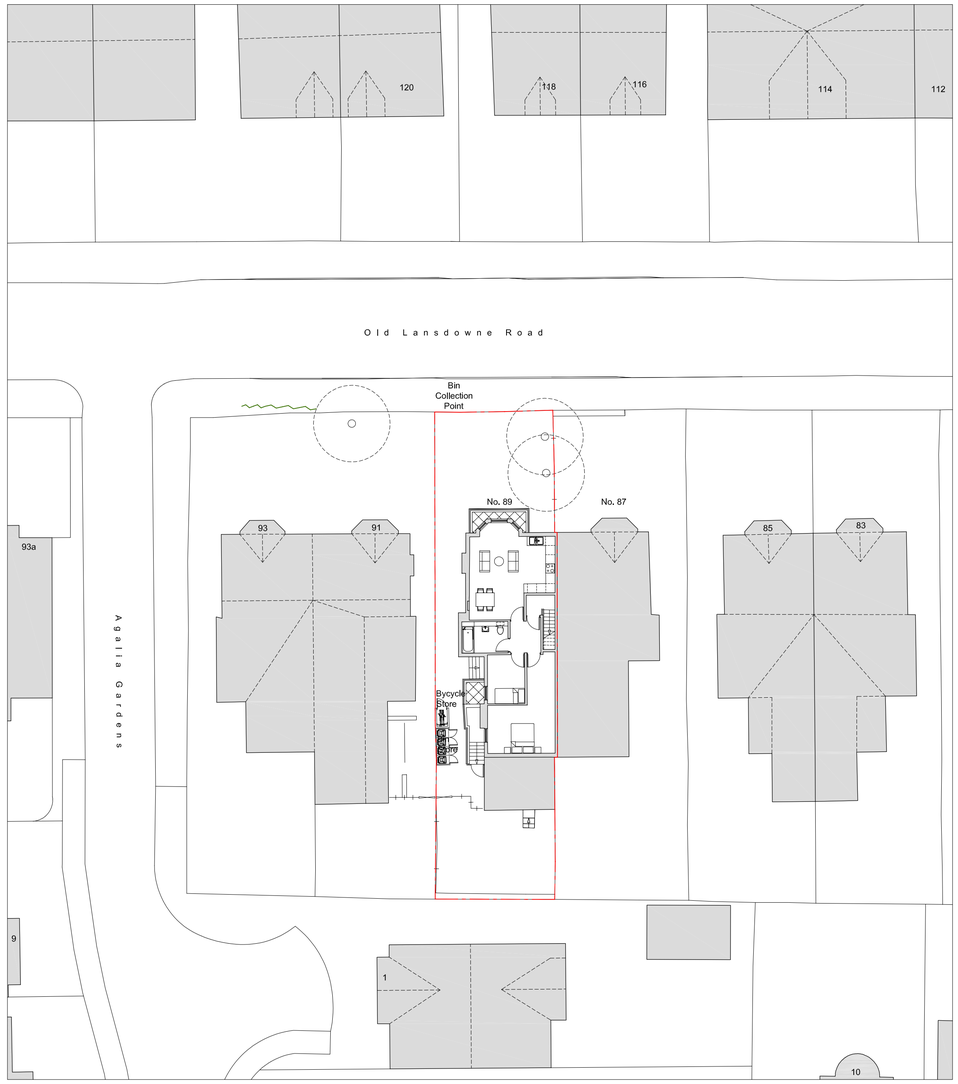

Proposed Site Plan

Tang & Associates Ltd
Chartered Architects

Tel : 0161 877 9587
e-mail: barrytang@tangassociates.co.uk

10/F, 1 City Approach, Albert Street, Eccles, Manchester, M30 0BG, UK

Client:
BOS7 Manchester Ltd

Project:
89 Old Lansdowne Road, Didsbury, Manchester M20 2NZ

Drawing Title:
Existing & Proposed Site Plans

Scale: 1:200 @ A1

Date: March 2026

Drawing No: 9932/102

Revision: A