

Notes

Use figured dimensions only. Do not scale from this drawing. Issued for purpose indicated only. All dimensions to be checked on site. Architect to be notified of any discrepancies before construction commences. Structural and services information is indicative only - refer to consultants' drawings and specification for details and setting out. All work and materials to be in accordance with current applicable statutory legislation and to comply with all relevant codes of practice and British and European standards. Information contained within this drawing is the sole copyright of IF_DO (IF Design Office Ltd) and not to be reproduced without expressed wishes.


Revisions

Additional Notes: The information shown is based on a building survey drawn by Blackcat dated June 2025. IF_DO takes no responsibility for the accuracy of the existing building information.

Consultants

Red Line Boundary

Key Plan

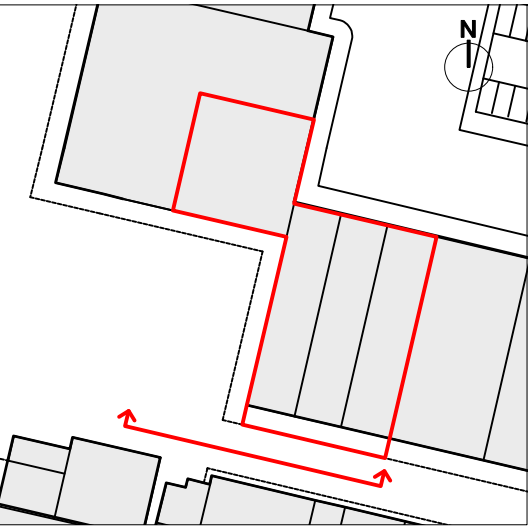

Top existing canopy
Soffit existing canopy
Louvre extends to underside of existing downstand beam

approx. 3330

Ground Floor FFL

IF_DO


First Floor, 23 Charlotte Road, EC2A 3PB
+44 (0)203 645 6789
info@ifdo.co
www.ifdo.co

Client
Muse

Project
Wythenshawe Civic Foodhub

Drawing Title
Proposed GA Elevation - South

Drawing Status	Drawn	Checked	Revision
P	SK	HLC	
Project No.	Date	Scale @ A1	Scale @ A3
18705	20/01/26	1:50	1:100
Drawing Number			
18705-IFD-FH-XX-D-A-220302			

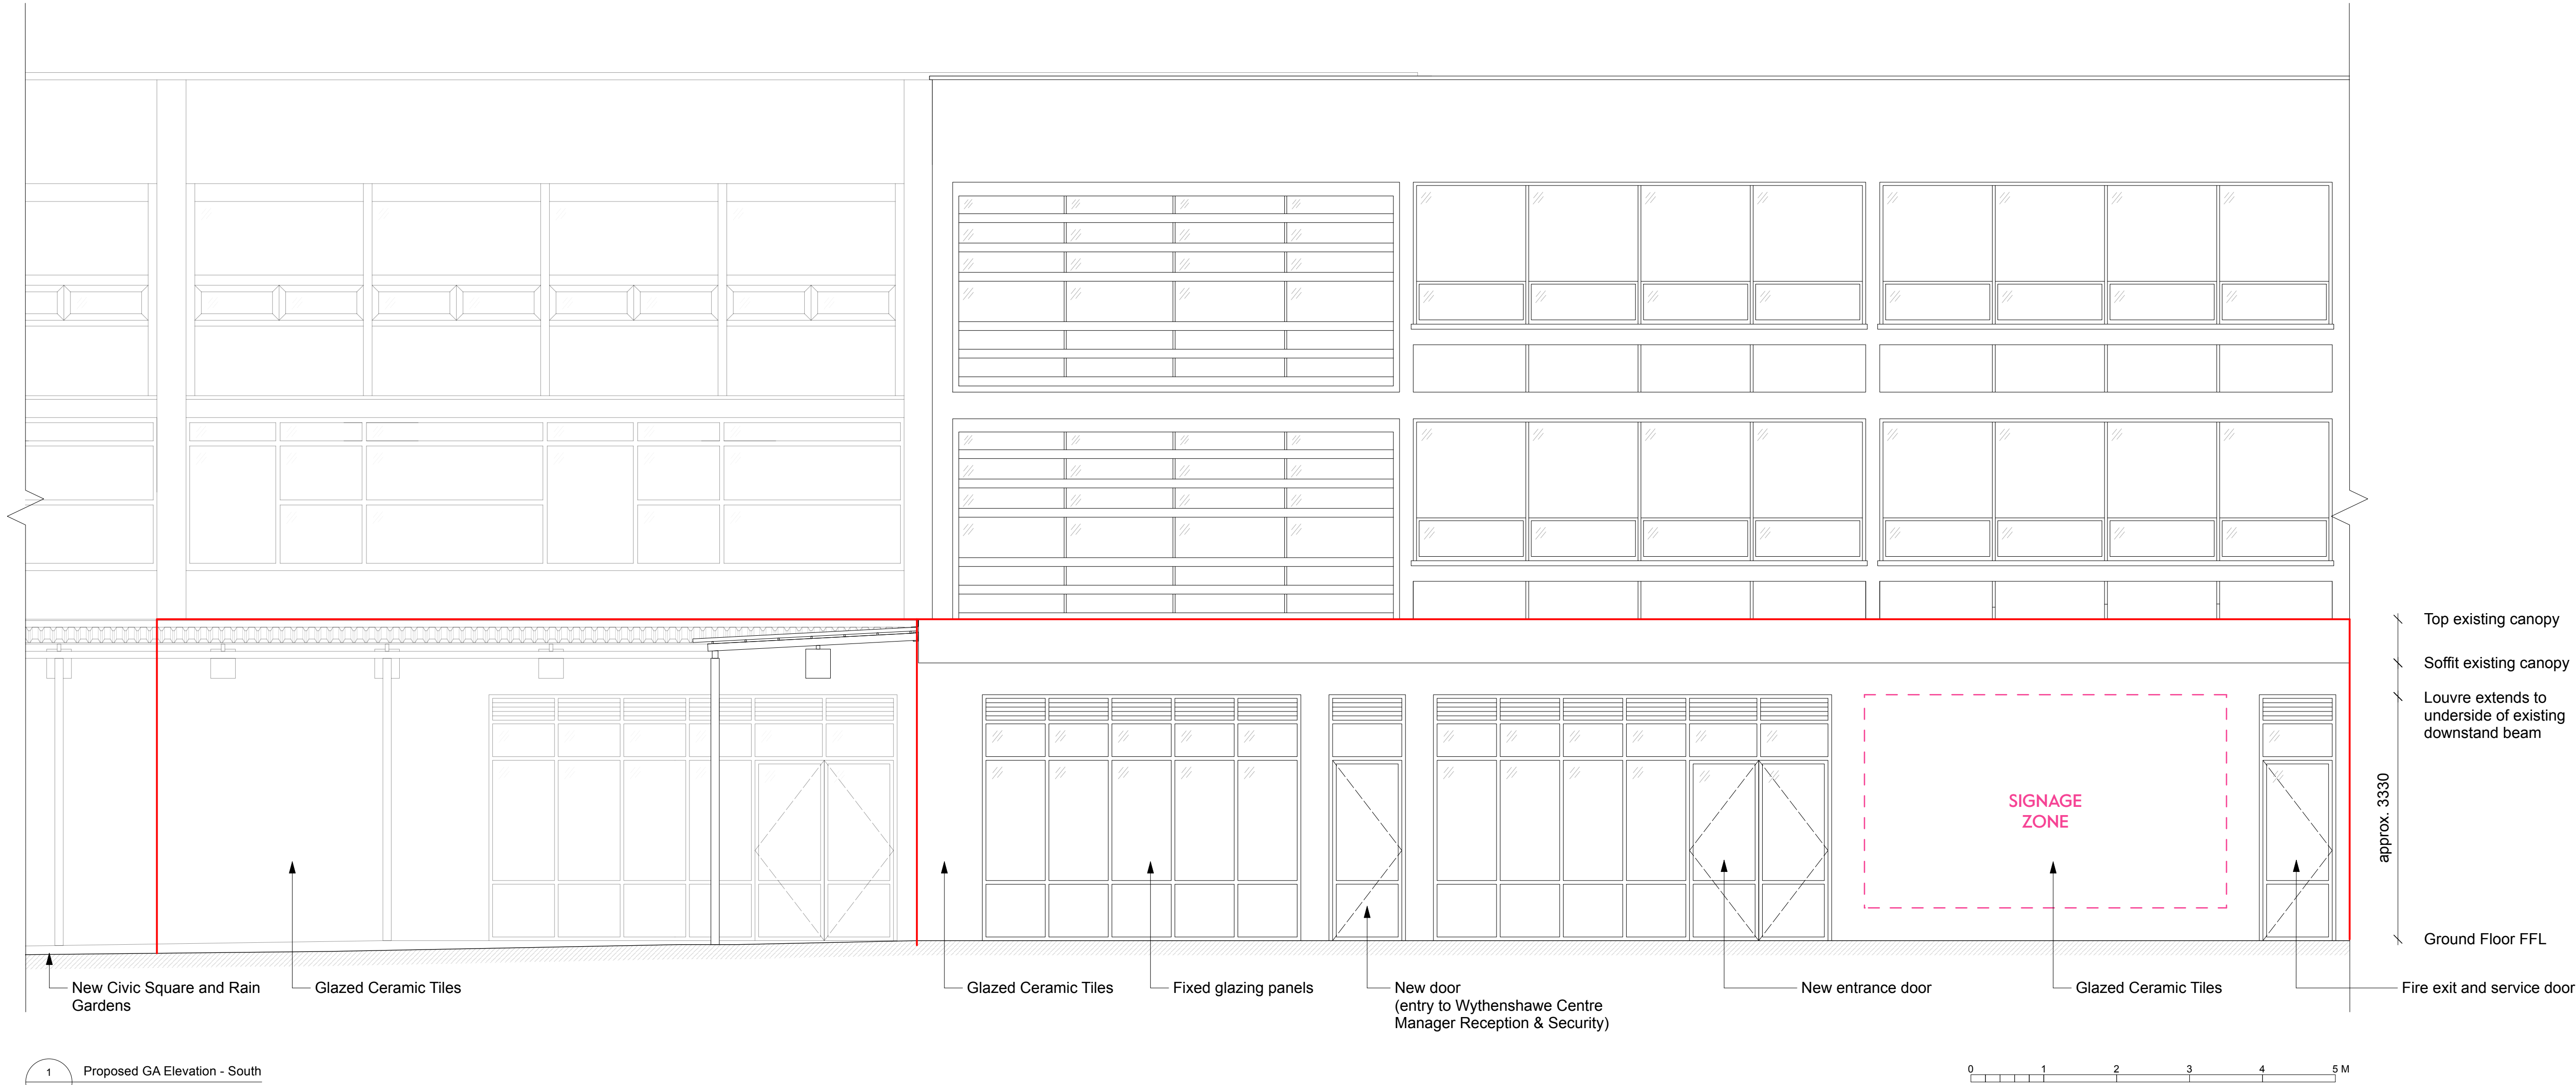

1
220302
Proposed GA Elevation - South
Scale: 1:50