

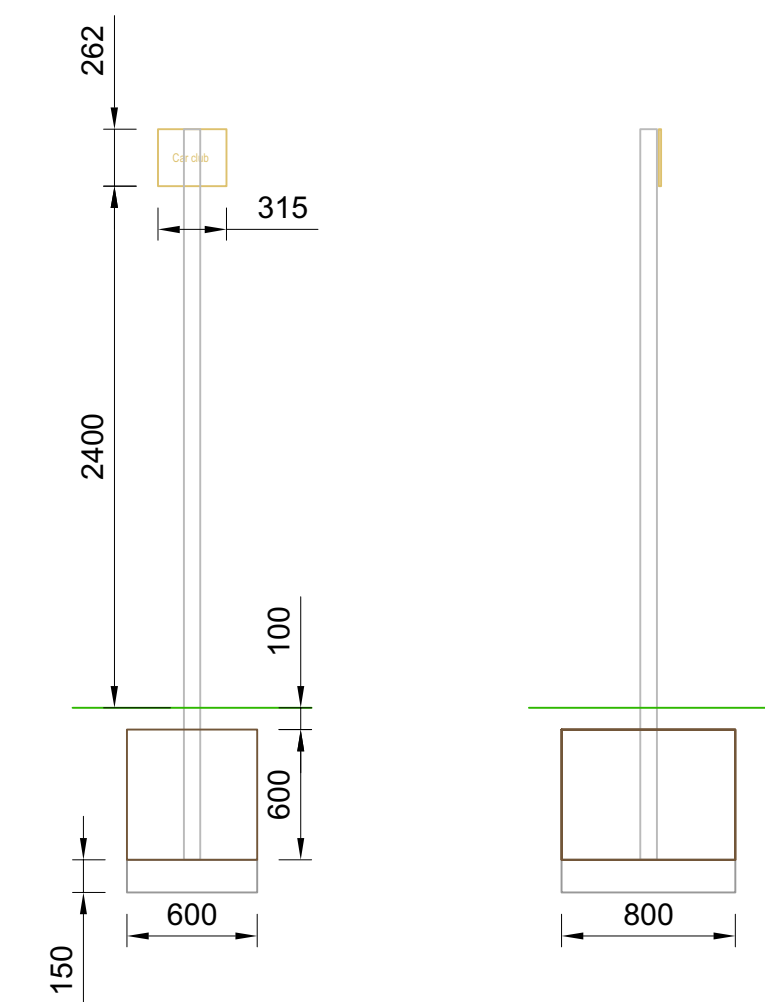


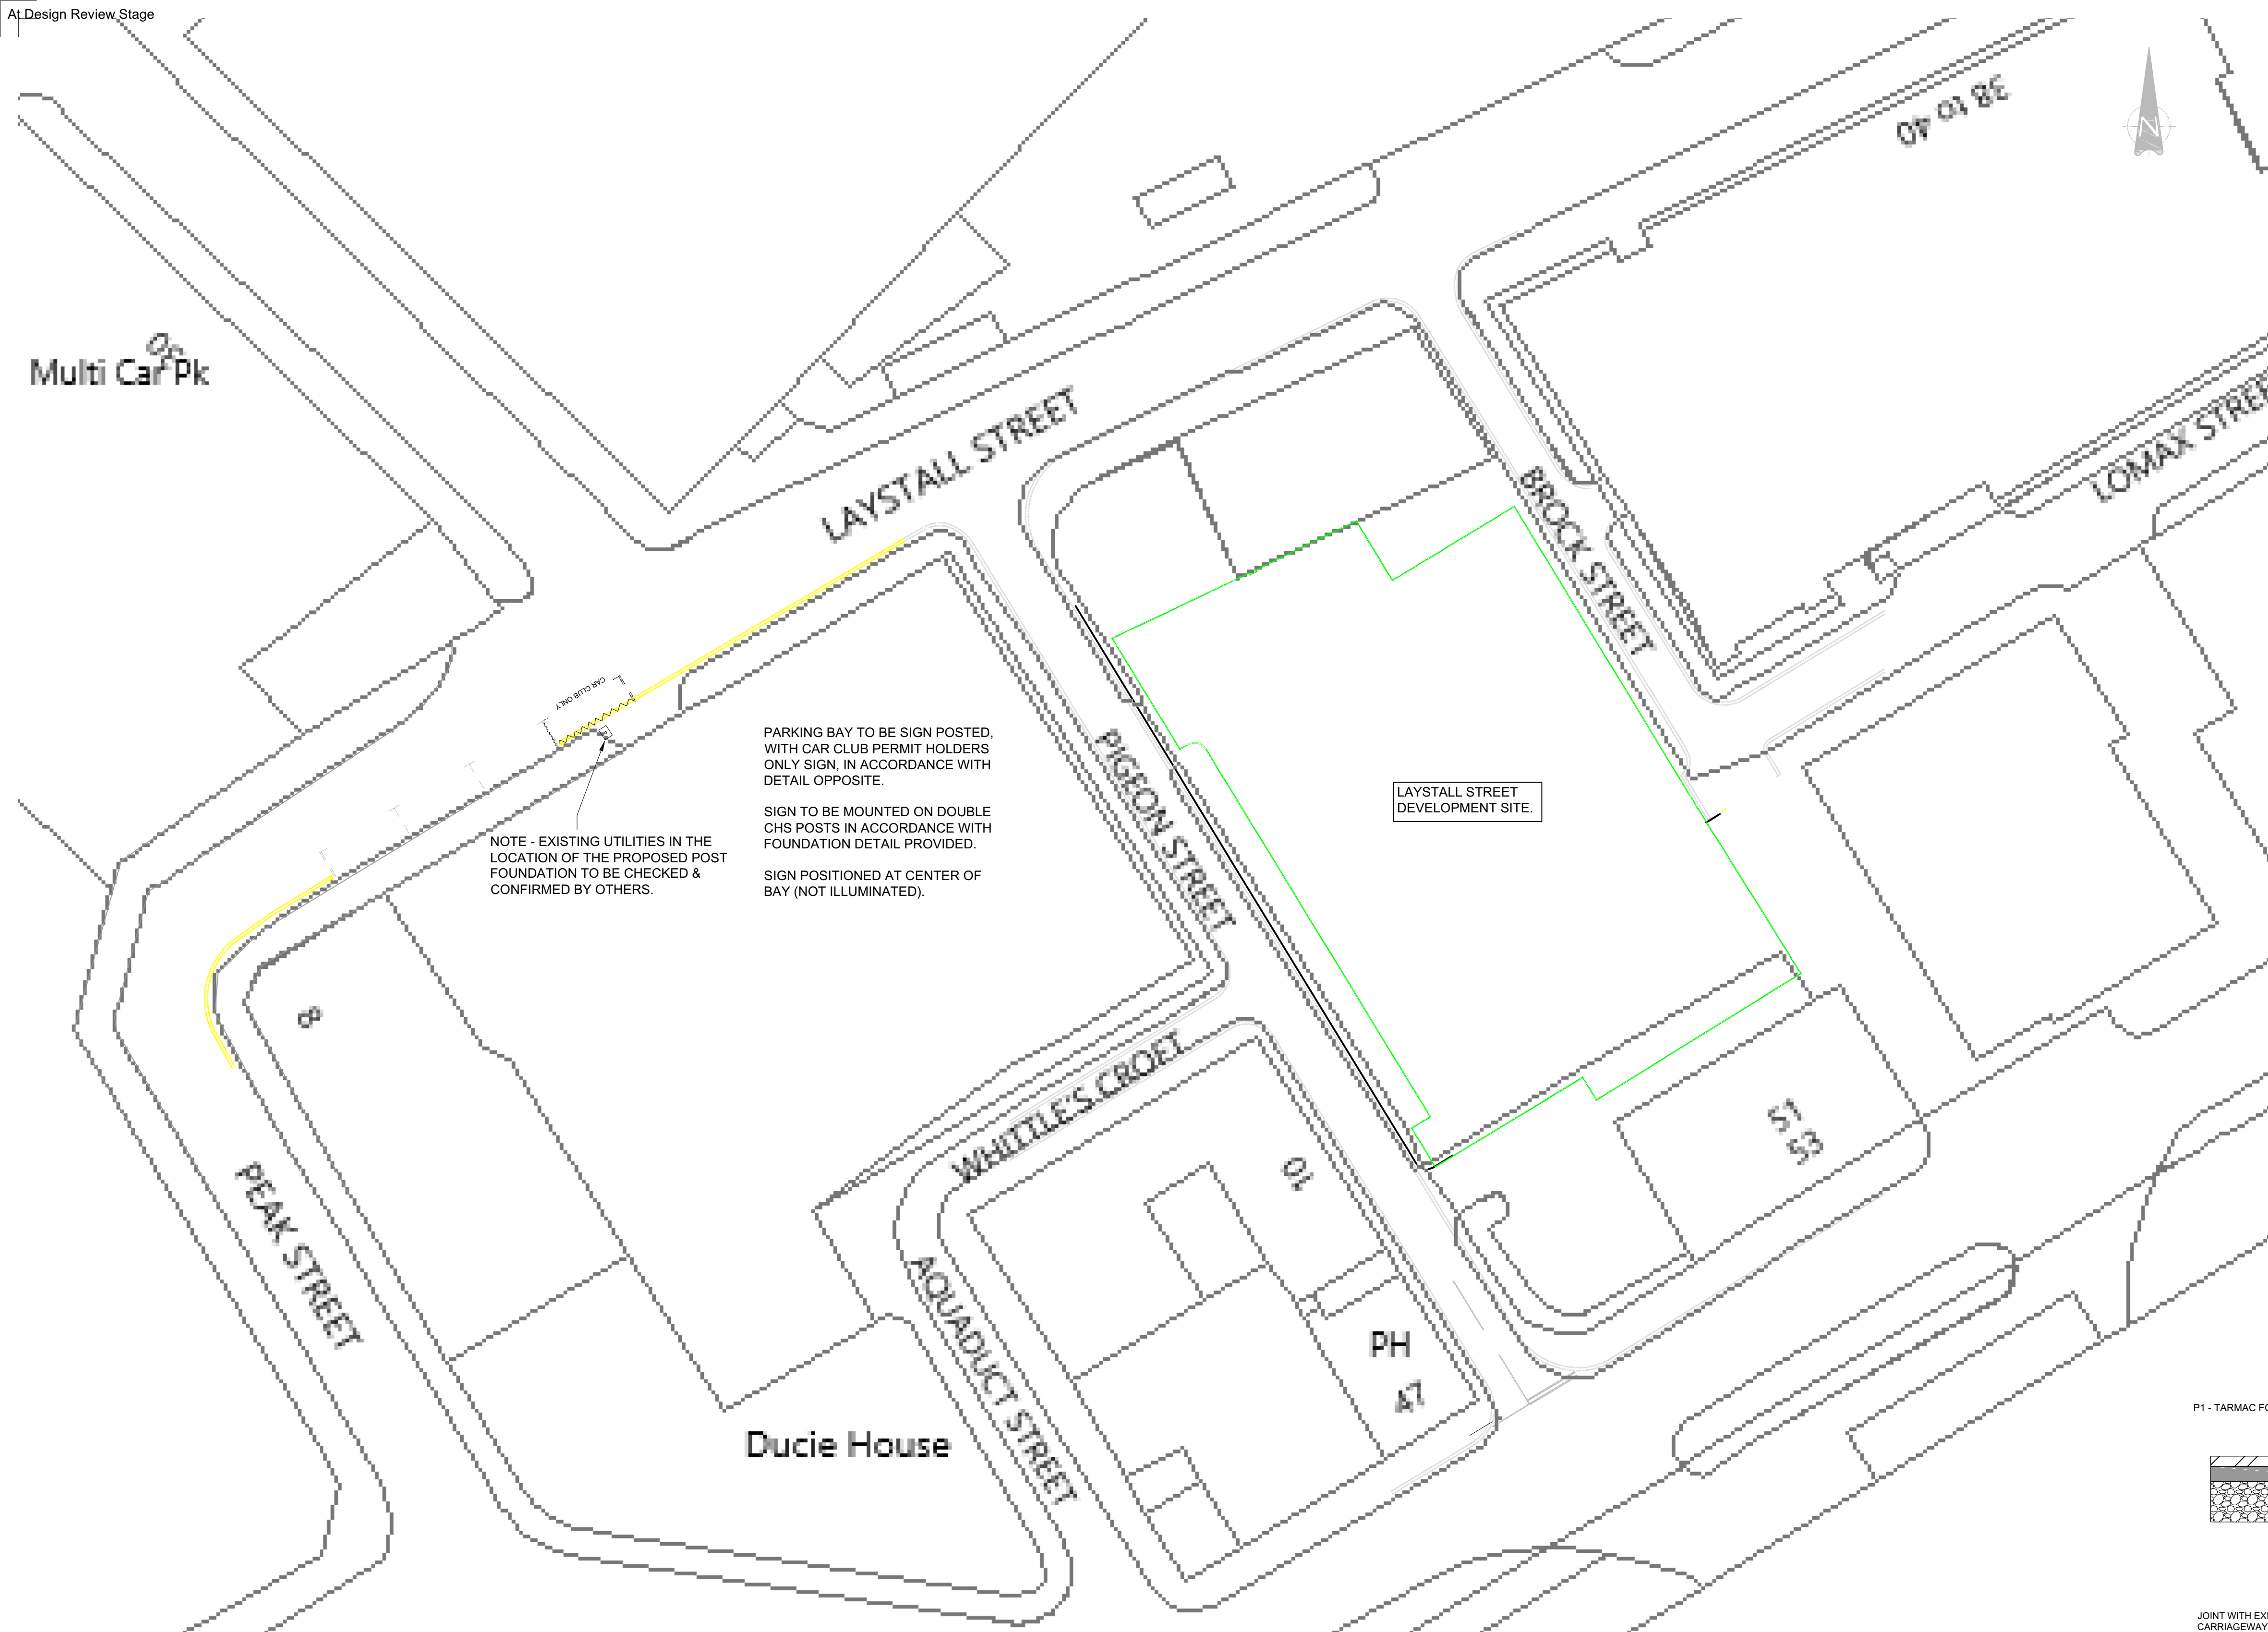

PROPOSED FOUNDATIONS TO BE MINIMUM CONCRETE GRADE GEN1 IN ACCORDANCE WITH BS 8500.

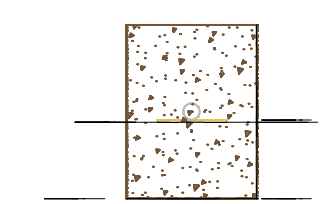

Structural Calculation Details	
Signs:	
Reference:	Car club
Width:	315mm, Height: 260mm
Shape:	Rectangle
Orientation:	Facing front
Mounted on post:	1
Mounting height:	2400mm, at post
Posts:	
Quantity:	1
Type:	76.1 x 3.2 CHS (S355)
Spacing:	N/A
Post 1 Length:	3362mm
Base:	
Type:	Combined
Width:	600mm
Length:	800mm
Depth:	600mm
Volume:	0.29cu.m
Earth cover:	100mm
Blinding layer:	150mm

CAR CLUB SIGN FOUNDATIONS

Not to Scale



Signing Project	Laystall Street
Sign Reference	Car club
x Height	20
Material	Class RA2
Width (mm)	320
Height (mm)	250
Area (sq.m)	0.08
Background	White
Border	Black
Legend	Black

CAR CLUB SIGN DETAILS

Rev	Date	Description	By	Check	App.
C01	05.12.24	ISSUED FOR CONSTRUCTION	SJT	CD	DS
P02	14.08.24	INCORP. M.C.C. COMMENTS	SJT	CD	CD
P01	19.06.23	FOR APPROVAL	AA	CD	CD

COPYRIGHT: THE COPYRIGHT OF THIS DRAWING IS VESTED IN CLANCY CONSULTING. IT SHALL NOT BE USED WITHOUT PERMISSION BY ANYONE FOR ANY PURPOSE. DO NOT SCALE THIS DRAWING ELECTRONICALLY OR MANUALLY. WORK TO FIGURED DIMENSIONS ONLY. ALL DIMENSIONS ARE IN MILLIMETRES UNLESS STATED OTHERWISE. DO NOT TURN ON LAYERS THAT HAVE BEEN TURNED OFF. DO NOT TWIN LAYERS THAT HAVE BEEN FROZEN. DRAWING MUST BE PRINTED IN BLACK AND WHITE ONLY.

Client	GREAT PLACES HOUSING GROUP
Project	LAYSTALL STREET DEVELOPMENT MANCHESTER
Office	ALTRINCHAM
Discipline	CIVIL AND STRUCTURAL
Title	CAR CLUB BAY LAYOUT AND DETAILS
Scale @ A1	1-250 UNO
Status	CONSTRUCTION



www.clancy.co.uk


Job Number	Originator	Building/Zone	Level
220019	CLA	XX	XX
Type	Discipline	Drawing No.	Revision
DR	D	105	C01

- NOTES:
- THIS DRAWING IS TO BE READ IN CONJUNCTION WITH ALL RELEVANT ARCHITECT AND ENGINEERS DRAWINGS AND SPECIFICATIONS.
 - DO NOT SCALE THIS DRAWING. ALL DETAILS AND DIMENSIONS ARE TO BE CHECKED BY THE CONTRACTOR PRIOR TO COMMENCEMENT OF CONSTRUCTION. ANY DISCREPANCIES TO BE REPORTED TO THE ENGINEER.
 - ALL DIMENSIONS ARE IN METERS UNO.
 - ALL PROPOSED WORK TO BE AGREED WITH MCC PRIOR TO CONSTRUCTION.


GENERAL ARRANGEMENT
SCALE 1:250

KEY:	
DEVELOPMENT SITE BOUNDARY	—
CLUB PARKING CAR PARK BAY (6m2m)	—
EXISTING CAR PARK BAYS	—
EXISTING DOUBLE YELLOW LINES	—
DOUBLE YELLOW LINES TO BE REMOVED	—
PARKING BAY LINES TO BE REMOVED	—
SIGN POST FOUNDATION	—
PROPOSED FOOTWAY CONSTRUCTION	—
PROPOSED CARRIAGEWAY REINSTATEMENT	—
PROPOSED NEW KERBING	—
EXISTING KERBING TO BE REMOVED	—

ENLARGED VIEW ON PARKING BAY
SHOWING LINING
SCALE 1:100

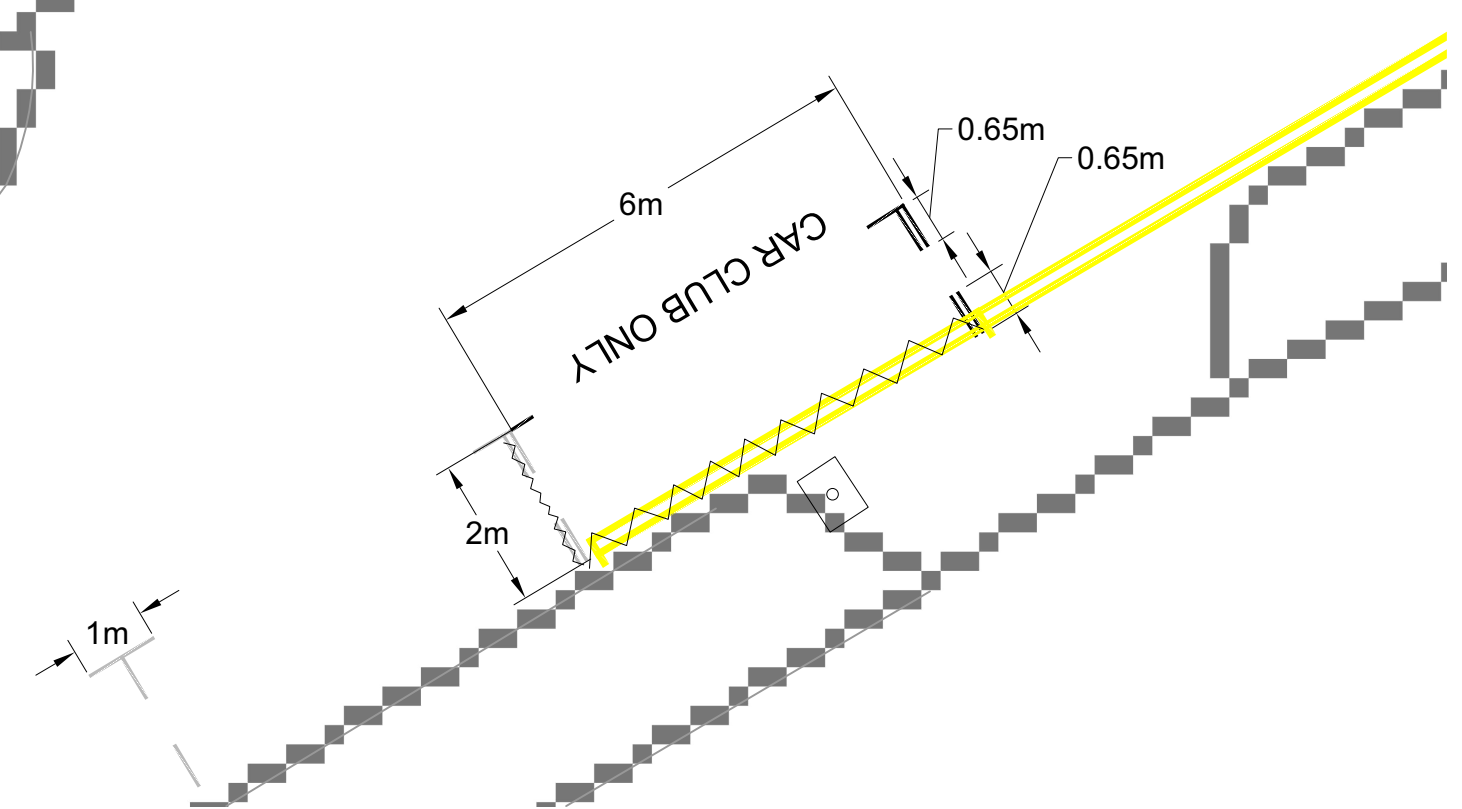

ENLARGED VIEW ON PARKING BAY
SHOWING PROPOSED CONSTRUCTION
SCALE 1:100

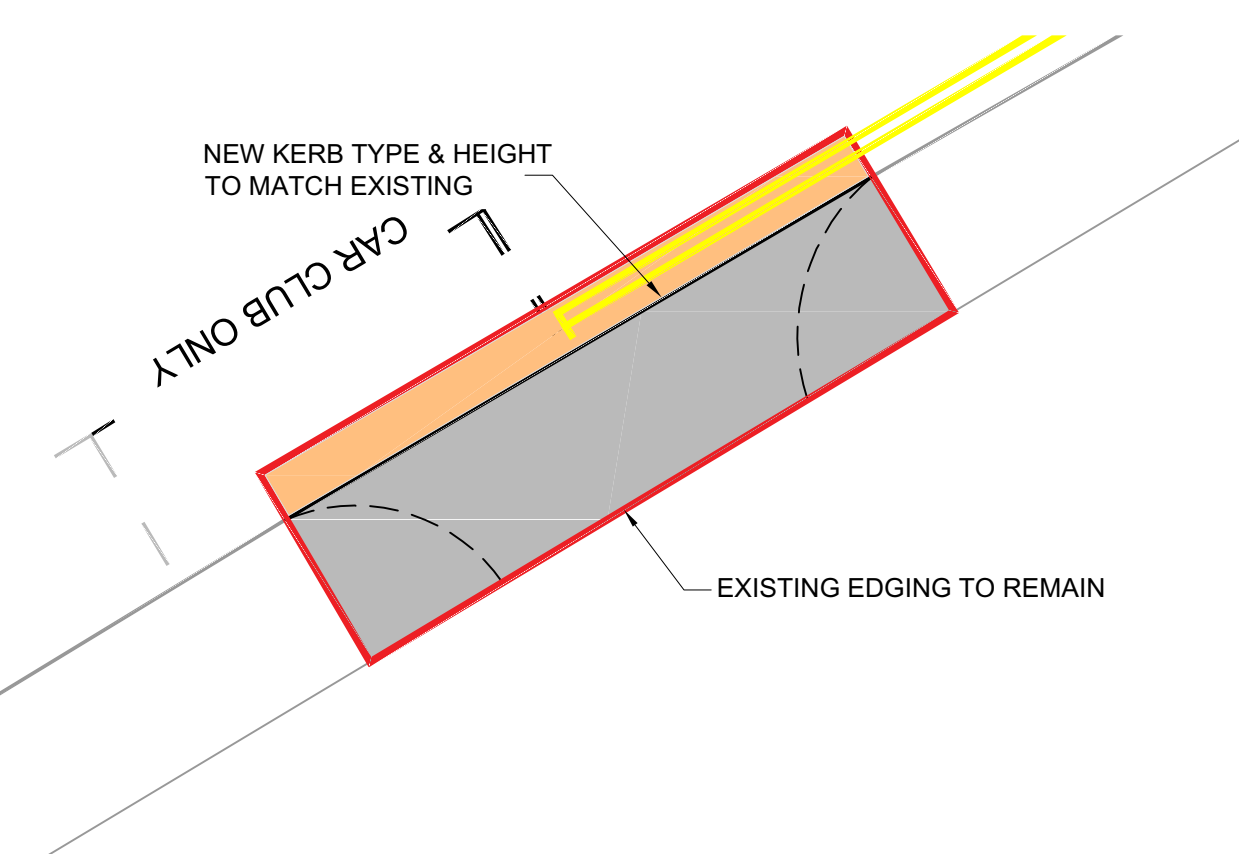

P1 - TARMAC FOOTWAY.

