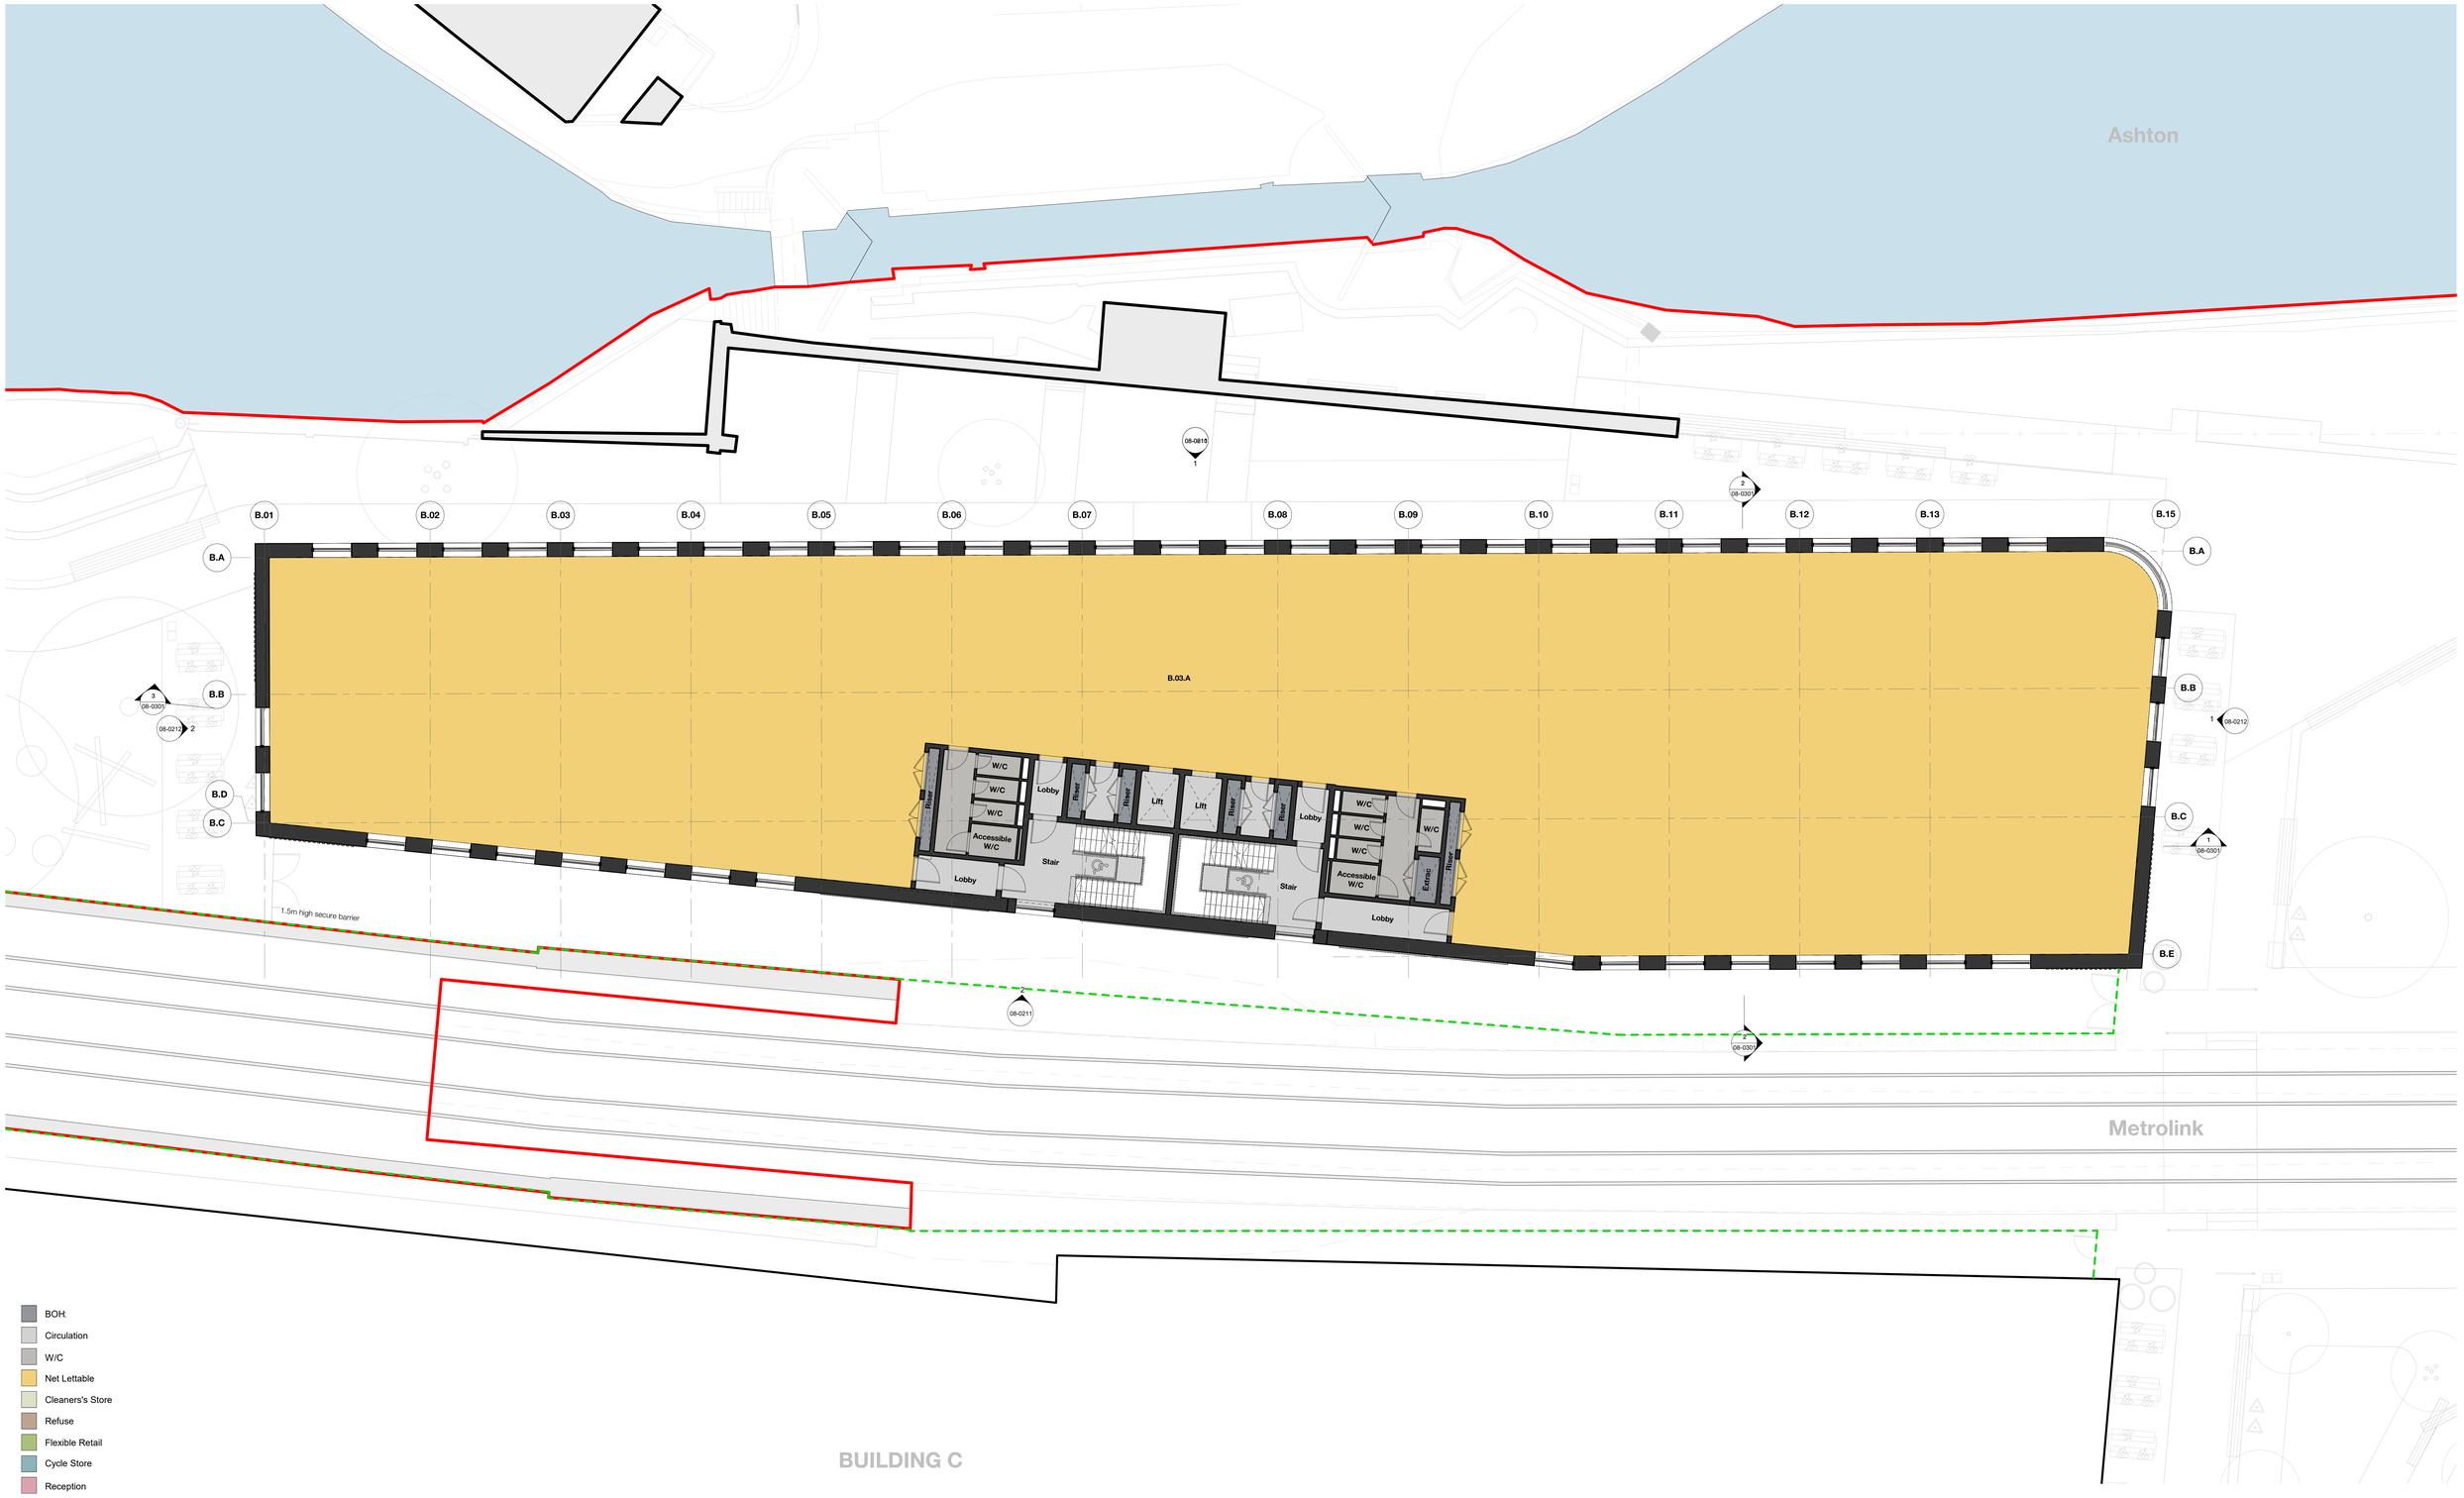

Rev	Description	Date
P1	Issued for Planning	30.09.20
P2	Issued for NMA	09.05.22
P3	Issued for S73 Application	18.12.23
P4	Issued for S73 Application	25.07.25
P5	Issued for S73 Application	26.01.26

Copyright Hawkins\Brown Architects
No implied licence exists. This drawing should not be used to calculate areas for the purposes of valuation. Do not scale this drawing. All dimensions to be checked on the site by the contractor and such dimensions to be their responsibility. All work must comply with relevant British Standards and Building Regulations requirements. Drawing errors and omissions to be reported to the architect. To be read in conjunction with Architect's specification and other consultant information.

KEY:

Planning Application Boundary Line

Continuous barrier formed of minimum 1.5m high fencing and the existing tunnel wall

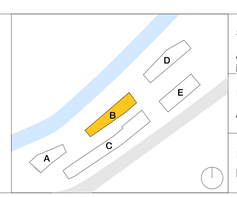

Scale @ A0 As indicated	**Scale @ A3**	**Date** October 2023	**Job Number** 18013	**Project** Pollard Street New Islington
Drawn By AG		**Checked By** NB	**Status** S2	
Drawing No. PLS-HBA-B-03-DR-A-08-0113	**Rev** P5	**Purpose of Issue** Issued for Information	**Drawing** Building B - GA Plan - 3rd Floor	

26-28 Hilton Street
Manchester M1 2EH
mail@hawkinsbrown.com
hawkinsbrown.com

Hawkins\
Brown