


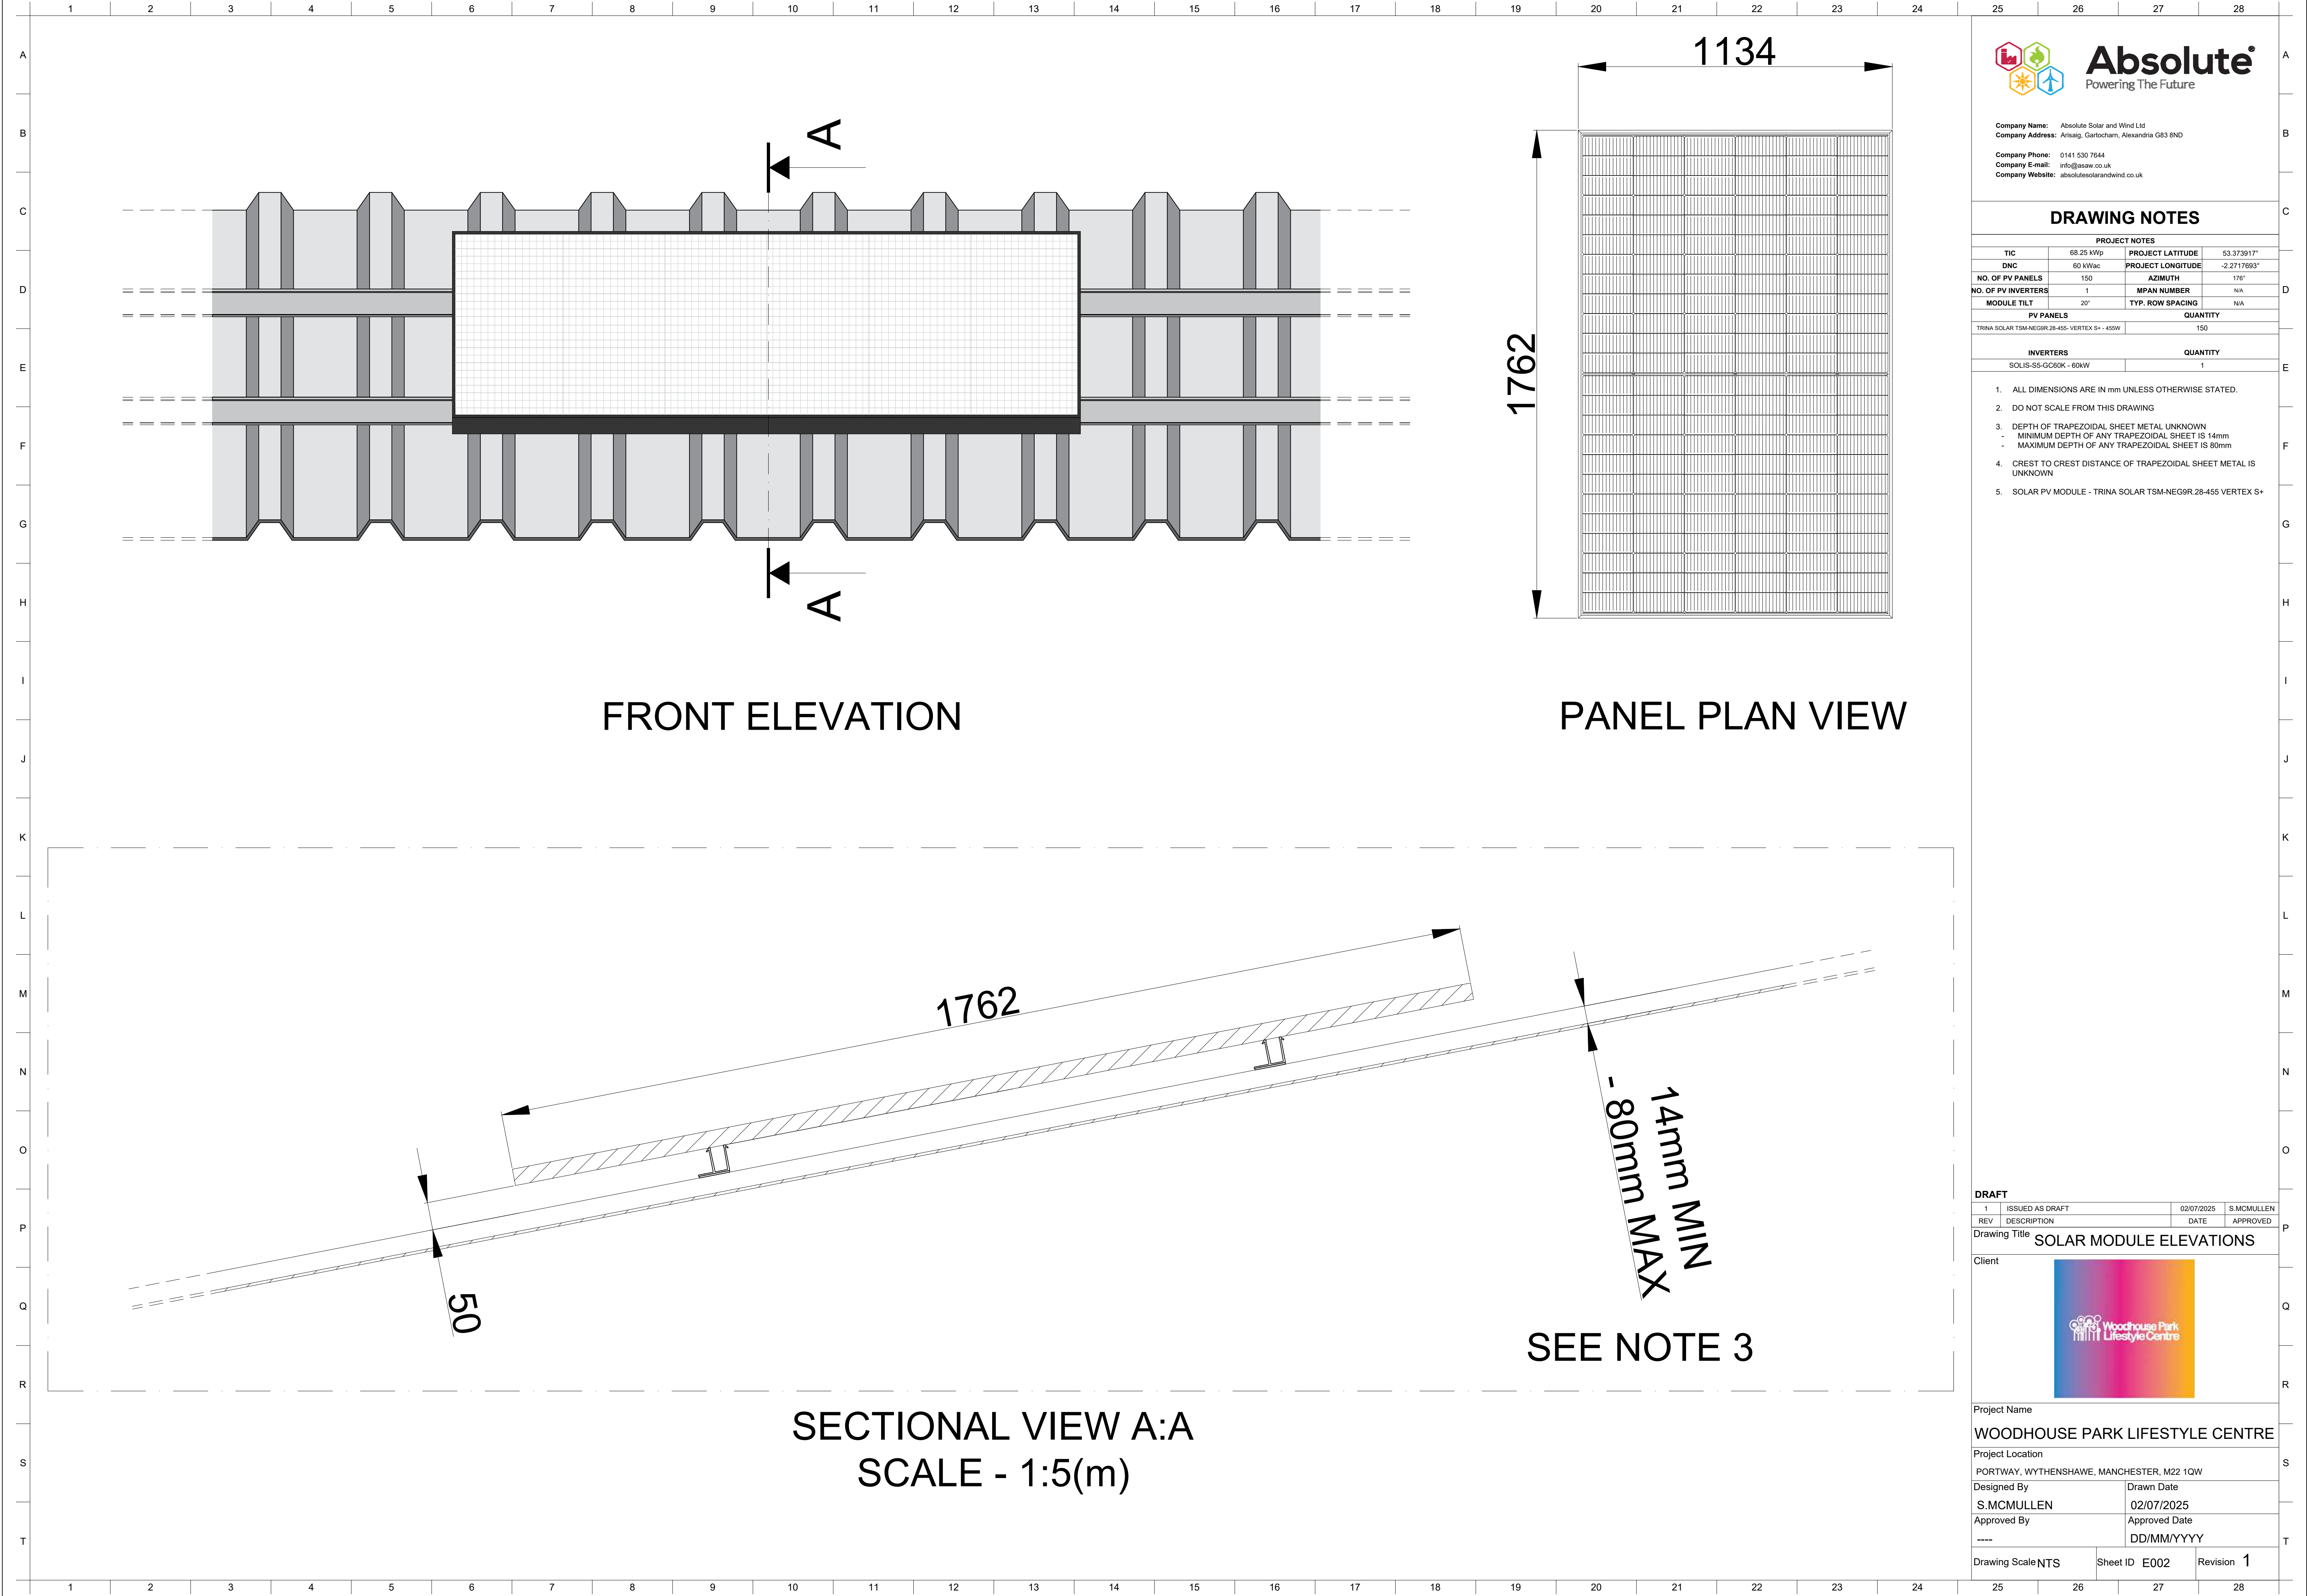



Absolute
Powering The Future

Company Name: Absolute Solar and Wind Ltd
Company Address: Arisaig, Gartocham, Alexandria G83 8ND
Company Phone: 0141 530 7644
Company E-mail: info@asaw.co.uk
Company Website: absolutesolarandwind.co.uk

DRAWING NOTES			
PROJECT NOTES			
TIC	68.25 kWp	PROJECT LATITUDE	53.373917°
DNC	60 kWac	PROJECT LONGITUDE	-2.2717693°
NO. OF PV PANELS	150	AZIMUTH	176°
NO. OF PV INVERTERS	1	MPAN NUMBER	N/A
MODULE TILT	20°	TYP. ROW SPACING	N/A
PV PANELS		QUANTITY	
TRINA SOLAR TSM-NEG9R-28-45S- VERTEX S+ - 450W		150	
INVERTERS		QUANTITY	
SOLIS-S5-GC80K - 60kW		1	
1. ALL DIMENSIONS ARE IN mm UNLESS OTHERWISE STATED.			
2. DO NOT SCALE FROM THIS DRAWING			
3. DEPTH OF TRAPEZOIDAL SHEET METAL UNKNOWN			
- MINIMUM DEPTH OF ANY TRAPEZOIDAL SHEET IS 14mm			
- MAXIMUM DEPTH OF ANY TRAPEZOIDAL SHEET IS 80mm			
4. CREST TO CREST DISTANCE OF TRAPEZOIDAL SHEET METAL IS UNKNOWN			
5. SOLAR PV MODULE - TRINA SOLAR TSM-NEG9R-28-45S VERTEX S+			

DRAFT

1	ISSUED AS DRAFT	02/07/2025	S.MCMULLEN
REV	DESCRIPTION	DATE	APPROVED

Drawing Title **SOLAR MODULE ELEVATIONS**

Client 

Project Name **WOODHOUSE PARK LIFESTYLE CENTRE**

Project Location **PORTWAY, WYTHENSHAW, MANCHESTER, M22 1QW**

Designed By S.MCMULLEN	Drawn Date 02/07/2025
Approved By ----	Approved Date DD/MM/YYYY

Drawing Scale NTS	Sheet ID E002	Revision 1
--------------------------	----------------------	-------------------