



DO NOT SCALE FROM THIS DRAWING
ALL DIMENSIONS MUST BE CHECKED ON SITE BY
CONTRACTOR PRIOR TO CONSTRUCTION


THIS DRAWING AND ASSOCIATED COPYRIGHT REMAINS THE
PROPERTY OF BERNARD TAYLOR PARTNERSHIP LIMITED
UNLESS OTHERWISE AGREED. ANY UNAUTHORISED USE,
REPRODUCTION OR DISTRIBUTION OF THESE PLANS WITHOUT
KNOWLEDGE, WHETHER IN WHOLE OR IN PART, IS
EXPRESSLY PROHIBITED.

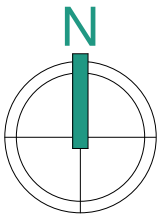


1 0 1 2 3 4 5
SCALE
1:100
m

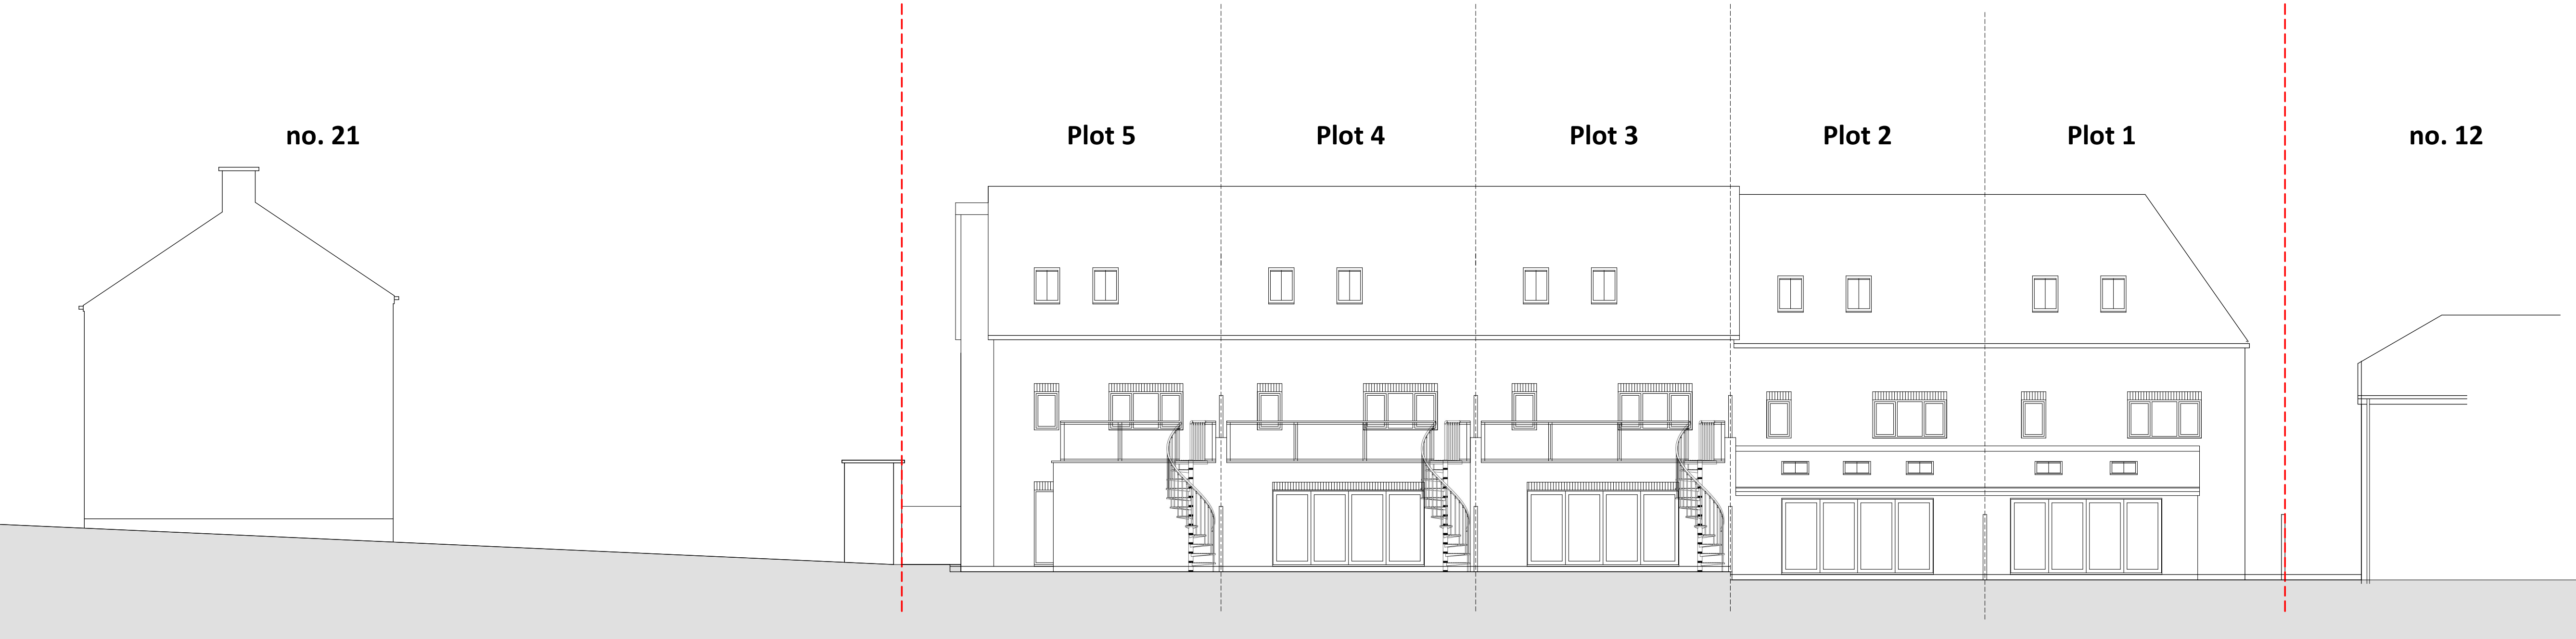

Street Elevation AA - Rear Street Elevation

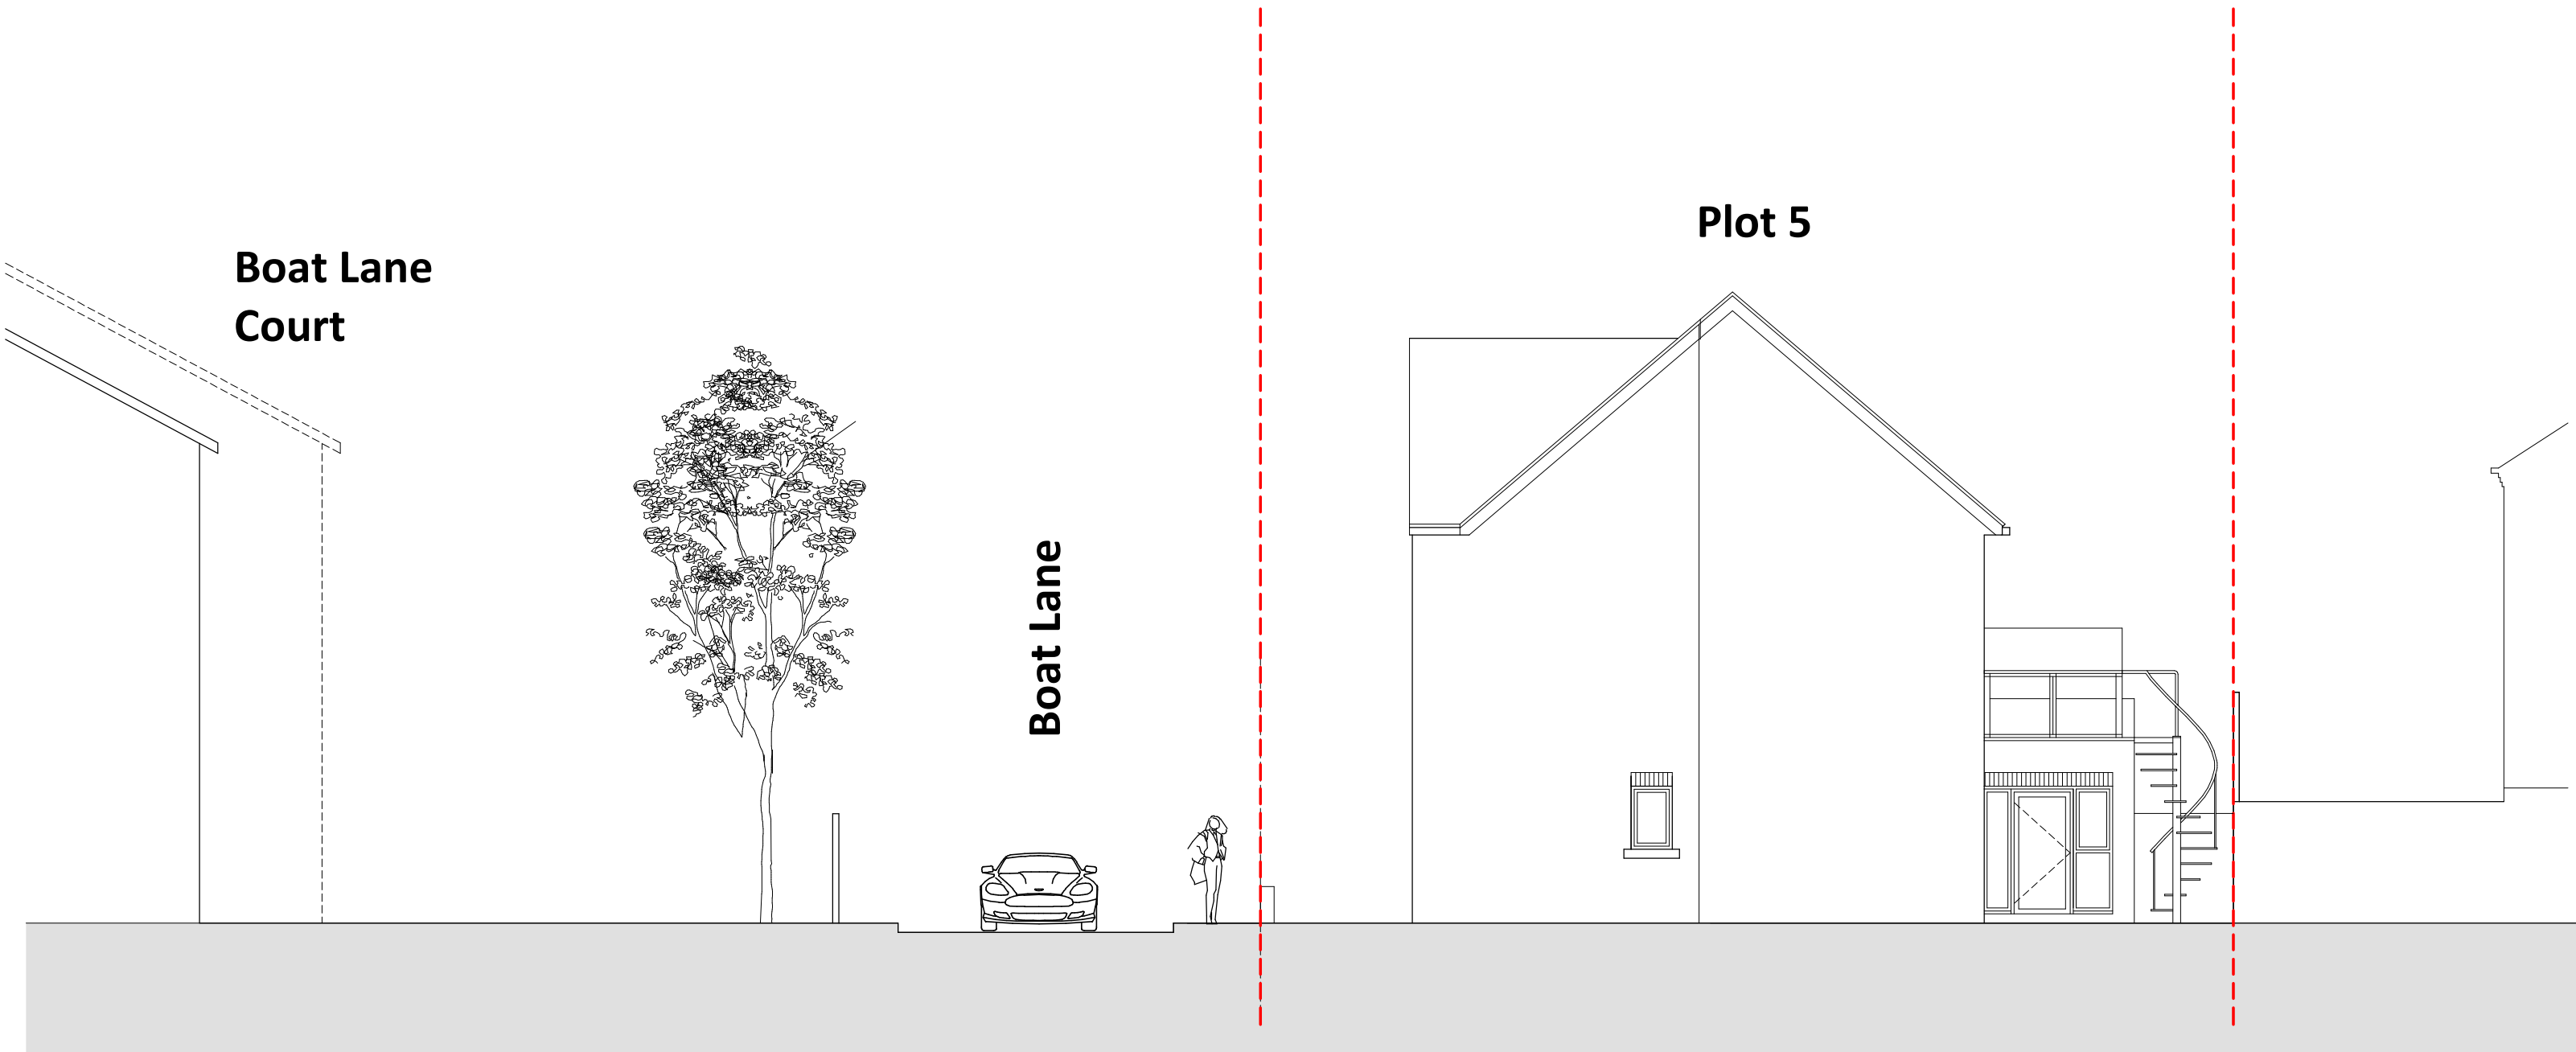

Street Elevation BB - Gable Elevation 1

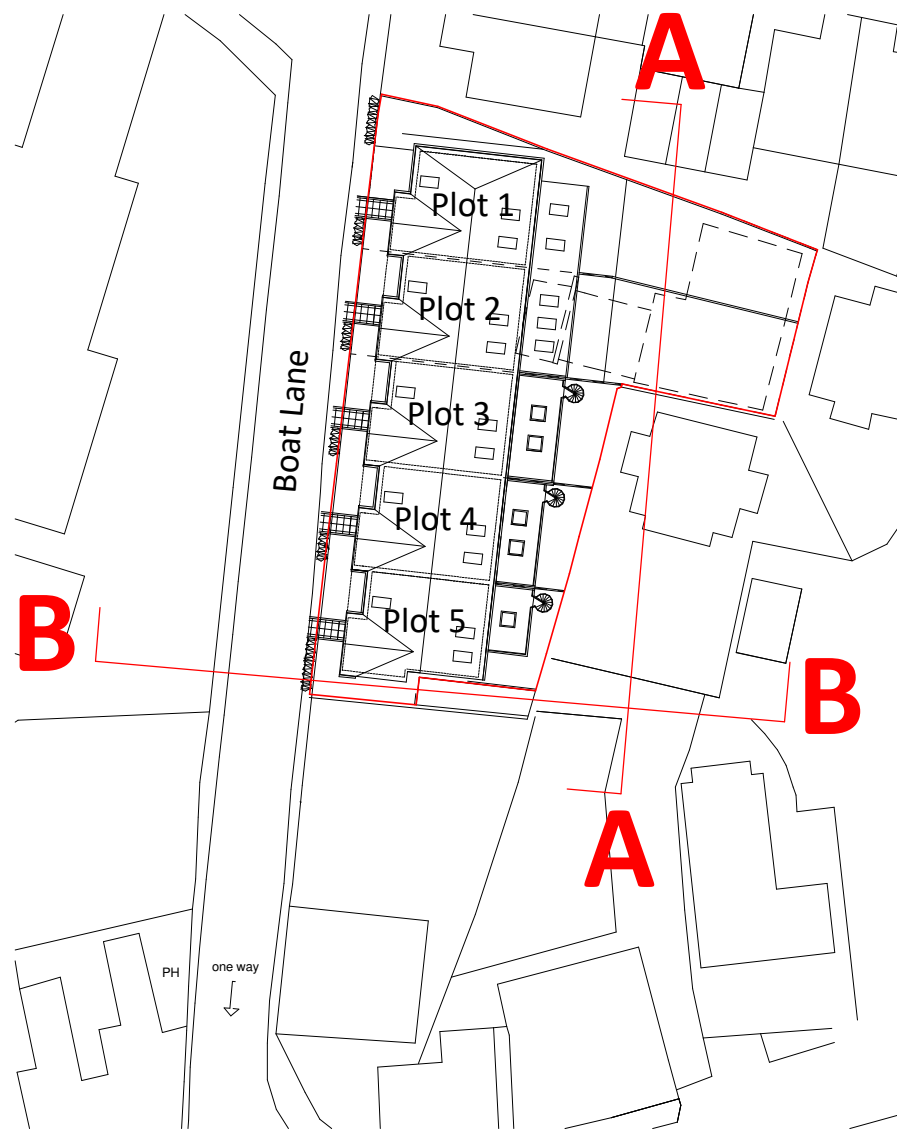

Key

D	18/03/26	AG	Elevations updated for FFL's required for FRA.
C	13/11/25	AG	Roof terraces added to plots 3-5.
B	07/10/25	AG	Updated following layout review.
A	12/06/25	AW	Client Details Updated.
Rev	Date	Int	Description



CLIENT:
Yolo ltd

PROJECT:
7 Boat Lane, Northenden

DESCRIPTION:
Proposed Street Elevations 1

PURPOSE OF ISSUE:
Planning

DRAWN BY:	CHECKED	DATE:	SCALE @ A1:
AP	AW	11/04/25	As indicated

JOB NO:	STATUS CODE:	DRAWING NO:	REV
4731	S0	116	D

FILE IDENTIFIER:
BL-BTP-00-E-DR-A-4731_116.D

Elizabeth House 486 Didsbury Road Heaton Mersey Stockport SK4 3BS
0161 443 1221 info@bernardtaylor.co.uk www.btparchitects.co.uk