


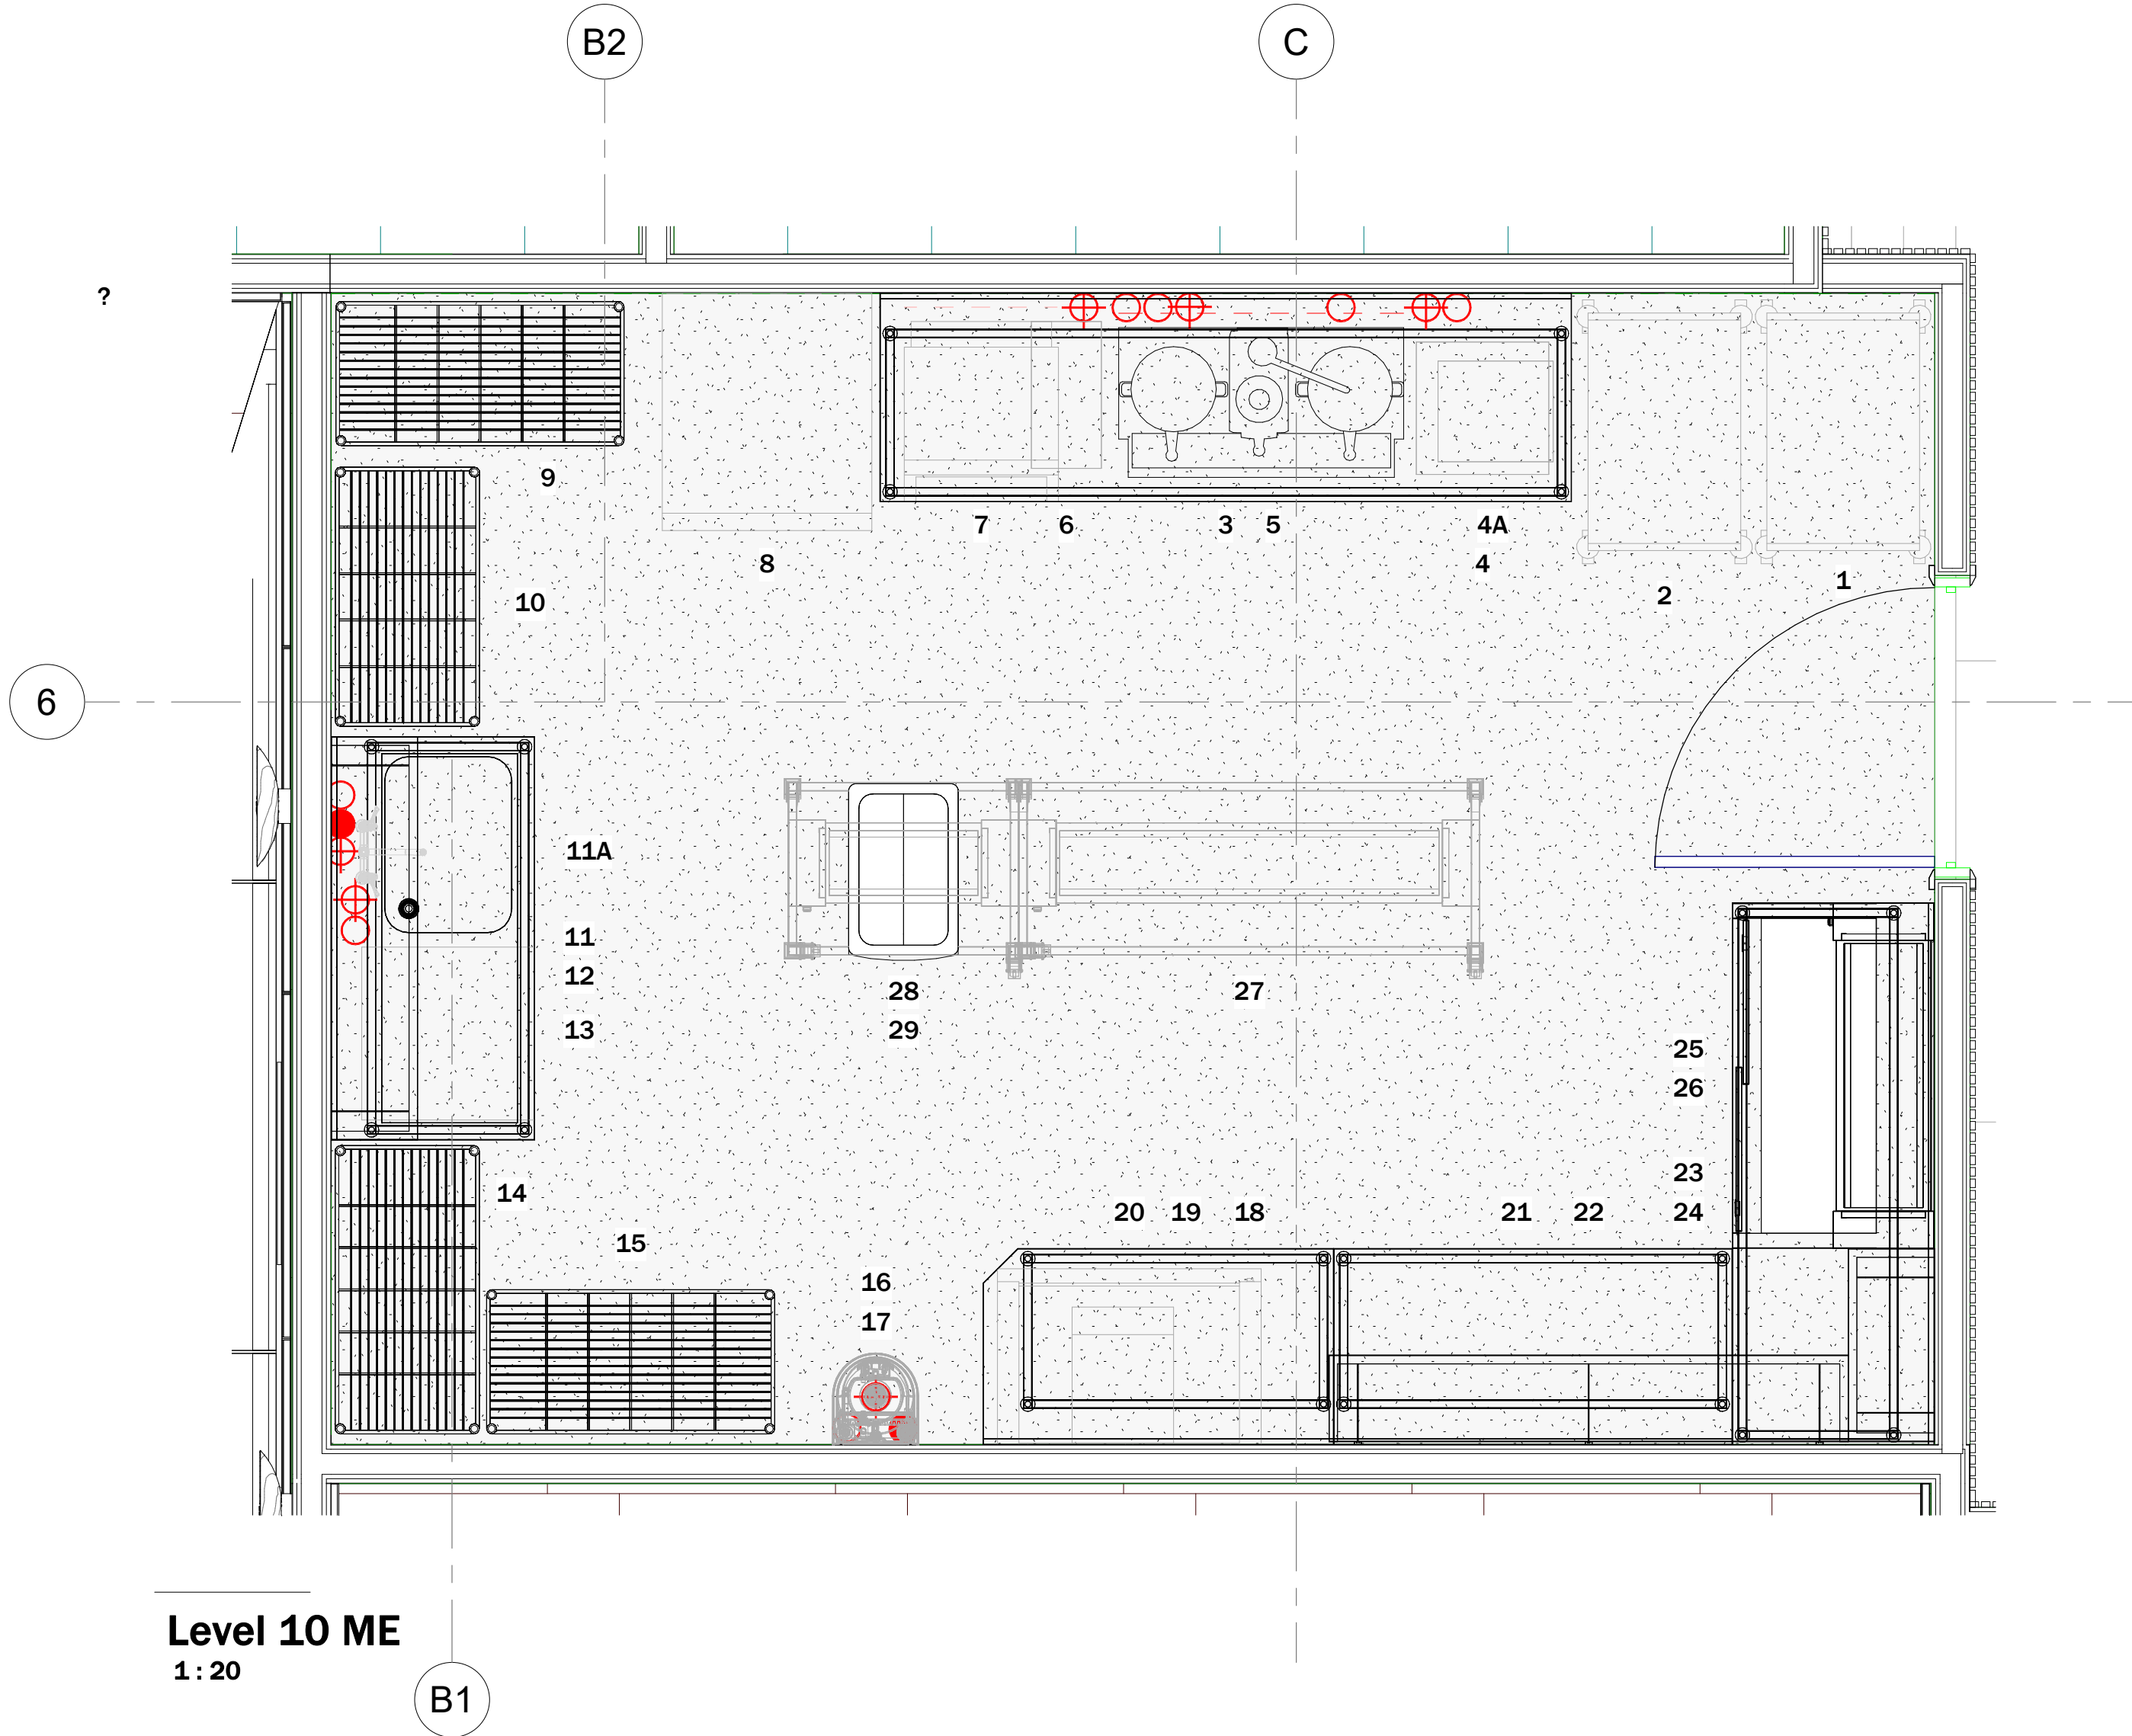

EQUIPMENT BY OTHERS

Equipment (Client Supply / Existing / By Others)

MECHANICAL SERVICES / SYMBOLS

ELEVATION	KEY	DESCRIPTION
ITEM 1	●	HOT WATER CONNECTION
ITEM 2	○	COLD WATER CONNECTION
ITEM 3	⊕	WASTE CONNECTION
ITEM 4	⬮	STUB STACK
ITEM 5	⬮	TRAPPED TUNDISH
ITEM 6	⬮	FLOOR GULLY WITH GRATING
ITEM 7	⬮	FLOOR GULLY WITH TUNDISH
ITEM 8	⬮	GAS SUPPLY TERMINATED WITH ISOLATION VALVE

WATER CONSUMPTION / FLOW RATE TARGETS
TAPS (WRAS APPROVED): 1.2 LITRES/ MIN AT 3 BAR
PRE RINSE (WRAS APPROVED): 8 LITRES/ MIN AT 3 BAR
OTHER APPLIANCES: REFER TO DATA SHEETS

Mechanical Service Schedule - L10

Item No.	Qty	Description	Manufacturer	Model	Hot Water (mm)	Height (mm)	Cold Water (mm)	Height (mm)	Mechanical Notes	Waste (mm)	Height (mm)	Drainage Notes
1	1no.	General purpose trolley	TBC	TBC	-	-	-	-	-	-	-	-
2	1no.	General purpose trolley	TBC	TBC	-	-	-	-	-	-	-	-
3	1no.	Bench with cupboards under	Bespoke Fabricator	Bespoke Fabrication	-	-	-	-	-	-	-	-
4	1no.	Chilled and sparkling water font	ZIP	Hydro Tap Classic Plus HC50T2P150	-	-	1x22	400	-	1x35	250	-
4A	1no.	Chilled and sparkling water font	ZIP	FONT	-	-	-	-	-	-	-	-
5	1no.	Bulk brewer	Bravilor	B10	-	-	1x22	400	-	1x35	250	-
6	1no.	Countertop Water Boiler 10 Ltr with filtration	Instanta	1501P/G2 (CYS11F)	-	-	1x22	400	-	-	-	VIA DRIP TRAY
7	1no.	Undercounter Ice Machine + drain pump	Scotsman	AF 80 AS LAB	-	-	1x22	400	-	1x42	250	-
8	1no.	Single door upright refrigerator	Williams Refrigeration	HJLSA	-	-	-	-	-	-	-	-
9	1no.	4 tier rack	EAIS	EZC-4-5x10	-	-	-	-	-	-	-	-
10	1no.	4 tier rack	EAIS	EZC-4-5x9	-	-	-	-	-	-	-	-
11	1no.	Sink unit	Bespoke Fabricator	Bespoke Fabrication	-	-	-	-	-	1x42	250	-
11A	1no.	Sink Lever arm mixer tap (WRAS)	Machine	AquaTechnix TX-B-312L	1x15	400	1x15	400	-	-	-	-
12	1no.	Corner shelves	Bespoke Fabricator	Bespoke Fabrication	-	-	-	-	-	-	-	-
13	1no.	Undercounter Dishwasher with softener (500mm)	Classeq	CS00WS	-	-	1x22	400	-	1x35	250	-
14	1no.	4 tier rack	EAIS	EZC-4-5x10	-	-	-	-	-	-	-	-
15	1no.	4 tier rack	EAIS	EZC-4-5x10	-	-	-	-	-	-	-	-
16	1no.	Wall mounted WNB (knee control with mixer tap)	Machine	BSK-300-RWS-T	1x15	400	1x15	400	-	1x35	250	-
17	1no.	Back of House Fly Killer	Machine	CATERTRACT-CTF-LED-20S	-	-	-	-	-	-	-	-
18	1no.	Work bench with chamfer	Bespoke Fabricator	Bespoke Fabrication	-	-	-	-	-	-	-	-
19	1no.	Countertop Single Induction Hob	Halco	IRNG-PC1-30	-	-	-	-	-	-	-	-
20	1no.	Fume filtration unit	Lincat	L3	-	-	-	-	-	-	-	-
21	1no.	Work bench	Bespoke Fabricator	Bespoke Fabrication	-	-	-	-	-	-	-	-
22	1no.	Corner shelves	Bespoke Fabricator	Bespoke Fabrication	-	-	-	-	-	-	-	-
23	1no.	Corner bench	Bespoke Fabricator	Bespoke Fabrication	-	-	-	-	-	-	-	-
24	1no.	Corner shelves	Bespoke Fabricator	Bespoke Fabrication	-	-	-	-	-	-	-	-
25	1no.	Hot cupboard	Bespoke Fabricator	Bespoke Fabrication	-	-	-	-	-	-	-	-
26	1no.	Two tier gantry	Bespoke Fabricator	Bespoke Fabrication	-	-	-	-	-	-	-	-
27	1no.	Island bench with bench mounted shelf over	Bespoke Fabricator	Bespoke Fabrication	-	-	-	-	-	-	-	-
28	1no.	Island bench with bench mounted shelf over	Bespoke Fabricator	Bespoke Fabrication	-	-	-	-	-	-	-	-
29	1no.	Slim Jim bin, 60L	EAIS	WBSJ60	-	-	-	-	-	-	-	-
T1	1no.	Mobile counter	By Others	By Others	-	-	-	-	-	-	-	-
T2	1no.	2 door refrigerated counter	Williams Refrigeration	HUBTC2SA	-	-	-	-	-	-	-	-
T3	1no.	Mobile counter	By Others	By Others	-	-	-	-	-	-	-	-
T4	1no.	Bottle cooler	Osborne	220S	-	-	-	-	-	-	-	-
T5	1no.	Back counter	By Others	By Others	-	-	-	-	-	-	-	-
T6	1no.	Wash hand basin	Bespoke Fabricator	Bespoke Fabrication	-	-	-	-	-	1x35	250	-
T6A	1no.	Tap	Machine	TX-B-306L	-	-	-	-	NON - PLUMBED AS PER ROA SPEC AND DRAWINGS	-	-	-
T7	1no.	Electric BBQ grill	SYNERGY GRILL	COORODUALE	-	-	-	-	-	-	-	-
T8	1no.	Front counter	By Others	By Others	-	-	-	-	-	-	-	-
T9	1no.	Ice well	Bespoke Fabricator	Bespoke Fabrication	-	-	-	-	-	-	-	-
T10	1no.	Hot cupboard	Bespoke Fabricator	Bespoke Fabrication	-	-	-	-	-	-	-	-

P01	01/12/25	FIRST ISSUE	JC
REV.	DATE	DESCRIPTION	BY

PROJECT
BNYM

TITLE
Level 10
Mechanical Services
-

	C&C Catering Equipment Ltd Quarry Buildings, Hill Road Eccleston, Chester CH4 9HQ TEL: 01244 625170 cad@cateringequipment.com www.cateringequipment.com
---	--

JOB NO.	6577	DATE	01/12/25
DESIGNER	JC	CHECKER	JPM
SCALE	As indicated	SHEET SIZE	A1

DRAWING NO.	REVISION
BNYM-CCC-ZZ-10-DR-CA-000003	P01

DRAWING BASED ON	REVISION
ARCHITECT DRAWING NO.	REVISION
BNYM-TPB-ZZ-10-DR-ID-201110	C01
CONSULTANT DRAWING NO.	REVISION
BNYM-RDA-XX-10-DR-CA-110000	C01

DRAWING STATUS
FOR APPROVAL