


Abraham Moss Community School

AGP



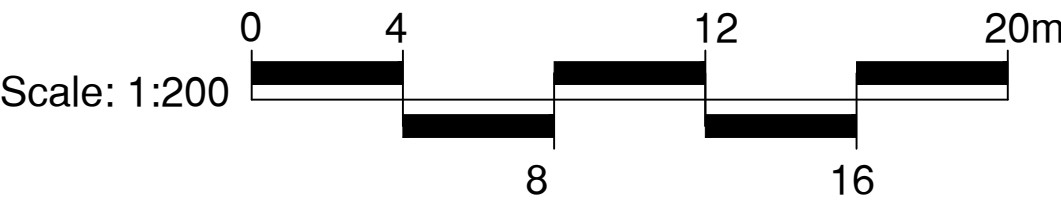


CONSULTANTS
Surfacing Standards LTD
Office 2, Springfield House,
Aston Road, Uppington, LE19 9NY
(01530 400172)

1. DO NOT SCALE FROM DRAWING UNLESS FOR PLANNING PURPOSES ONLY. ALL
DIMENSIONS TO BE CHECKED ON SITE PRIOR TO COMMENCEMENT OF WORKS.

2. THIS DRAWING IS COPYRIGHT TO SURFACING STANDARDS LTD

3. ALL PERSONNEL SHOULD BE AWARE OF THE HEALTH AND SAFETY PLAN WHICH IS
RETAINED IN THE SITE MANAGERS OFFICE.

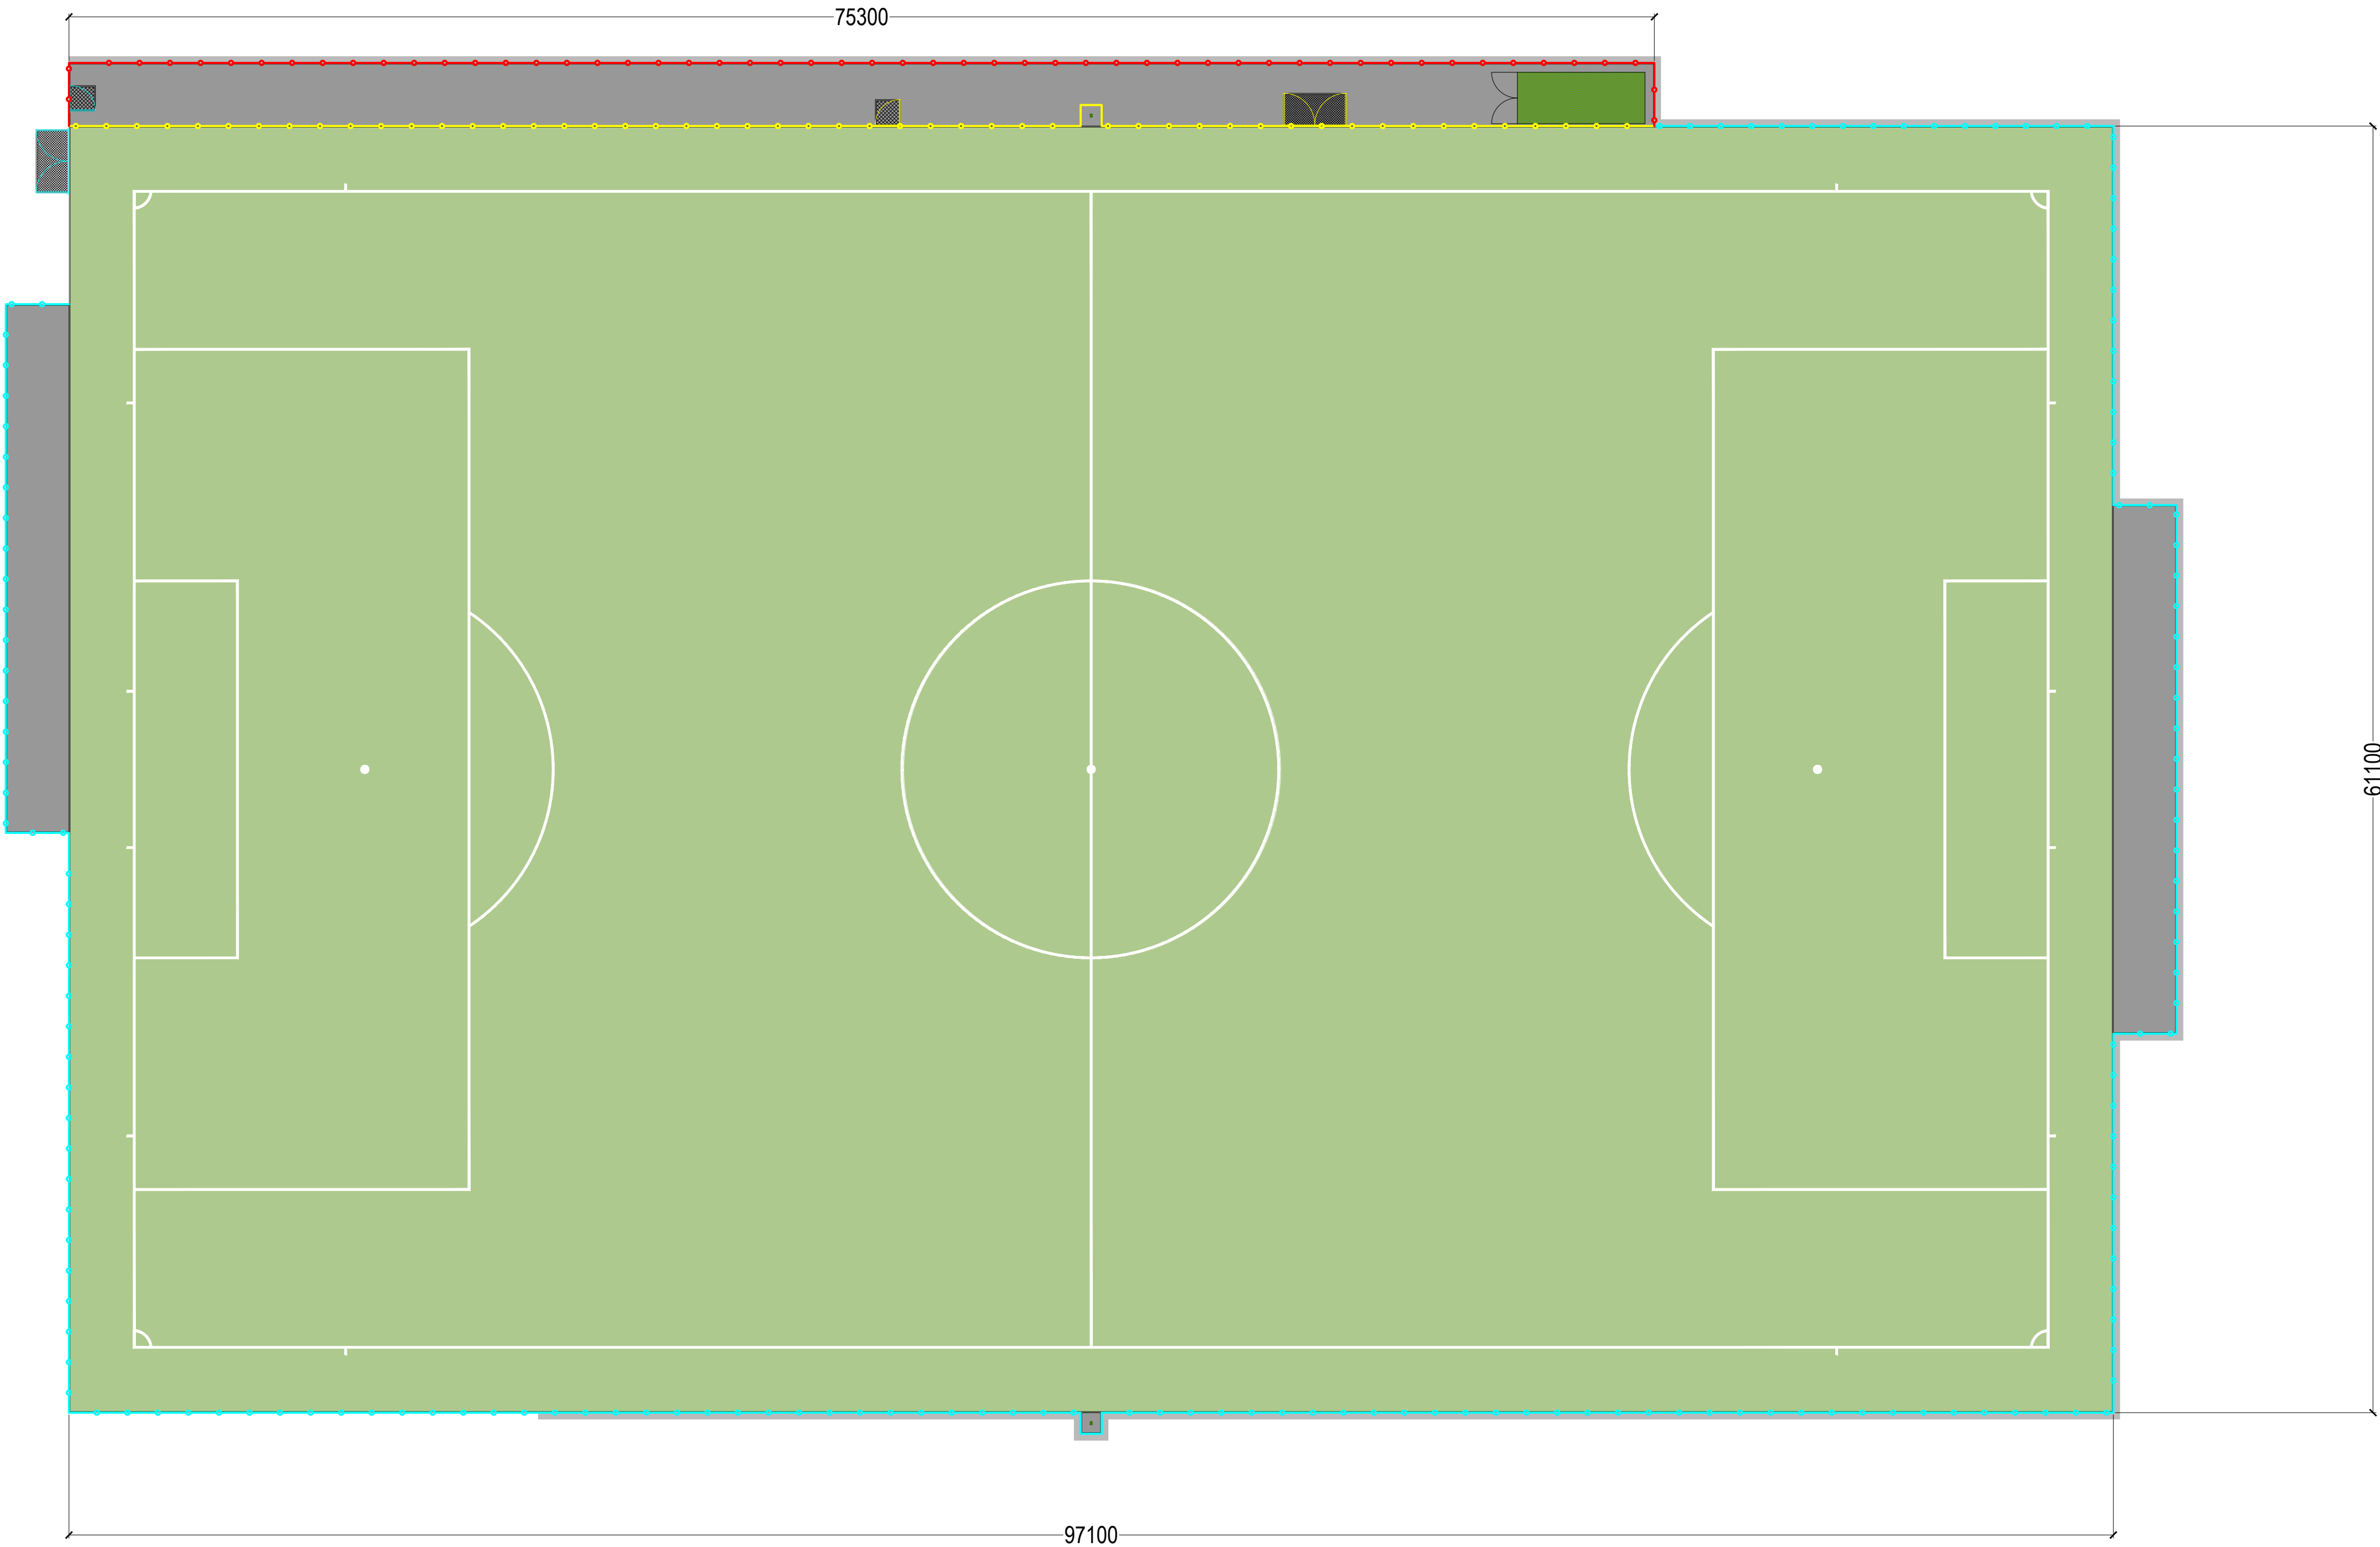

- Artificial Turf Playing Area
- Hard Standing Areas - Respect Spectator Area, Goal Storage Areas, PCC Edgings
- 500mm High Infill Containment Barrier Installed To 4.5m High Ball Stop Fence Around 3G Football Turf And Goal Storage Areas
- 200mm High Infill Containment Barrier Installed To 4.5m / 2.0m / 1.2m High Ball Stop Fencing Along Spectator Area
- Other Fencing (4.5m High) With No Infill Containment Barriers
- Decontamination Units To All Gated Entrances



Surfacing Standards Limited
SPORTS PITCH CONSULTANTS

00 PLANNING ISSUE LS OP 19.02.26

REV DESCRIPTION REV CK DATE



AUTHOR
LS

TITLE
Abraham Moss Community School
AGP
Infill Containment Measures

PROJECT
G-234439

SCALE
1:200

SIZE
A1

DRAWING No
09

REVISION
00