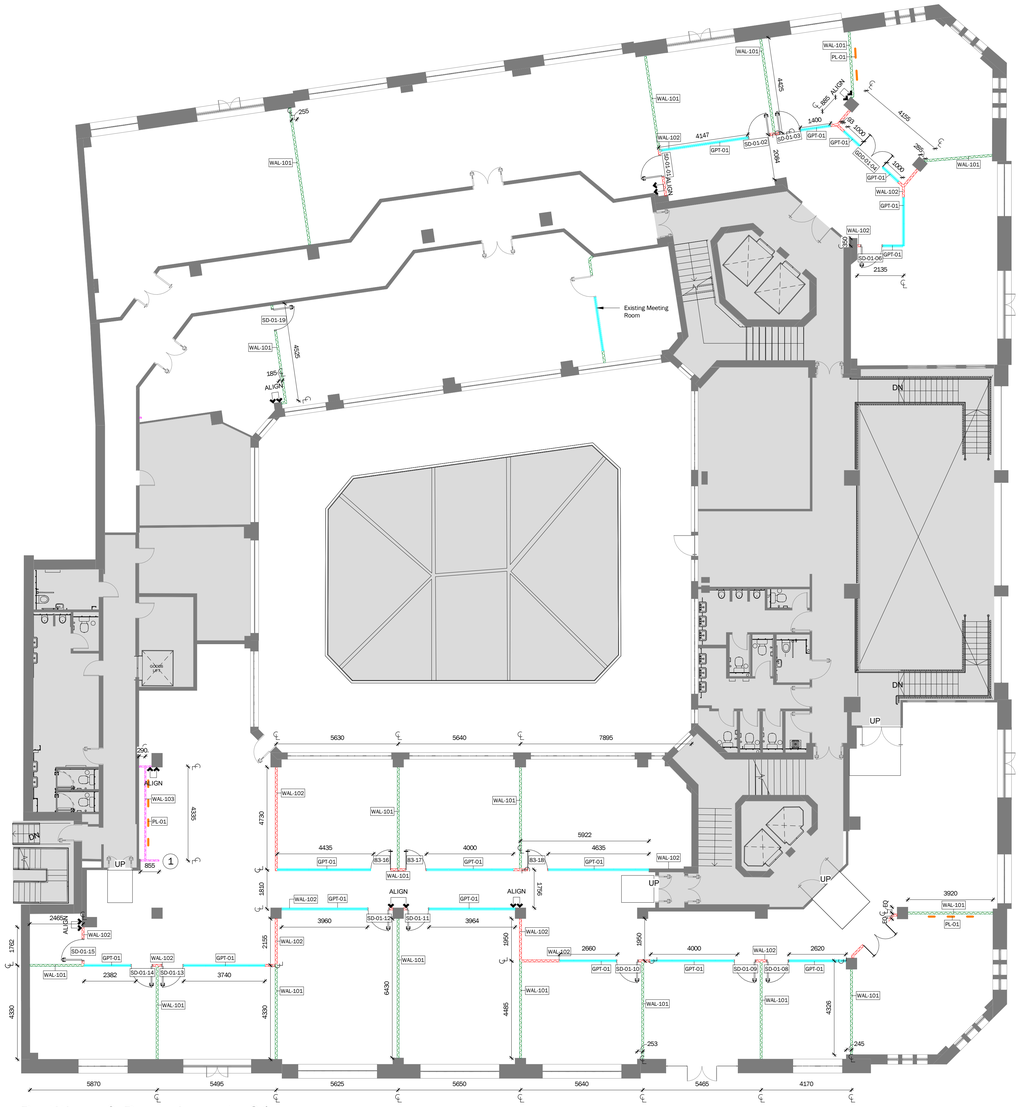


Partitions & Doors Layout - 01

1 : 100

Symbols Key

- Out of scope. No works to the areas in this phase
- Existing Partitions/walls. No works to the areas in this phase
- 12mm Ply Pattress Required
- XXX-XX-XXX — Door tag
- Adjacent partition to continue above glazing partition and doors
- (1) — Allow for capping of open ended partitions. Specification TBC.

20 - Partitions - Types Key

-	Type Mark	Description	Comments
	GPT-01	12.8mm Single glazed acoustic partition, Black frame. Allow for deflection head in Black. Silicon jointed panels of glass with manifestation to central band	RAF to 2500mm
	WAL-101	100mm Thick partition comprising of 2no. layer of 12.5mm acoustic plasterboard to both sides of a 50mm stud with 25mm acoustic insulation within the partition void. Allow for deflection head in Black. Acoustic batt below RAF if applicable, to perimeter walls of all meeting rooms.	RAF or Existing FFL to Slab
	WAL-102	100mm Thick partition comprising of 2no. layer of 12.5mm acoustic plasterboard to both sides of a 50mm stud with 25mm acoustic insulation within the partition void. Allow for deflection head in Black. Acoustic batt below RAF if applicable, to perimeter walls of all private offices and meeting rooms.	RAF or Existing FFL to Slab
	WAL-103	62.5mm Thick straight service void partition comprising of 1no. layer of 12.5mm moisture resistant plasterboard to one side of a 50mm stud.	RAF to Slab

Drawings are the sole property of Interaction, and may not be used, transferred, or disclosed to a third party without the express permission of Interaction. Do not scale from this drawing. Contractor to verify all dimensions, levels, and components on-site. Any discrepancies shall be addressed in writing to Interaction prior to the commencement of the work, otherwise the Contractor shall bear full responsibility for any associated cost. This drawing is to be read in conjunction with all other documentation. Building parameters taken from as built drawings provided. Check survey undertaken only, subject to statutory approval. All dimensions shown are in millimetres unless otherwise shown.

0 1 2 3 4 5 6 7 8

Metres

N

W E

S

20 - Partition Layout Notes

1. Drawing to be printed in colour
2. For fire rated partitions, boards to be taken tight to existing MEP services in ceiling and floor voids
3. Plywood required within partitions studs for all wall mounted equipment
4. Any part height walls require steel support fixed back to structural slab
5. For doors within slab to slab walls the adjacent partition is to continue above and below unless otherwise noted
6. All recessed and flush skirting types to have acoustic void infull to compensate for the removal of partition outer lining
7. All wet area walls (teapoints, showers, etc.) walls to use moisture resistant plasterboard and marine plywood
8. All partitions to allow for building deflection unless otherwise stated
9. Acoustic baffles to match acoustic rating of related partition
10. Fire rating of cavity barriers to comply with building fire strategy and rating of partition above and below. Any existing barriers to be made good as required
11. For partition details please refer to 20-400 drawings
12. Doors structural openings to be obtained from door manufacturer, sizes on door schedule are indicative only.
13. All doors 150mm from perpendicular wall unless otherwise stated.
14. All existing walls to be made good where needed with paint touch up where needed.

REV	DESCRIPTION	DATE
P01	LBC Amends	30/01/2026
P00	LBC Issue	11/12/2025

Project: Block-Sunlight House

Address: Little Quay St, Manchester M3 3HP

interaction
The Quarter, 5-8 Edgar Mews, Bath, BA1 2FX
01225 485 600 | info@interaction.uk.com
interaction.uk.com

Drawing Title: Partitions & Doors Layout - 01

Level 01

File Name: BLK-INT-SH-01-DR-I-20-101

Project Number	Level	Drawing Number
B2473	01	20-101

Drawing Status	Revision
For Information	P01

Drawing Scale @ A0	Drawn by	Checked by	Date
1 : 100	PM	GD	30/01/2026