


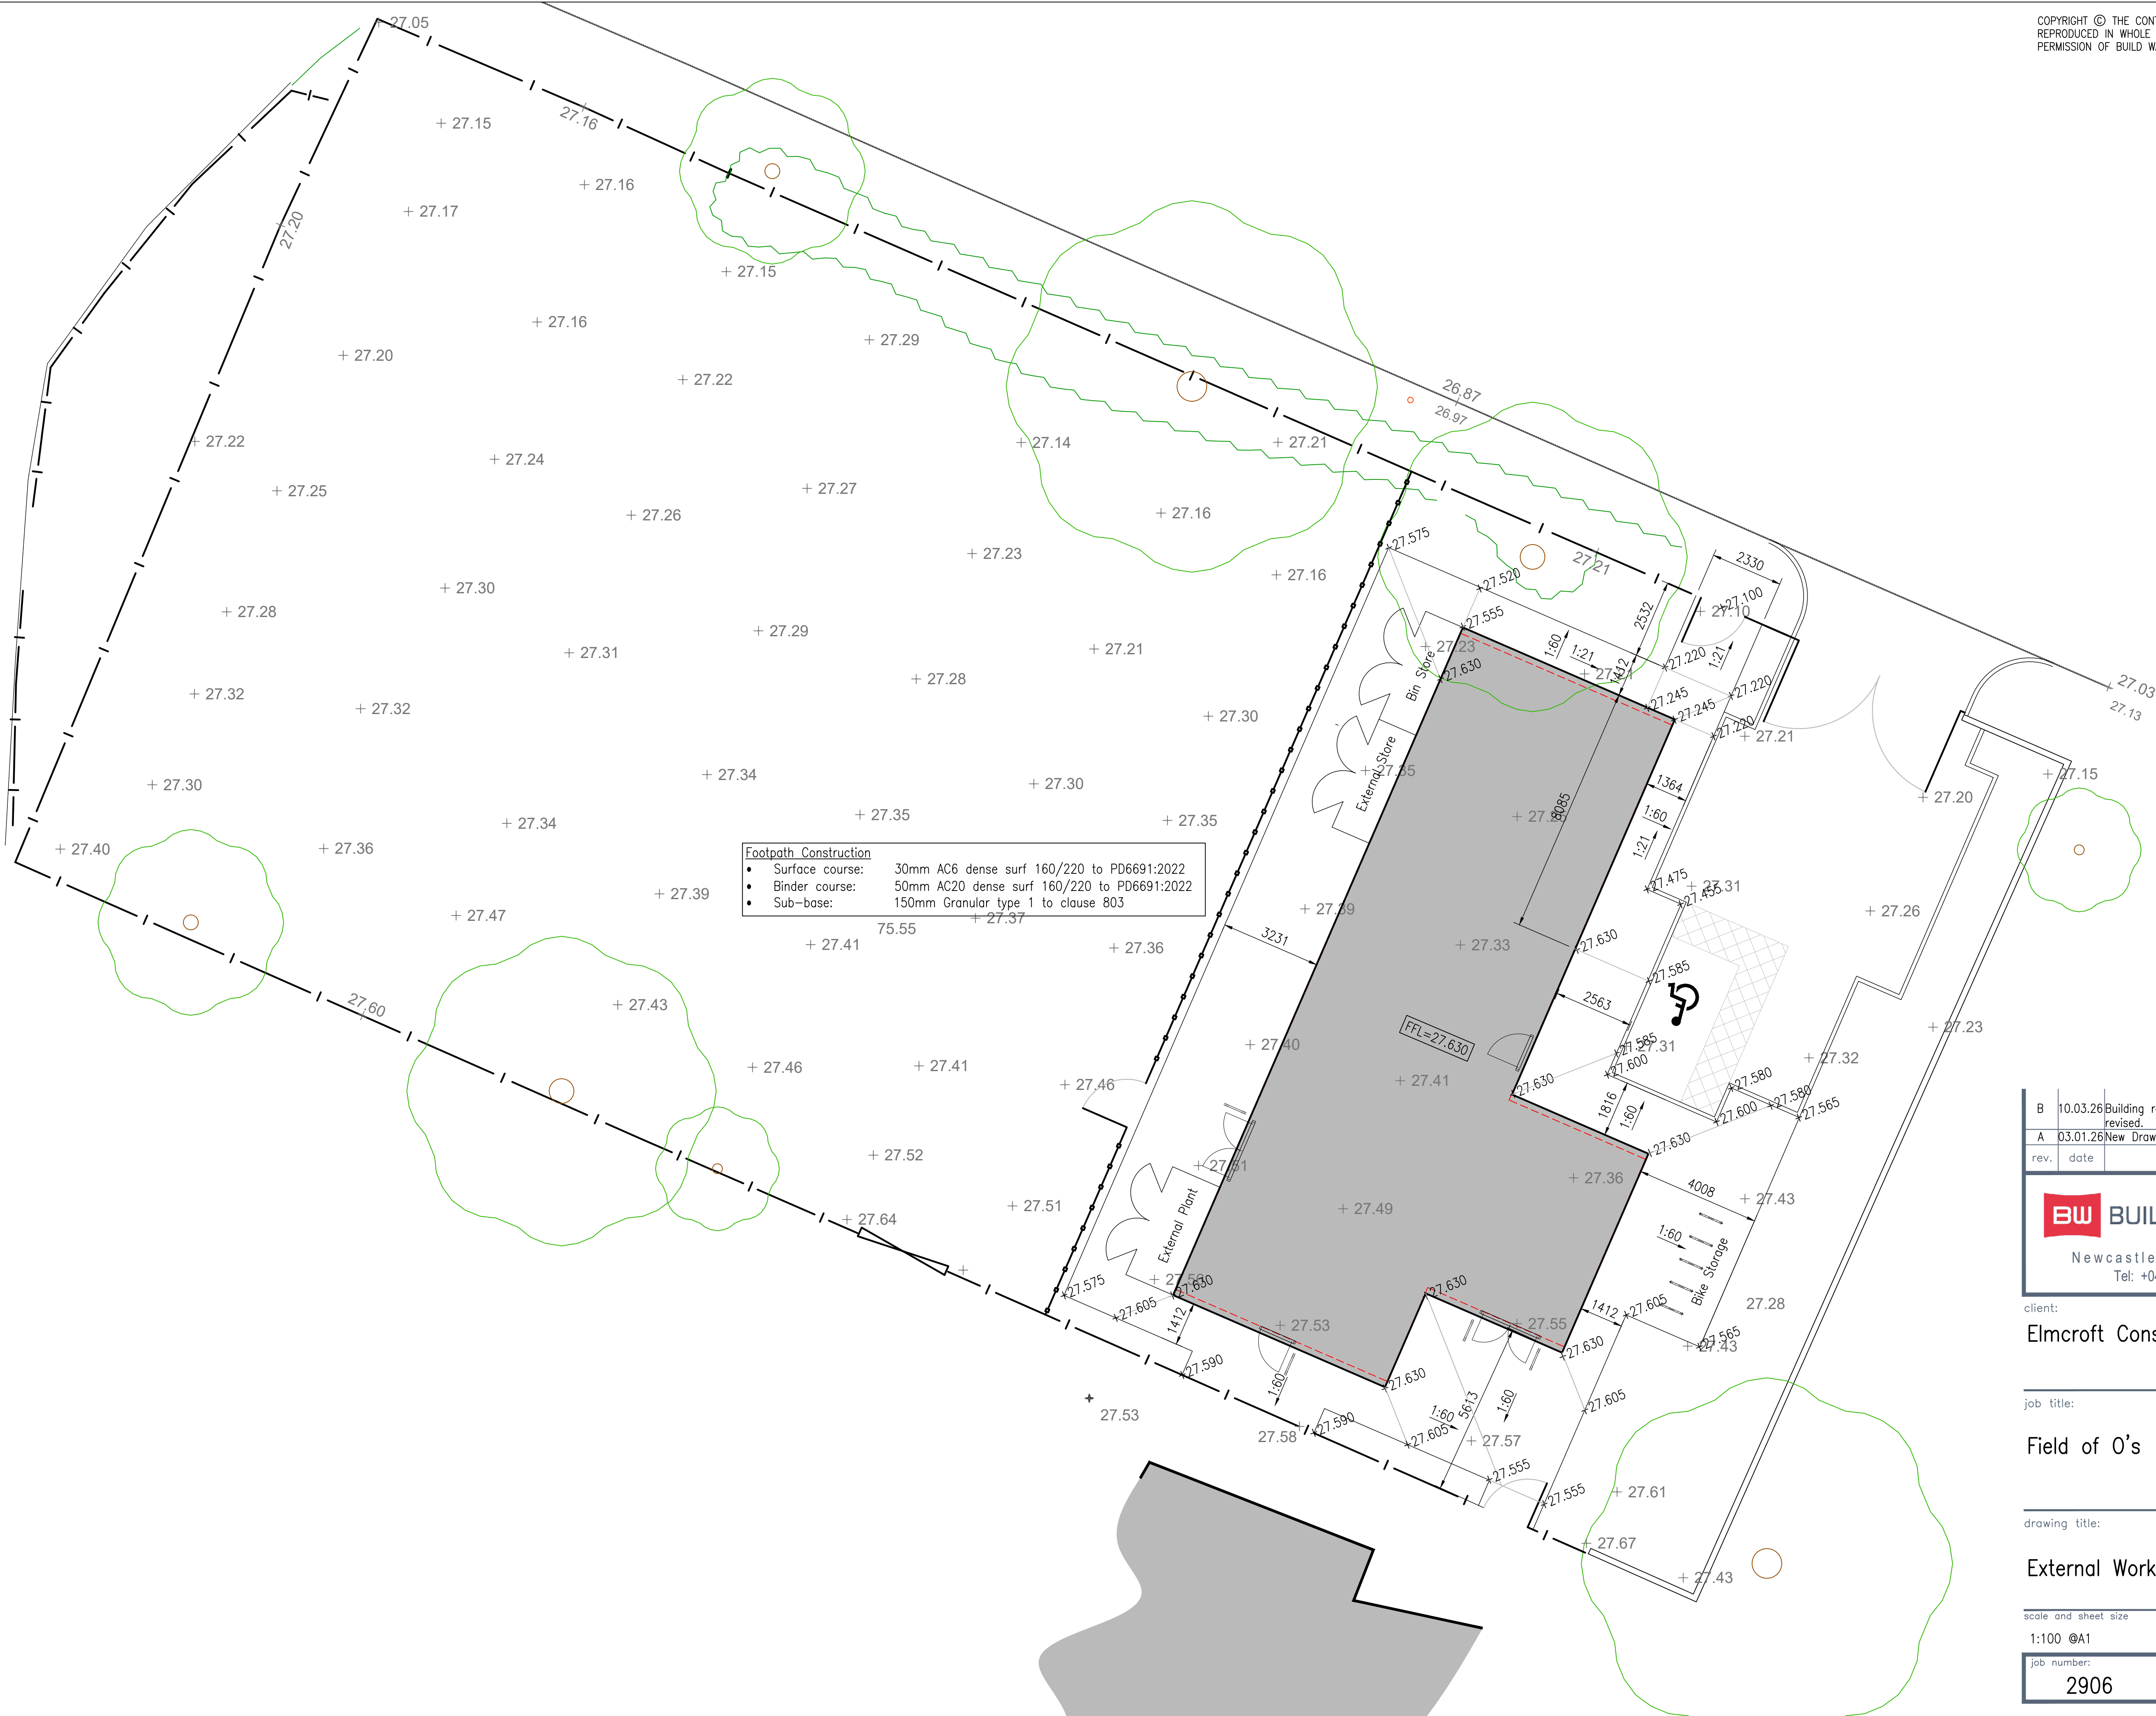

B	10.03.26	Building relocated. External layout revised.	RC
A	03.01.26	New Drawing – First Issue.	RC
rev.	date	description	chk.



Newcastle : London : Lisbon
Tel: +044 (0)203 966 5409

client:

Elmcroft Construction

job title:

Field of O's

drawing title:

External Works Layout

scale and sheet size

1:100 @A1

job number:	drawing number:	revision:
2906	130	B