


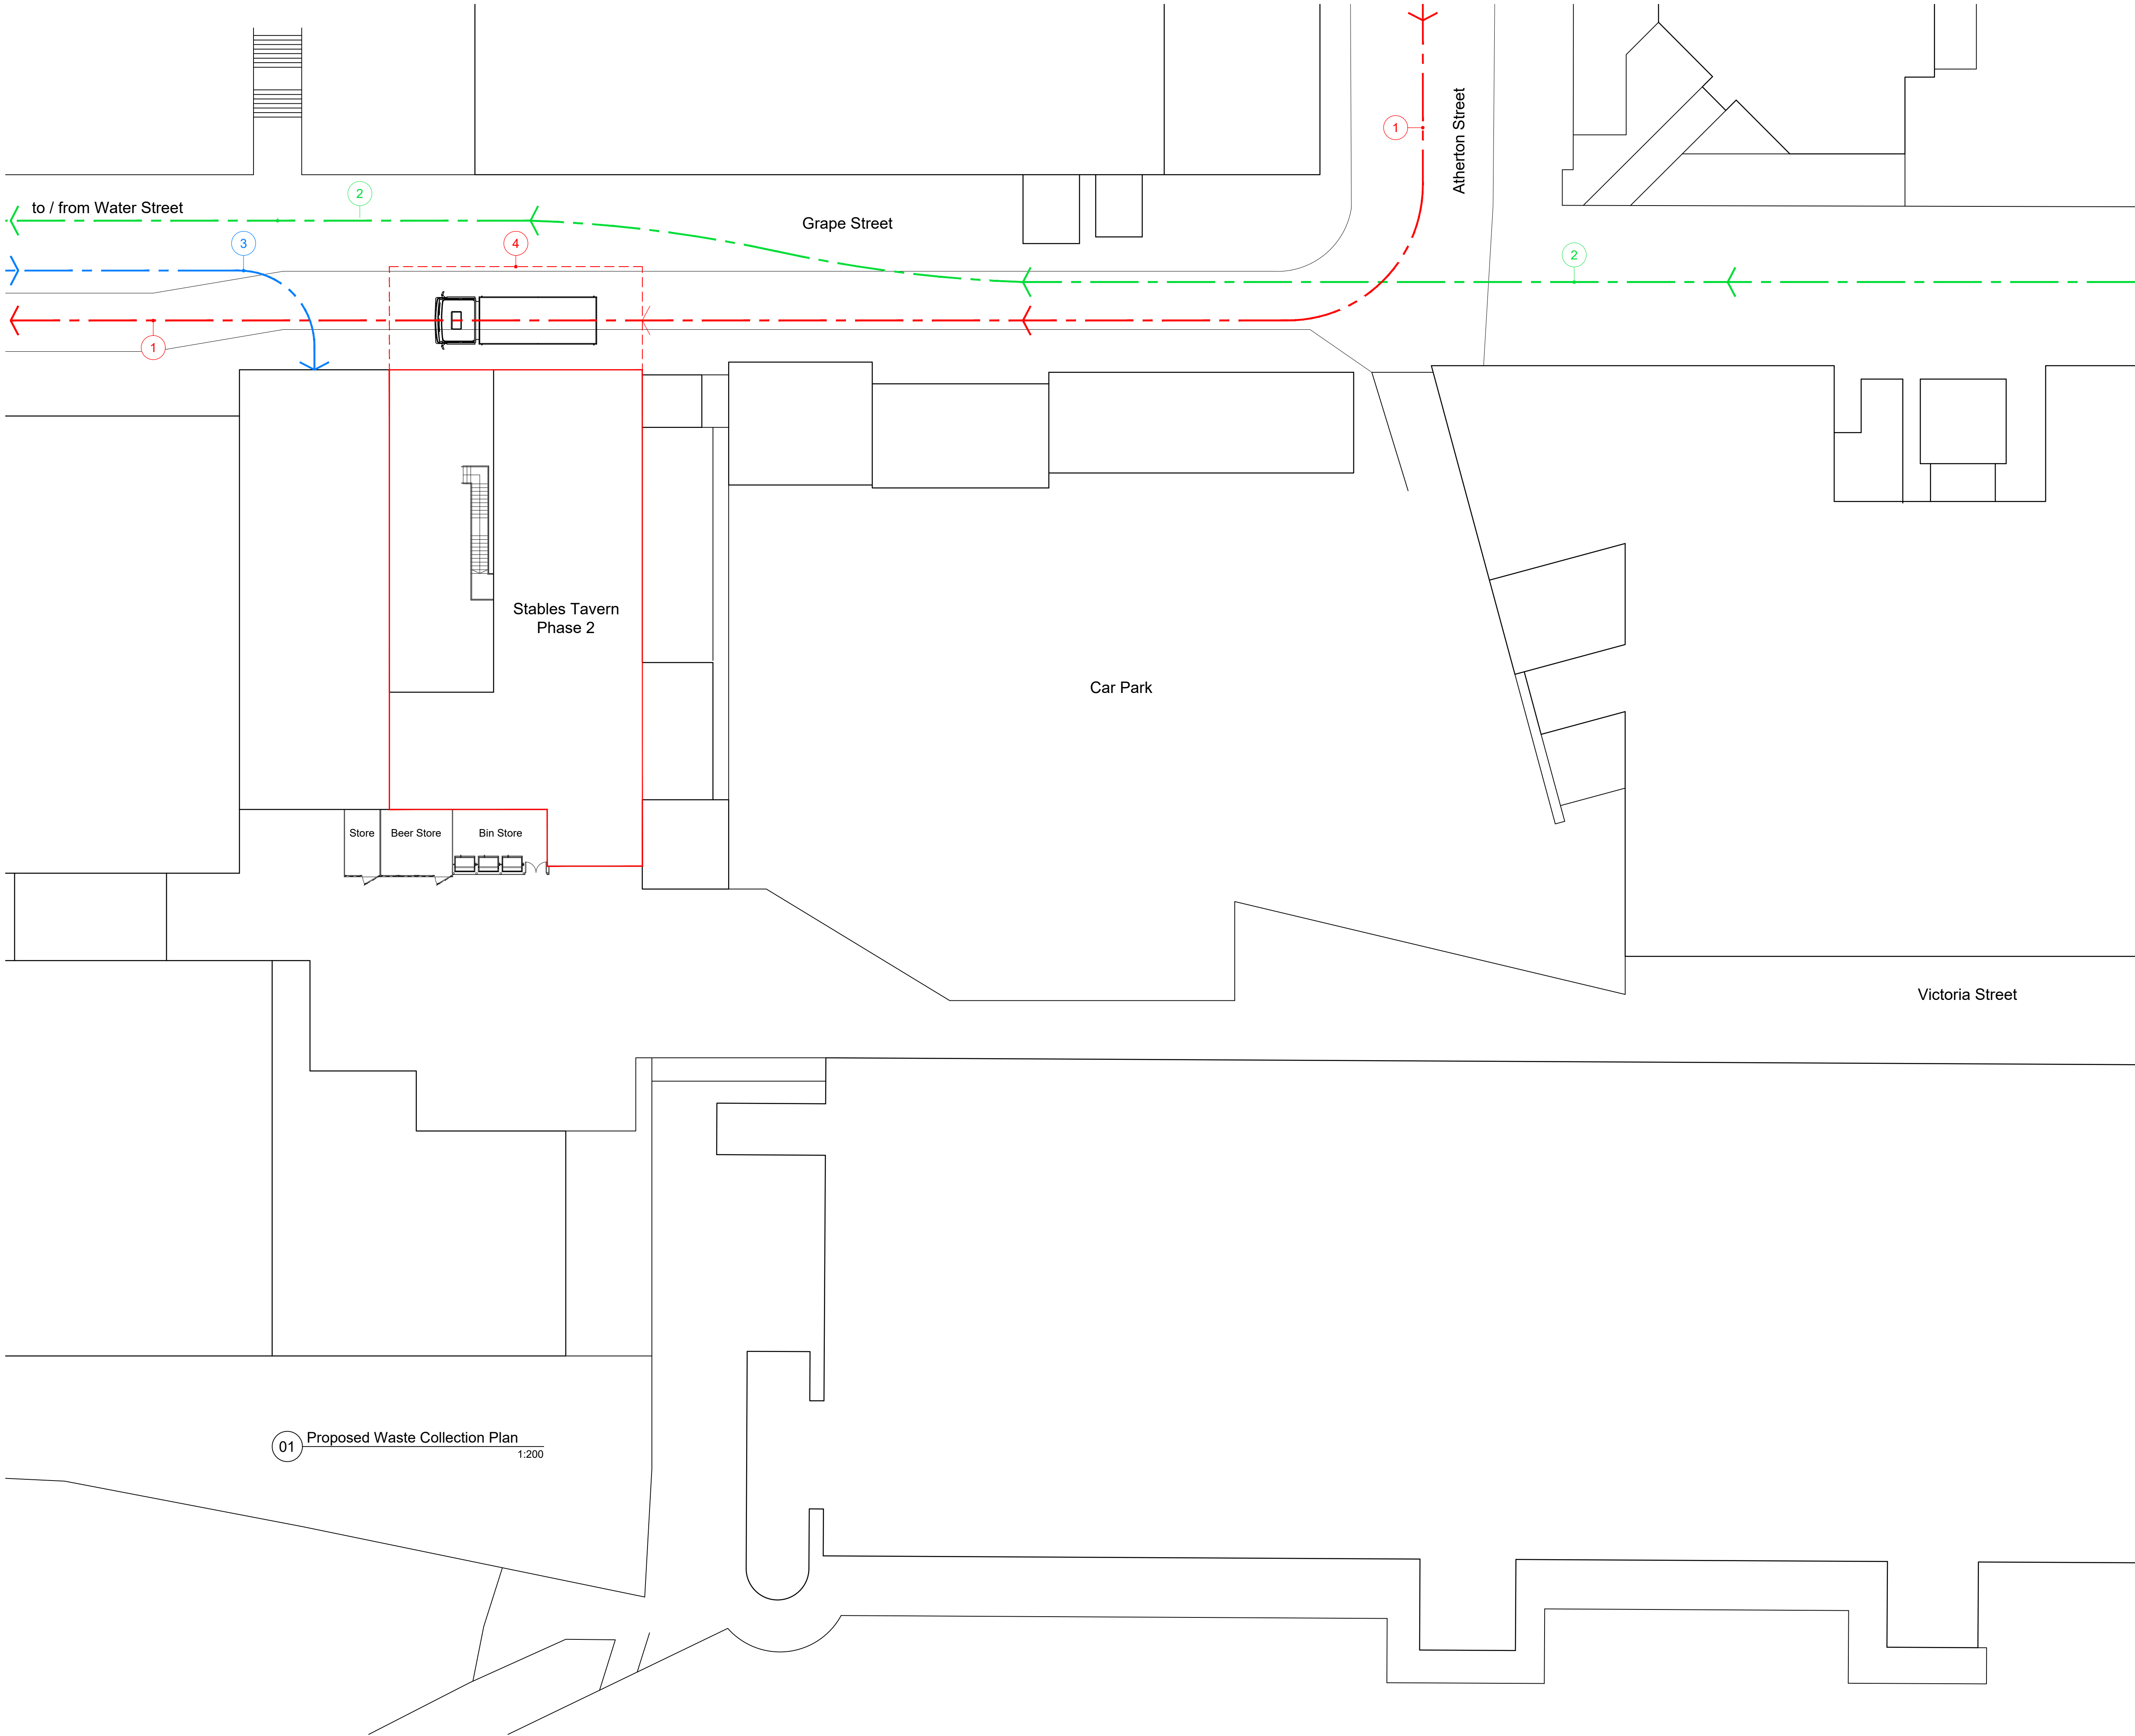

Notes :

- This drawing is the property of Imagineering Global and the copyright is reserved by them. This drawing is not to be copied or disclosed by or to any unauthorised persons without the prior written consent of Imagineering Global.
- This drawing is solely for the purpose of achieving Planning and Building Regulation approvals only and should not be classified as an actual construction drawing.
- Do not scale from this drawing. All dimensions are to be checked on site prior to construction, manufacture of any components and ordering of materials and equipment. Any discrepancies are to be reported to the architect for clarification.
- All materials and workmanship to be in accordance with the current Building Regulations, British Standards and Codes of Practice.
- This drawing is to be read in conjunction with all relevant Architectural, Structural Engineers, Mechanical Engineers, Electrical Engineers and Specialists drawings and specifications.

Materials and Workmanship :

- All materials must comply with British Standards or European Standards, Product Certification Schemes, Quality Assurance Schemes, British Board of Agreement Certificates, Construction Product Directives and Local Authority National Type Approvals.
- All materials should be fixed in strict accordance with manufacturers details and workmanship must be in strict accordance with BS 8000 : Workmanship on Building Sites - Parts : 1 to 16.
- Where materials, products and workmanship are not fully specified or described, they are to be suitable for the purpose stated or inferred and in accordance with recognised good practice.

Building Regulations :

- All work must comply with the current Building Regulations and the technical design and constructional requirements of the current Approved Documents.
- The person carrying out the building works is to liaise with and meet the requirements of the LA Building Control / Certifying Body giving required notices of stages of works as required by the Building Regulations including :
 - Inspection of existing foundations / lintels where required to check suitability to support new storey loadings.
 - Foundation excavations before any concrete is laid.
 - Oversite covering to ground floors before any concrete is laid.
 - Foul and surface water drainage before any pipes are covered over.
 - Structural timbers (upper storey floor joists / beams and roof structure before any coverings are fixed.
 - Completion of building prior to occupation.

Key :

- 1** Proposed path of material delivery vehicles and waste away vehicles to site. Vehicles to travel along Atherton Street, turn into Grape Street, park up immediately outside site and leave via Water Street. All construction traffic movements to take place at dedicated time between 10.00am and 11.00am only. Banksman to be employed to ensure the safe passage of all construction related vehicles to and from site.
- 2** Proposed path of pedestrians.
- 3** Proposed path of delivery vehicles to Stables Tavern.
- 4** Proposed temporary barriers to be used to segregate all construction traffic at times of delivery / waste collection. Banksman to be employed to ensure the safe passage of all construction related vehicles to and from site.

rev	description	date	dr by	app by
original	dr by			

**IMAGINEERING
GLOBAL**

The Lodge Studio

123 Manchester Road
Wilmslow : Cheshire : SK9 2JN
T : 0161 236 0678
E : imagine@pauldanson.com
www. pauldanson.com

client
Allied London

project
Stables Tavern Phase 2

drawing
Proposed Traffic Management Plan

file reference -	scale 1:200 @ A1
date April 2026	status Stage 4 - Technical
drawing number ST2-(00)-103	revision -