


GROSVENOR | 4TH FLOOR SHIP CANAL HOUSE, MANCHESTER

EXISTING WASHROOMS LAYOUT

This drawing is the property of Bluesky Design Interiors Limited and must not be copied or otherwise reproduced. All dimensions must be checked on site before commencing work. This drawing was produced using AutoCAD 2025.

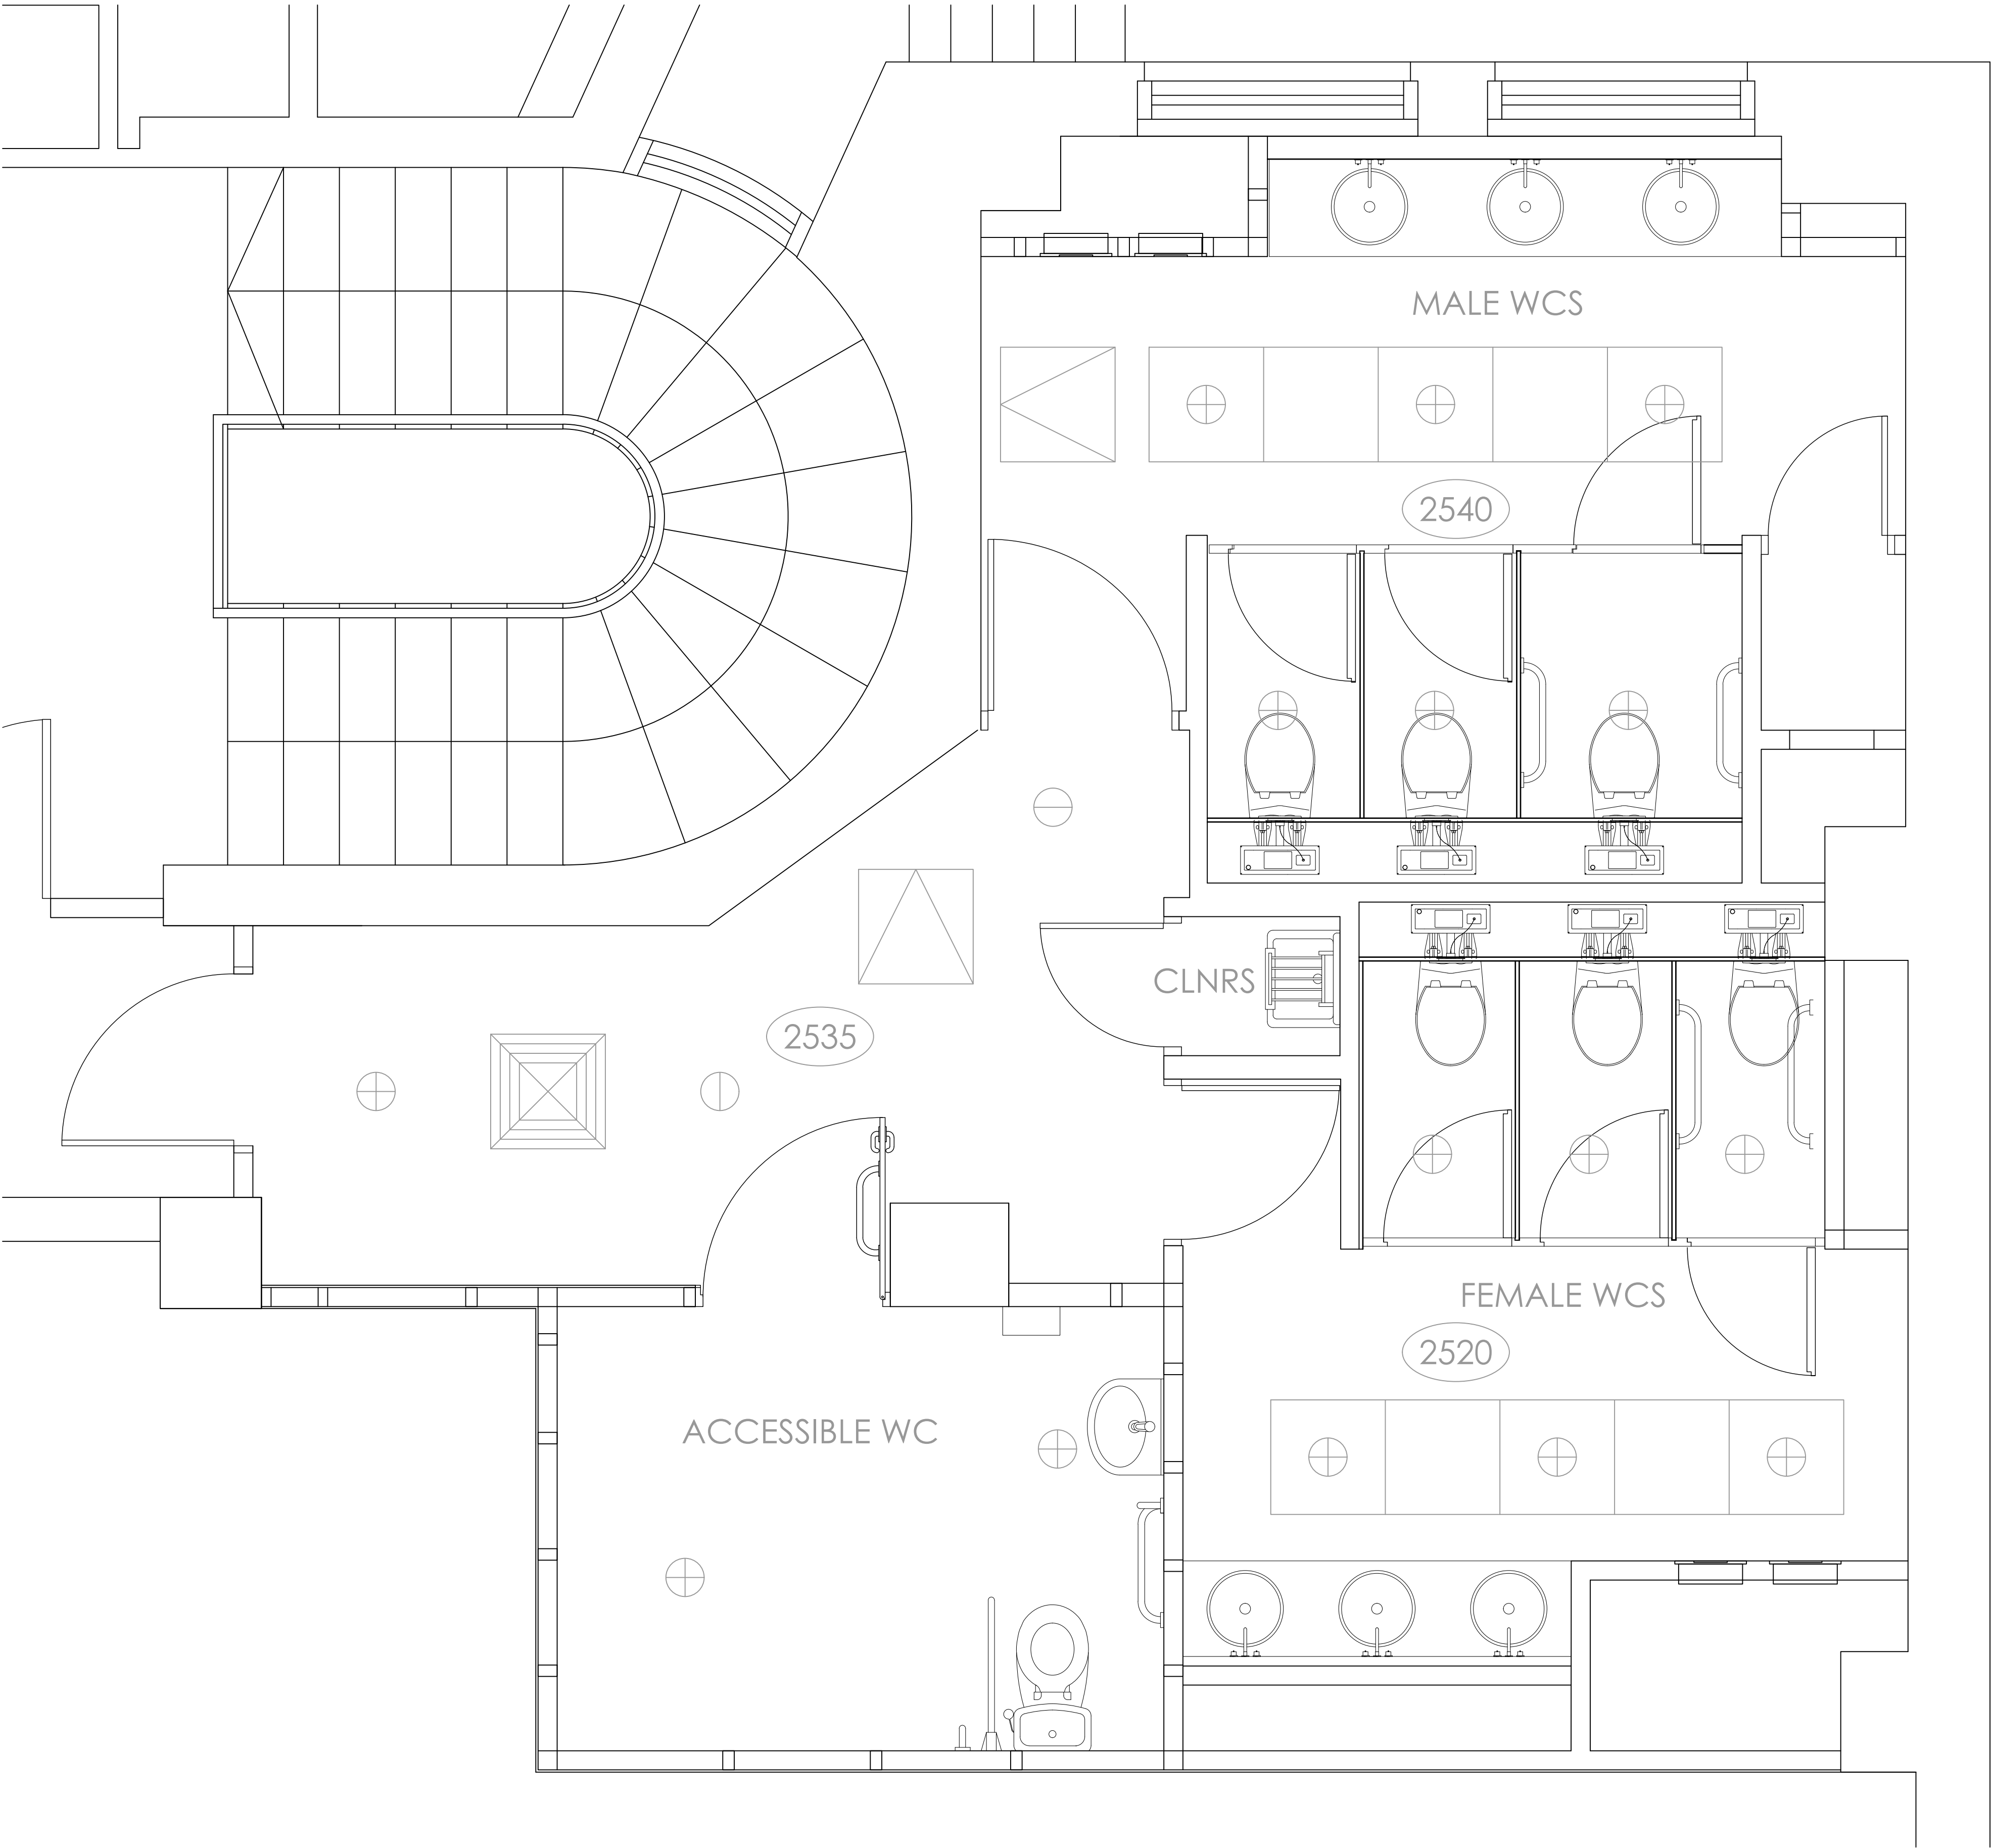

B	07.09.25	Issue for comment, titleblock text amended	HEK
A	27.6.25	FIRST FULL ISSUE FOR COMMENT	FLC
Rev	Date	Description	By
Client		GROSVENOR	
Project		4TH FLOOR SUITE	
Address		SHIP CANAL HOUSE	
Drawing Title		EXISTING WASHROOMS LAYOUT	

Date	26.06.2025	Scale	1:20 @ A1	By	FLC
Drawing No	1427-04-WC-04(B)	Status	FOR COMMENT		