


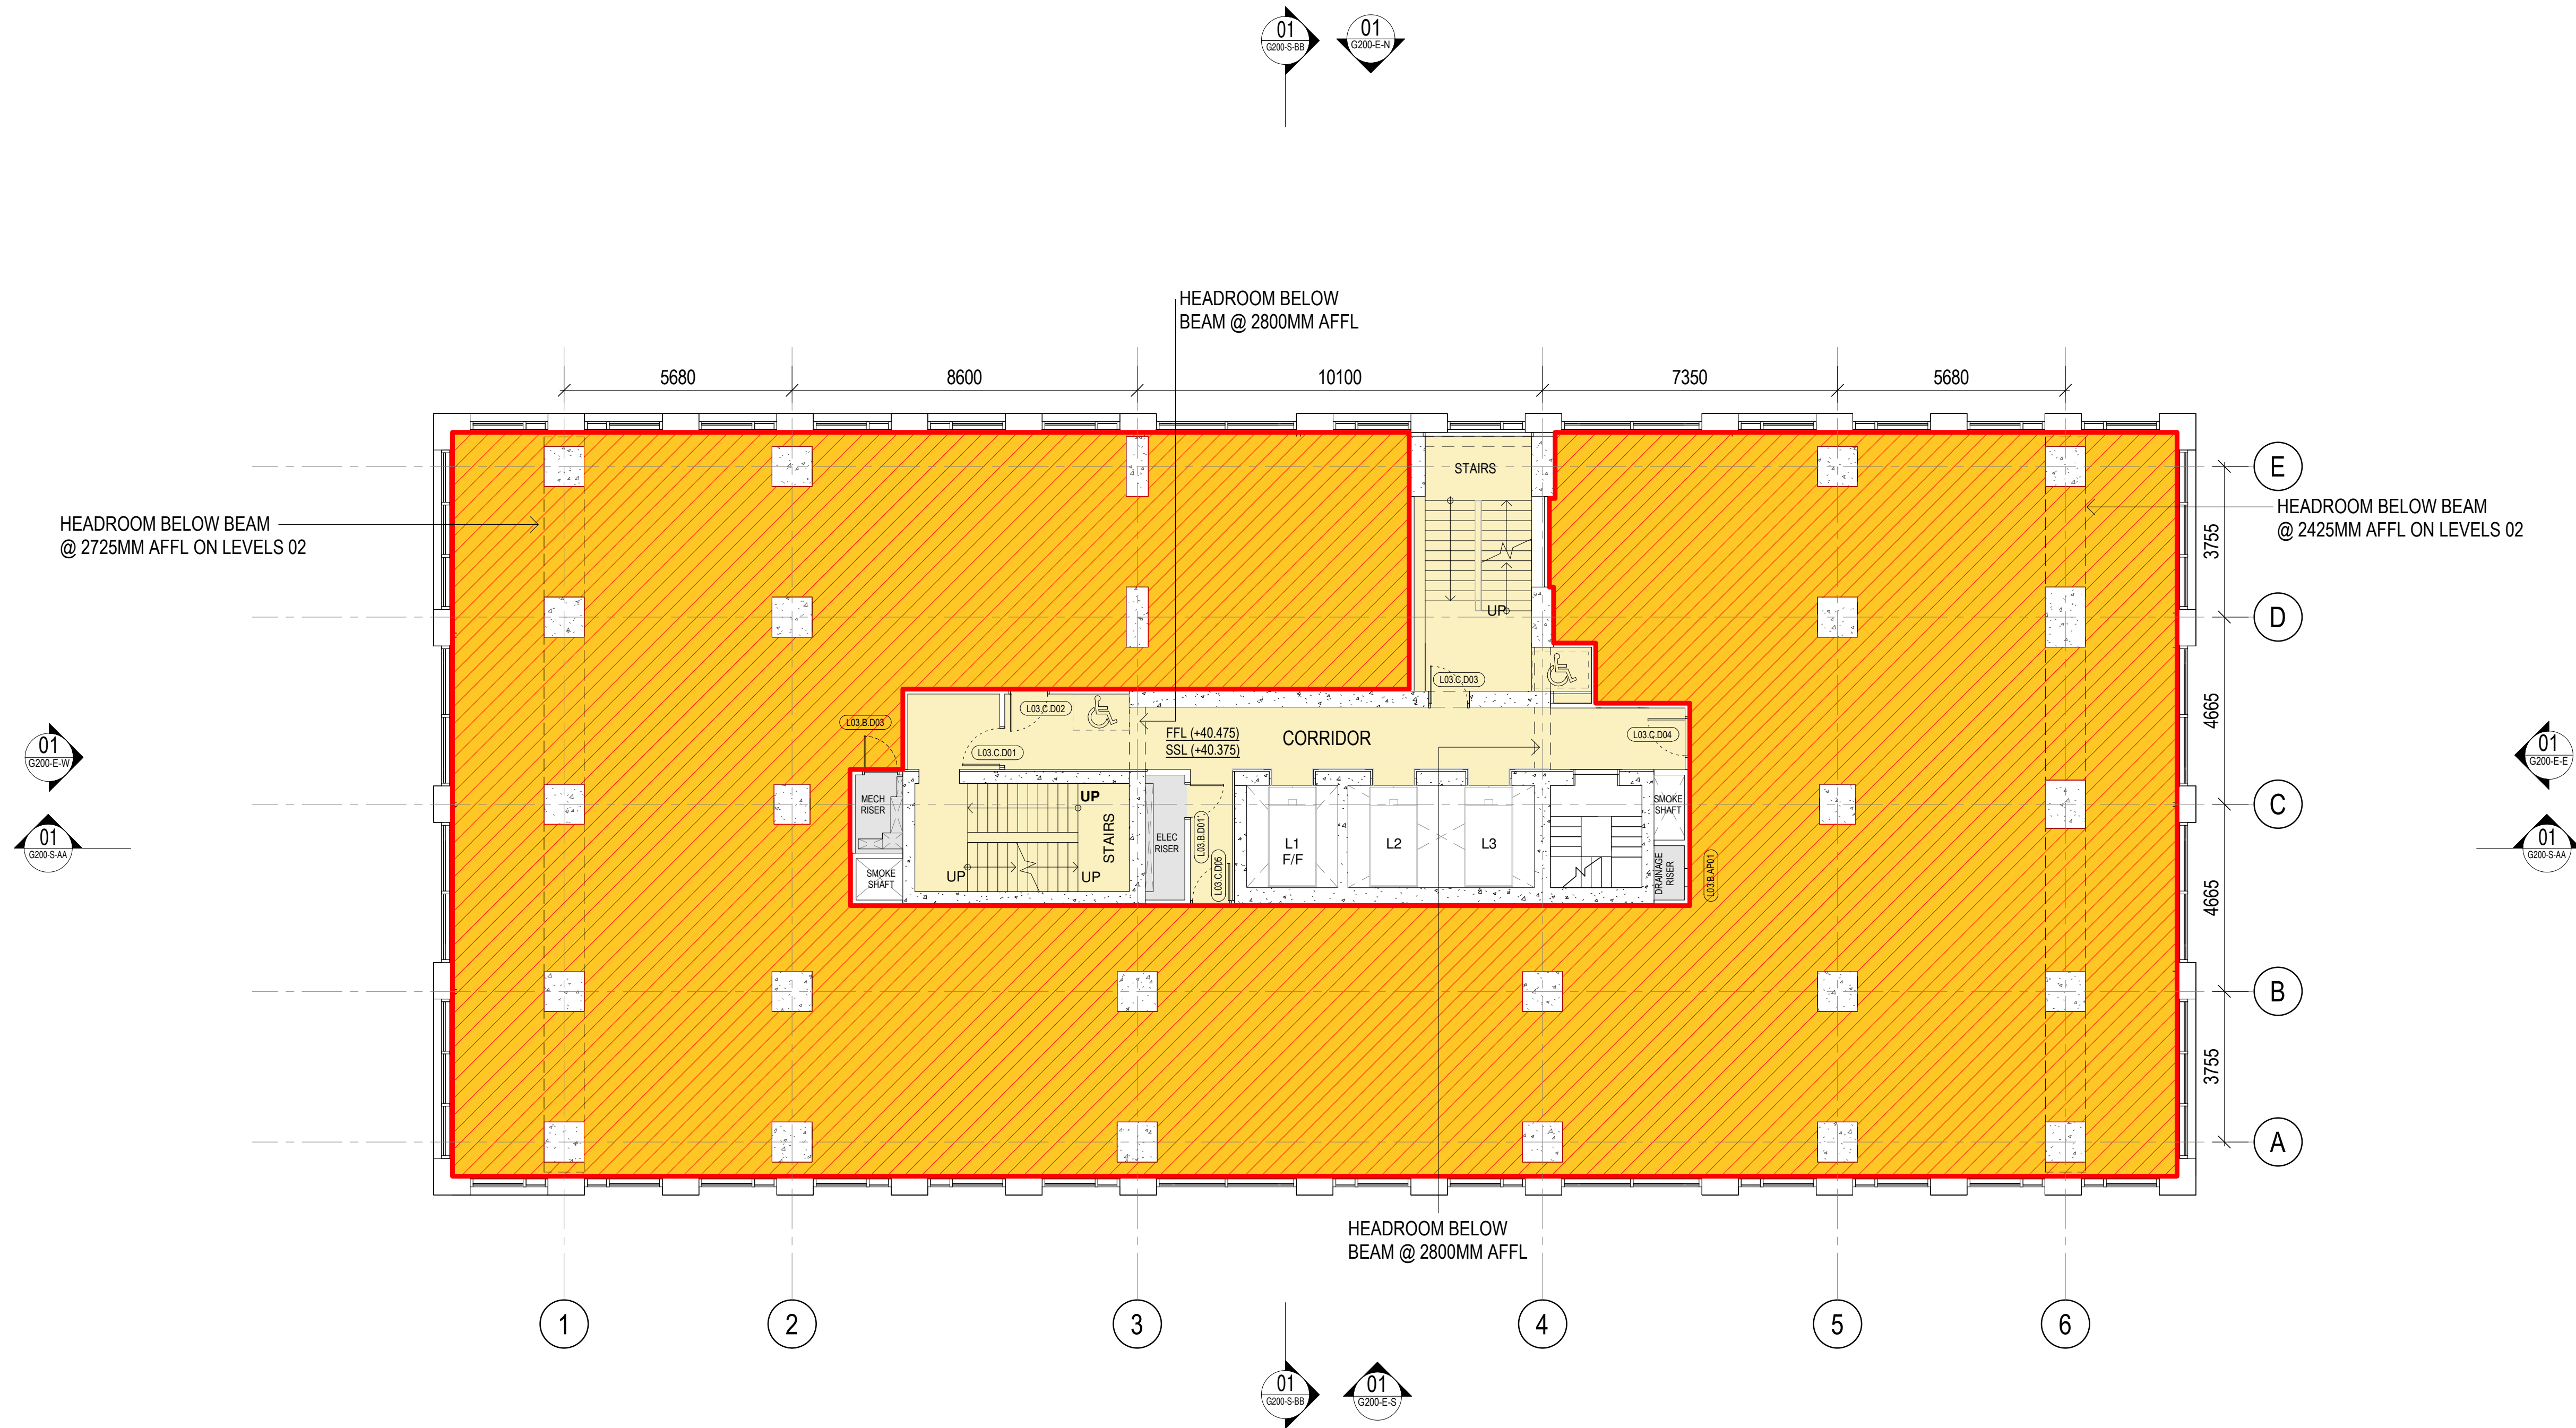

SCOPE OF WORKS KEY

 FUTURE FIT-OUT WORKS BY OTHERS

No. Date Dwn Ctk App Revision or reason for issue
P01 2020/122 GS GS JR ISSUED FOR PLANNING

KEY

-  SHELL & CORE
-  BACK OF HOUSE
-  CIRCULATION

--- OVERHEAD BEAMS / STRUCTURE -
VARIABLE HEADROOM BELOW REFER TO
DRAWING 6555-T2-G300-SE-XX-003

General Notes
Do not scale from drawing. Use marked dimensions.
To be read in conjunction with all other Consultant's drawings.
The Architect to be immediately notified of any discrepancies.
Copyright on this drawing retained by the Architect.

Client
VITA

Select Property Group
The Box, Horseshoe Lane
Alderley Edge, SK9 7QP
Telephone +44 (0) 207 123 4000 Facsimile +44 (0) 161 332 7718
Email info@selectproperty.com

**DENTON
CORKER
MARSHALL**

Architect
Denton Corker Marshall LLP
4th Floor, 6 St Ann's Passage
Old Exchange Buildings, Manchester M2 6BE
Telephone 0161 834 3511
Email mail@dentoncorkermarshall.co.uk

Project Title
T2 VITA LIVING, ST. JOHNS

Scale / North Point
1:100 @ A1 0 1 2 3 5M
1:200 @ A3

Drawing Title
**EXISTING LEVEL 02
PLAN**

Drawing Number
T2-DCM-XX-02-XP-A-50001

Drawing Status
PLANNING

Revision
P01.01