


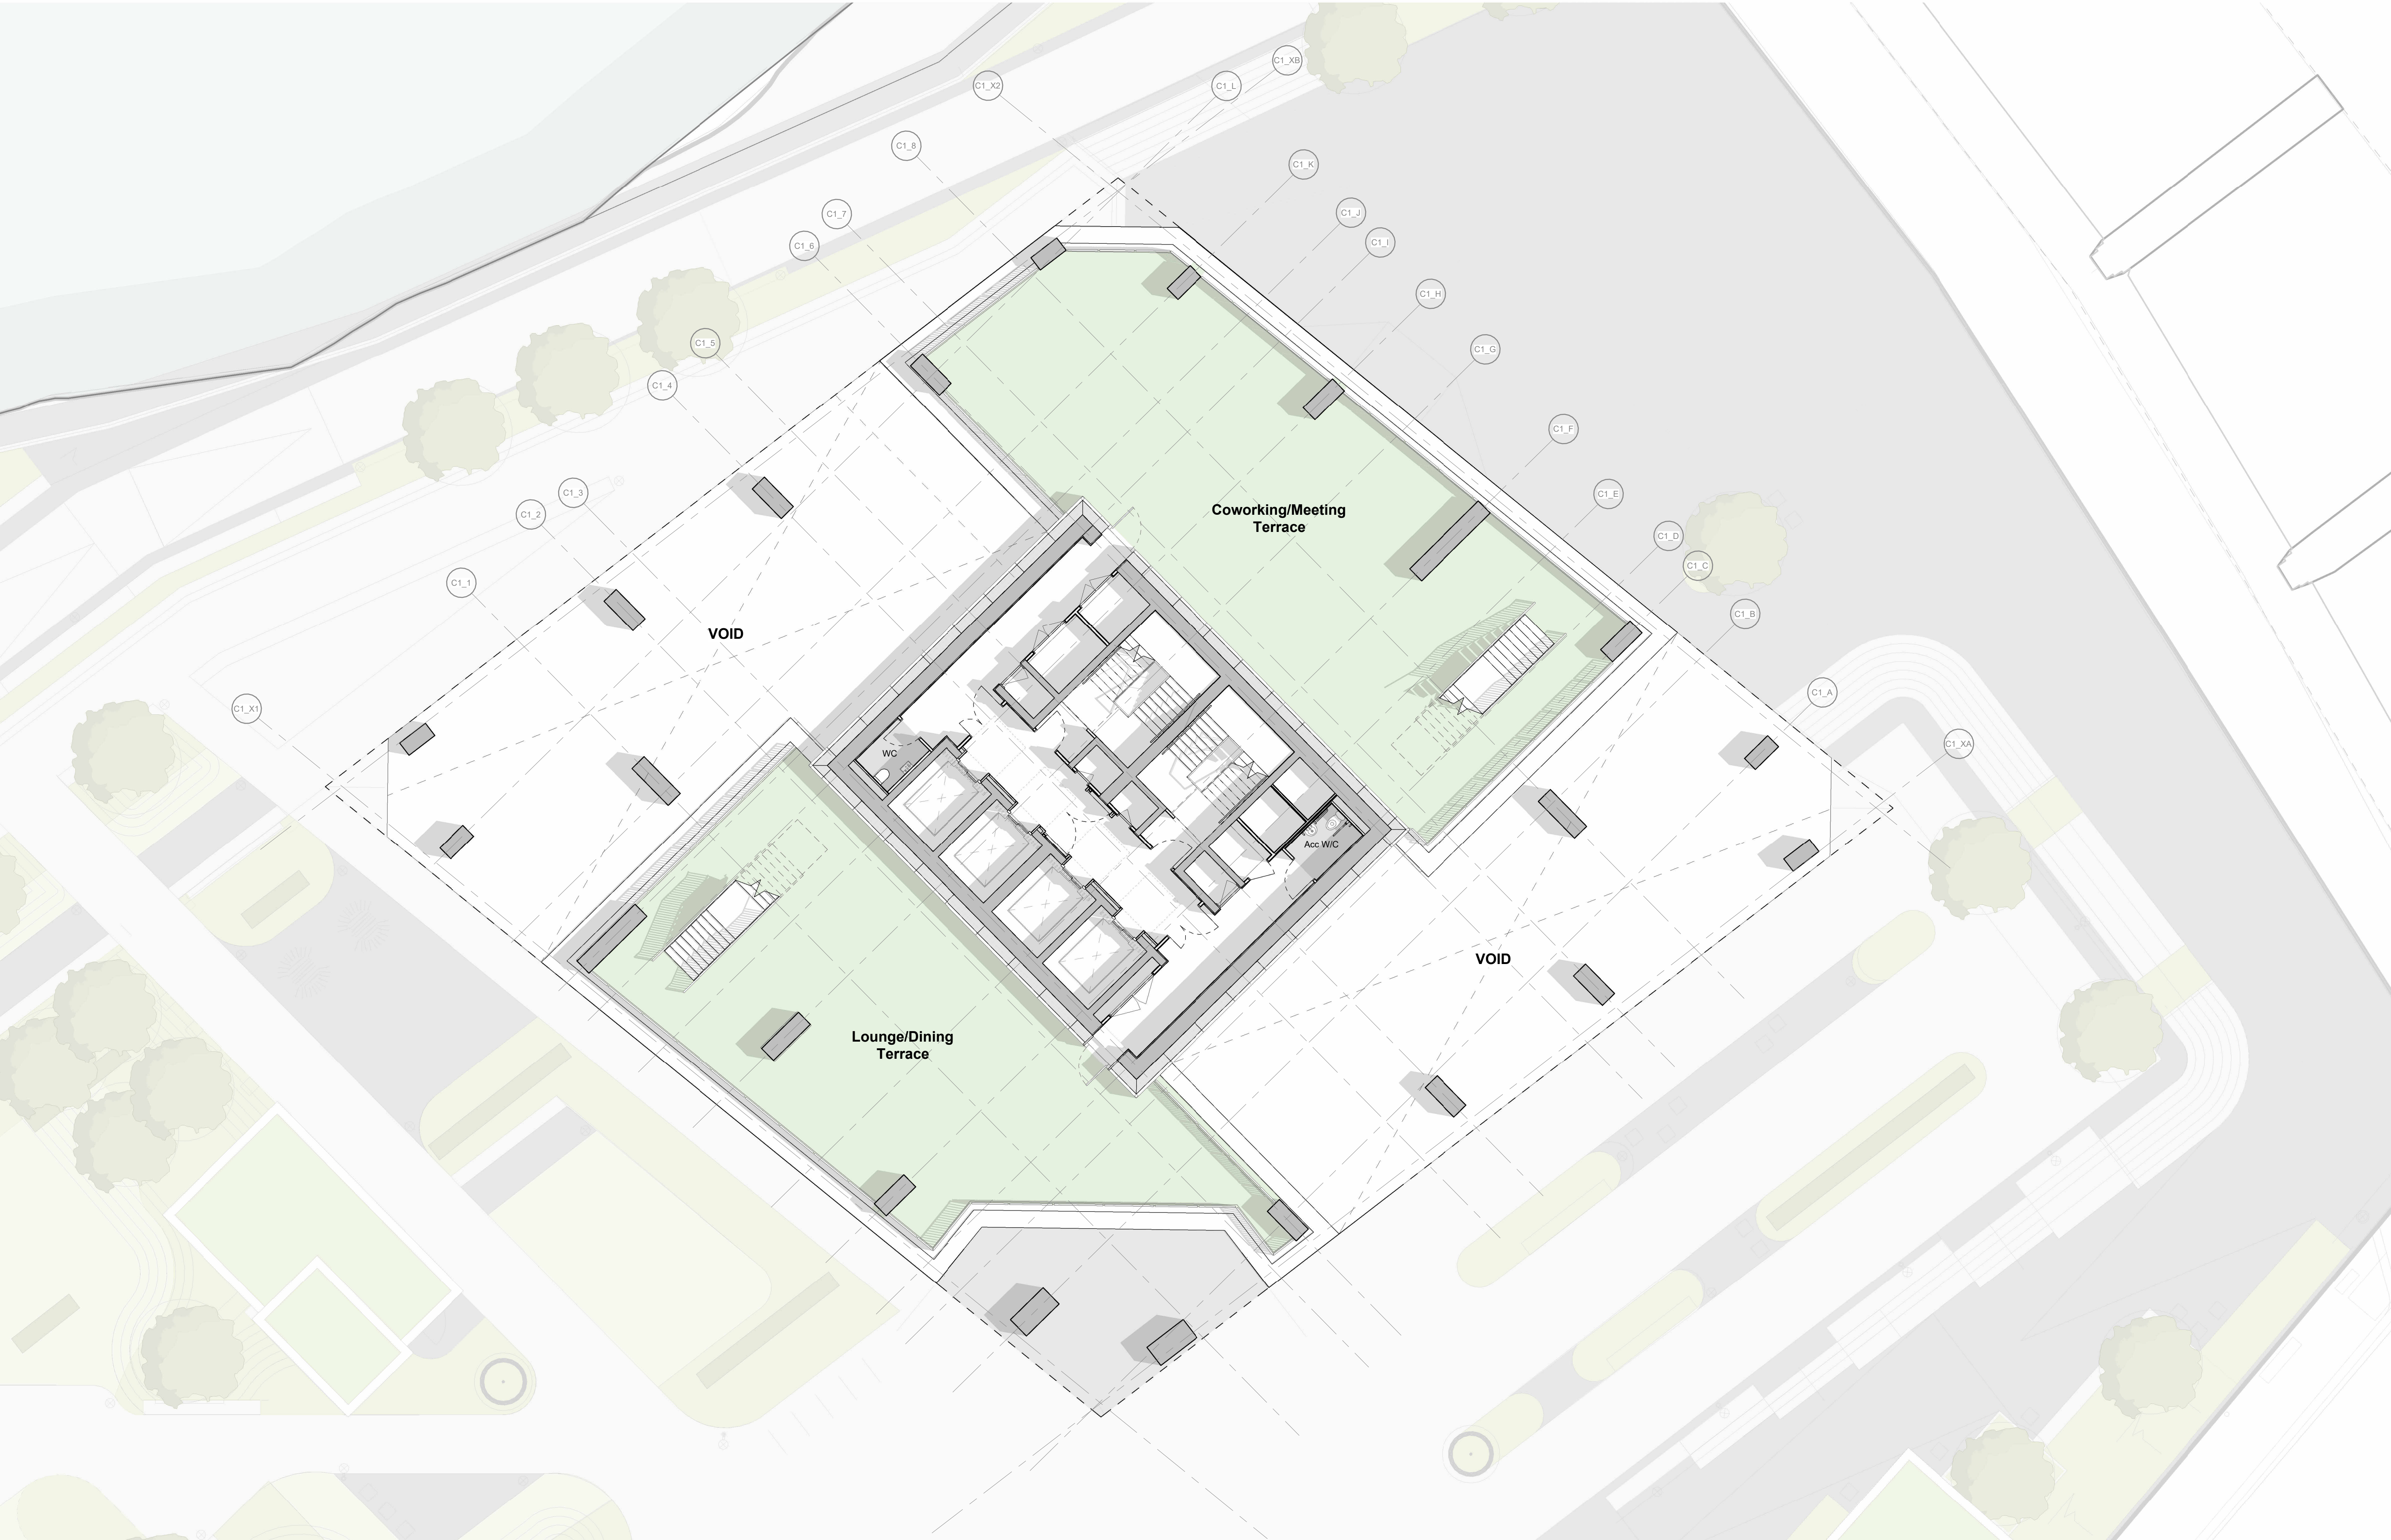

This drawing is copyright
Do not scale off dimensions.

All dimensions to be checked on
site by contractor.

Contractor to report any dimensional
discrepancies, errors or omissions
prior to commencing on site.

Residential FOH

Commercial

Staff

BOH

Refuse

Amenity

Terrace

NORTH

Rev	Date	Description
P01	2021-10-29	Planning Issue
P02	2026-01-08	Planning NMA Issue

Project Title
**Trinity Islands
Trinity Way
Manchester**

Status
Planning Issue

Drawing Title
**Site C Building 1
General Arrangement
Level 02 Plan**

Project No 10364	Scale 1 : 100 @ A1
Revision P02	

10364-C1-SHP-G200-PL-02-B5D801

Manchester
+44 (0)161 835 2345

London
+44 (0)20 7549 4000

Birmingham
+44 (0)121 233 1874

© SimpsonHaugh Architects 2025