



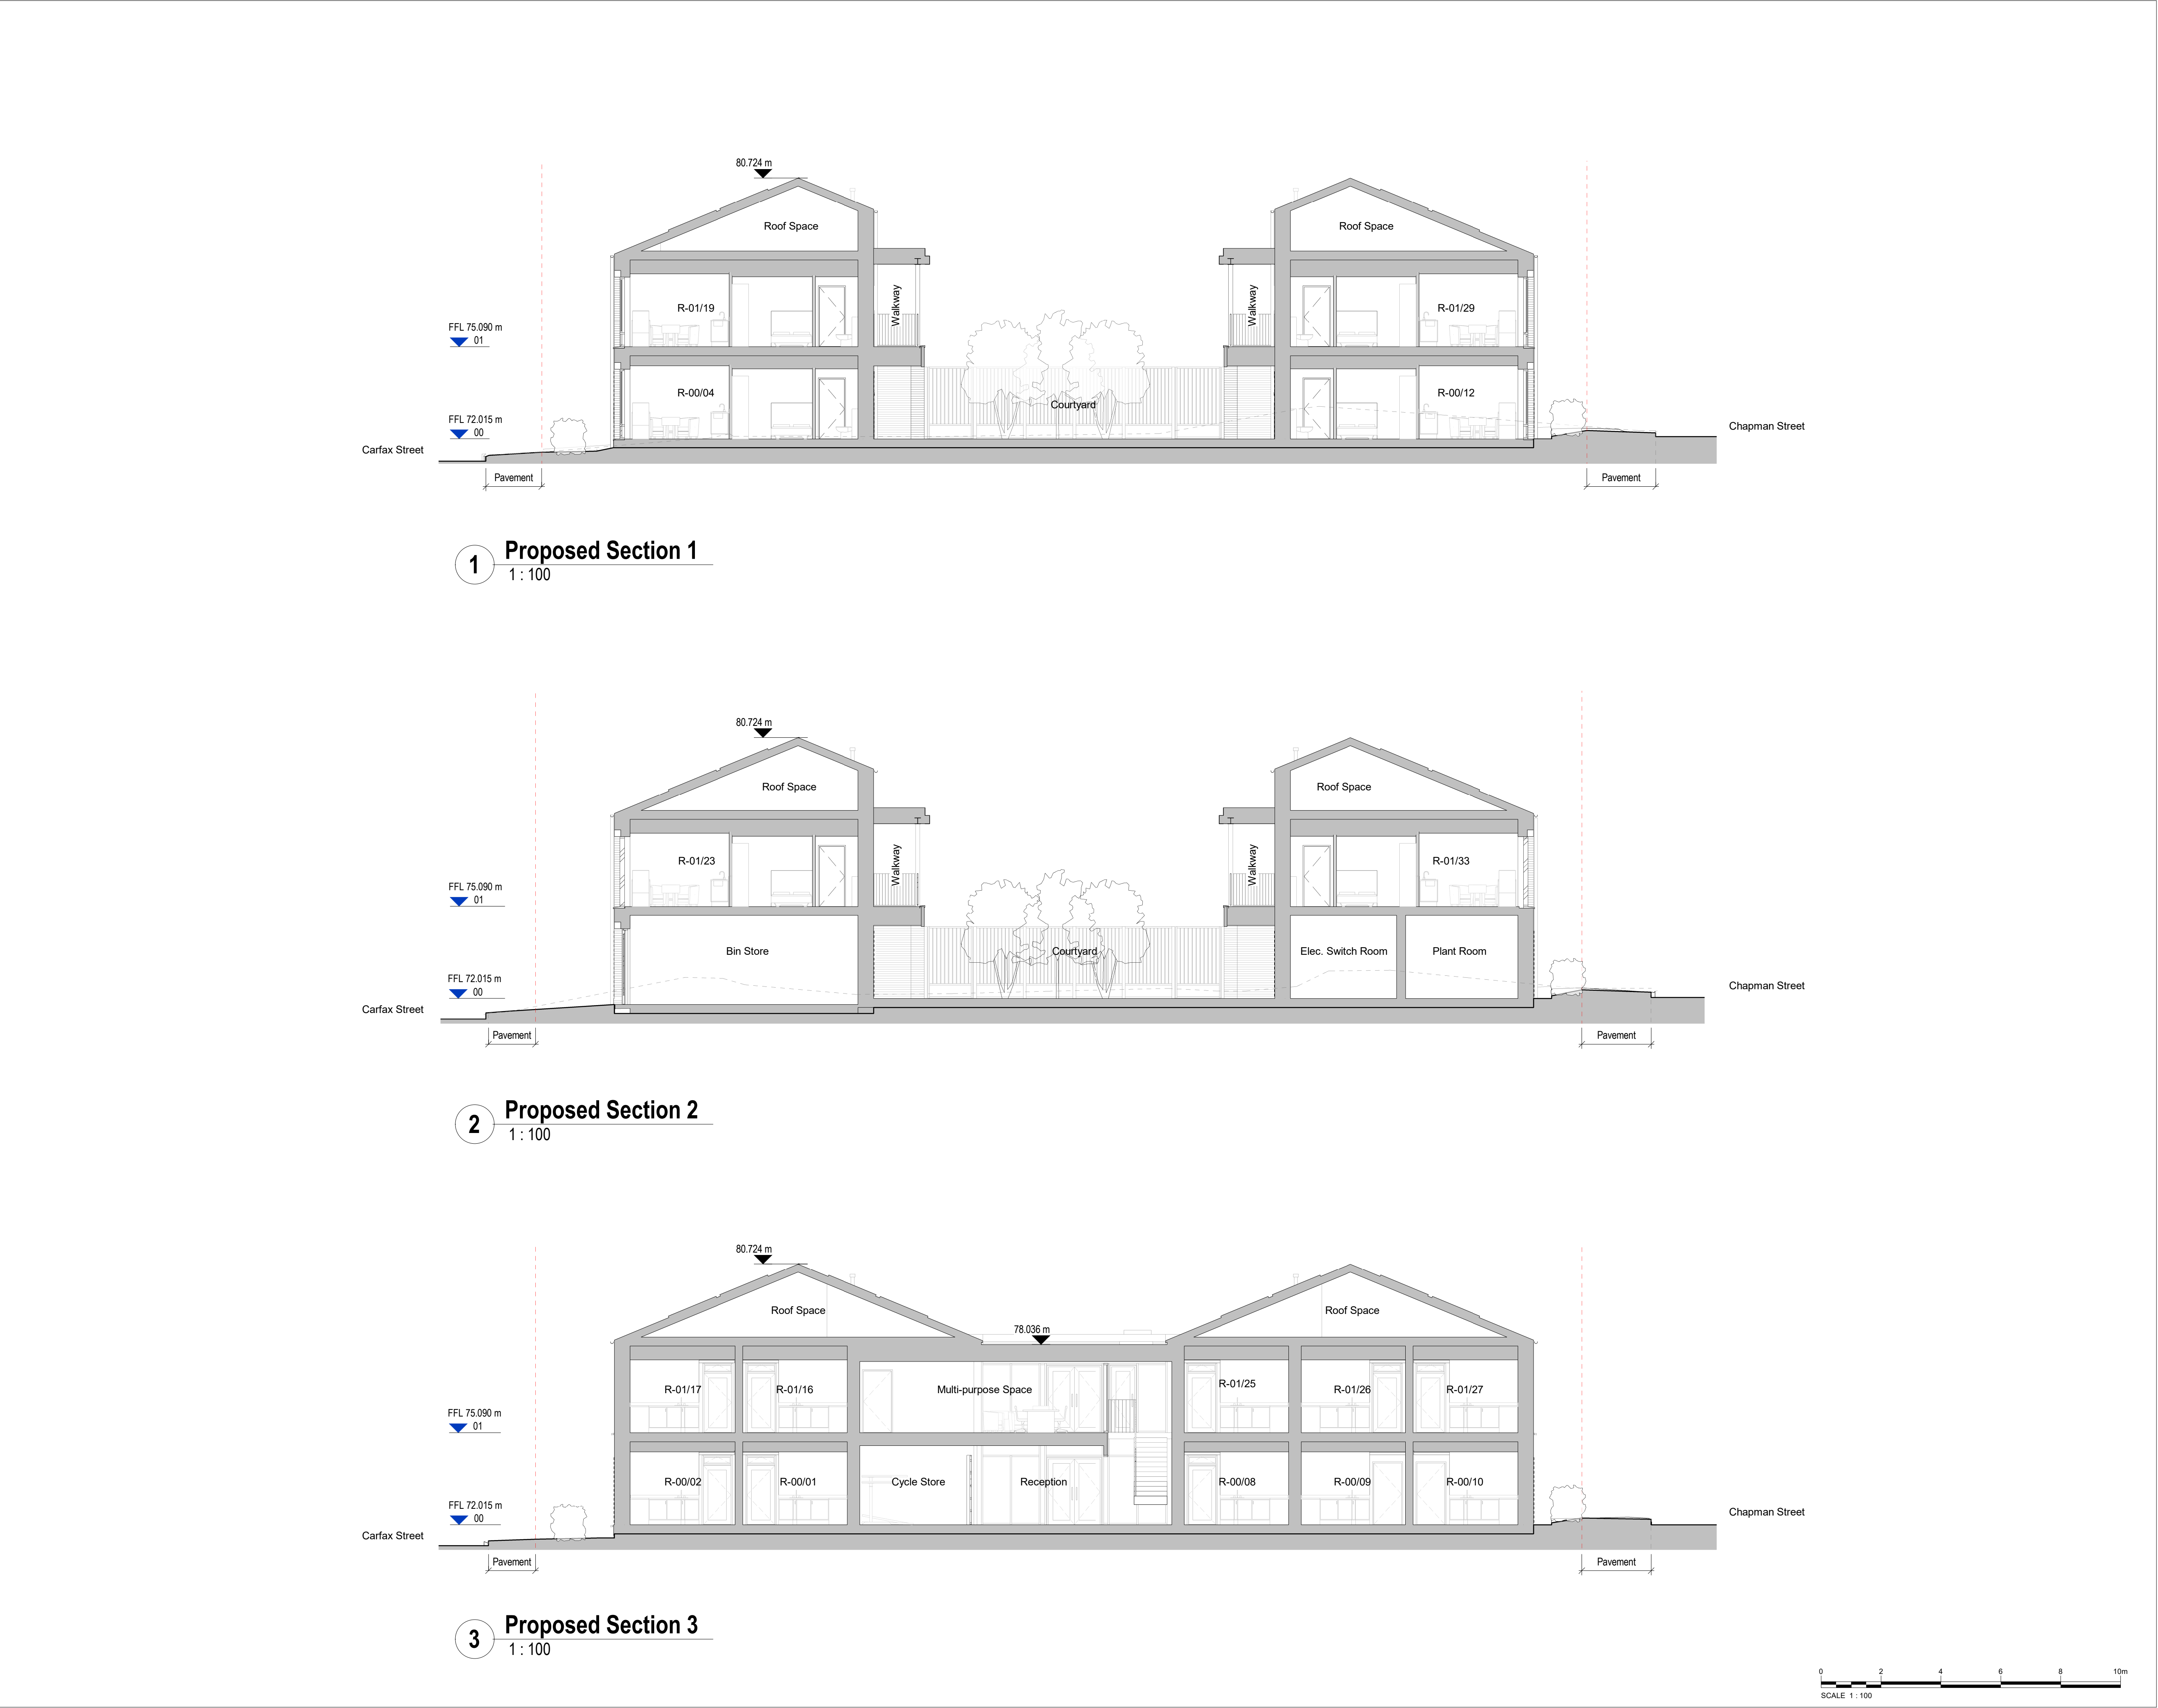

Notes

For Planning purposes only
Copyright reserved.

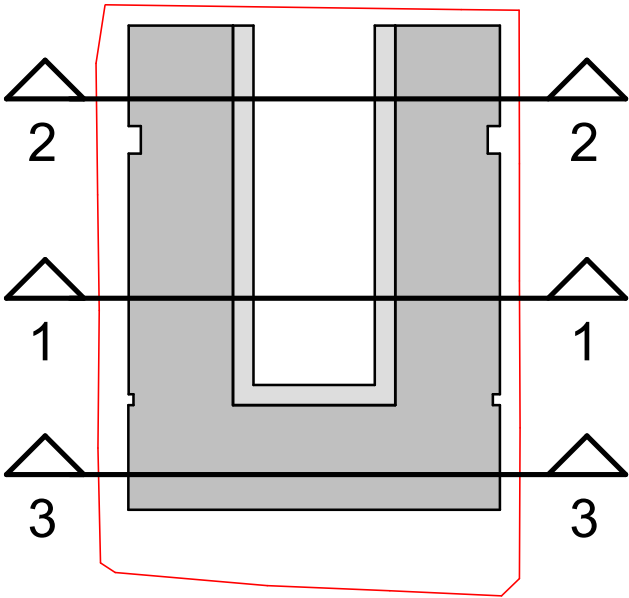

Key Plan

- Site Boundary
- Existing Site Contours

P02	09/02/26	Issue for Planning	JH
P01	23/01/26	First Issue	JH

Revisions

Purpose	Status Code
Planning	S2

Client
Centrepont

Project
Land at Chapman Street, Gorton

Title
Proposed Sections - Short

Scale	Size	Date	Drawn	Checked
As indicated	A1	23/01/26	JH	GL

3DReid
www.3DReid.com
Architecture Interiors Masterplanning

Drawing No.	Rev.
250128-3DR-ZZ-XX-DR-A-08210	P02

