

THE INFORMATION CONTAINED IN THIS DRAWING IS FOR REFERENCE ONLY AND IS WITHOUT CHARGE, LIABILITY OR RESPONSIBILITY

NOTES:

3.60t @ 45.0m

(SL) 4.00t @ 45.0m

4.12t @ 40.0m

(SL) 4.46t @ 40.0m

4.80t @ 35.0m

(SL) 5.38t @ 35.0m

5.69t @ 30.0m

(SL) 6.52t @ 30.0m

6.68t @ 25.0m

(SL) 7.38t @ 25.0m

8.45t @ 20.0m

Articulated Vehicle with Twin Steered Tractor

Project Name:
Sparkle Street

Drawing Title:
Artic. Sweep Path 2

Client:
Midgard

Drawing Status:
Review/Comment


Date:
06/06/2018

Drawn:
JRL

Revision:
01

JRL GROUP

Unit 4, Elstree Way, Borehamwood, Hertfordshire, WD6 1RN.
Email: info@jreddington.ltd.uk www.jgroup.co.uk
Tel: 020 8953 7800

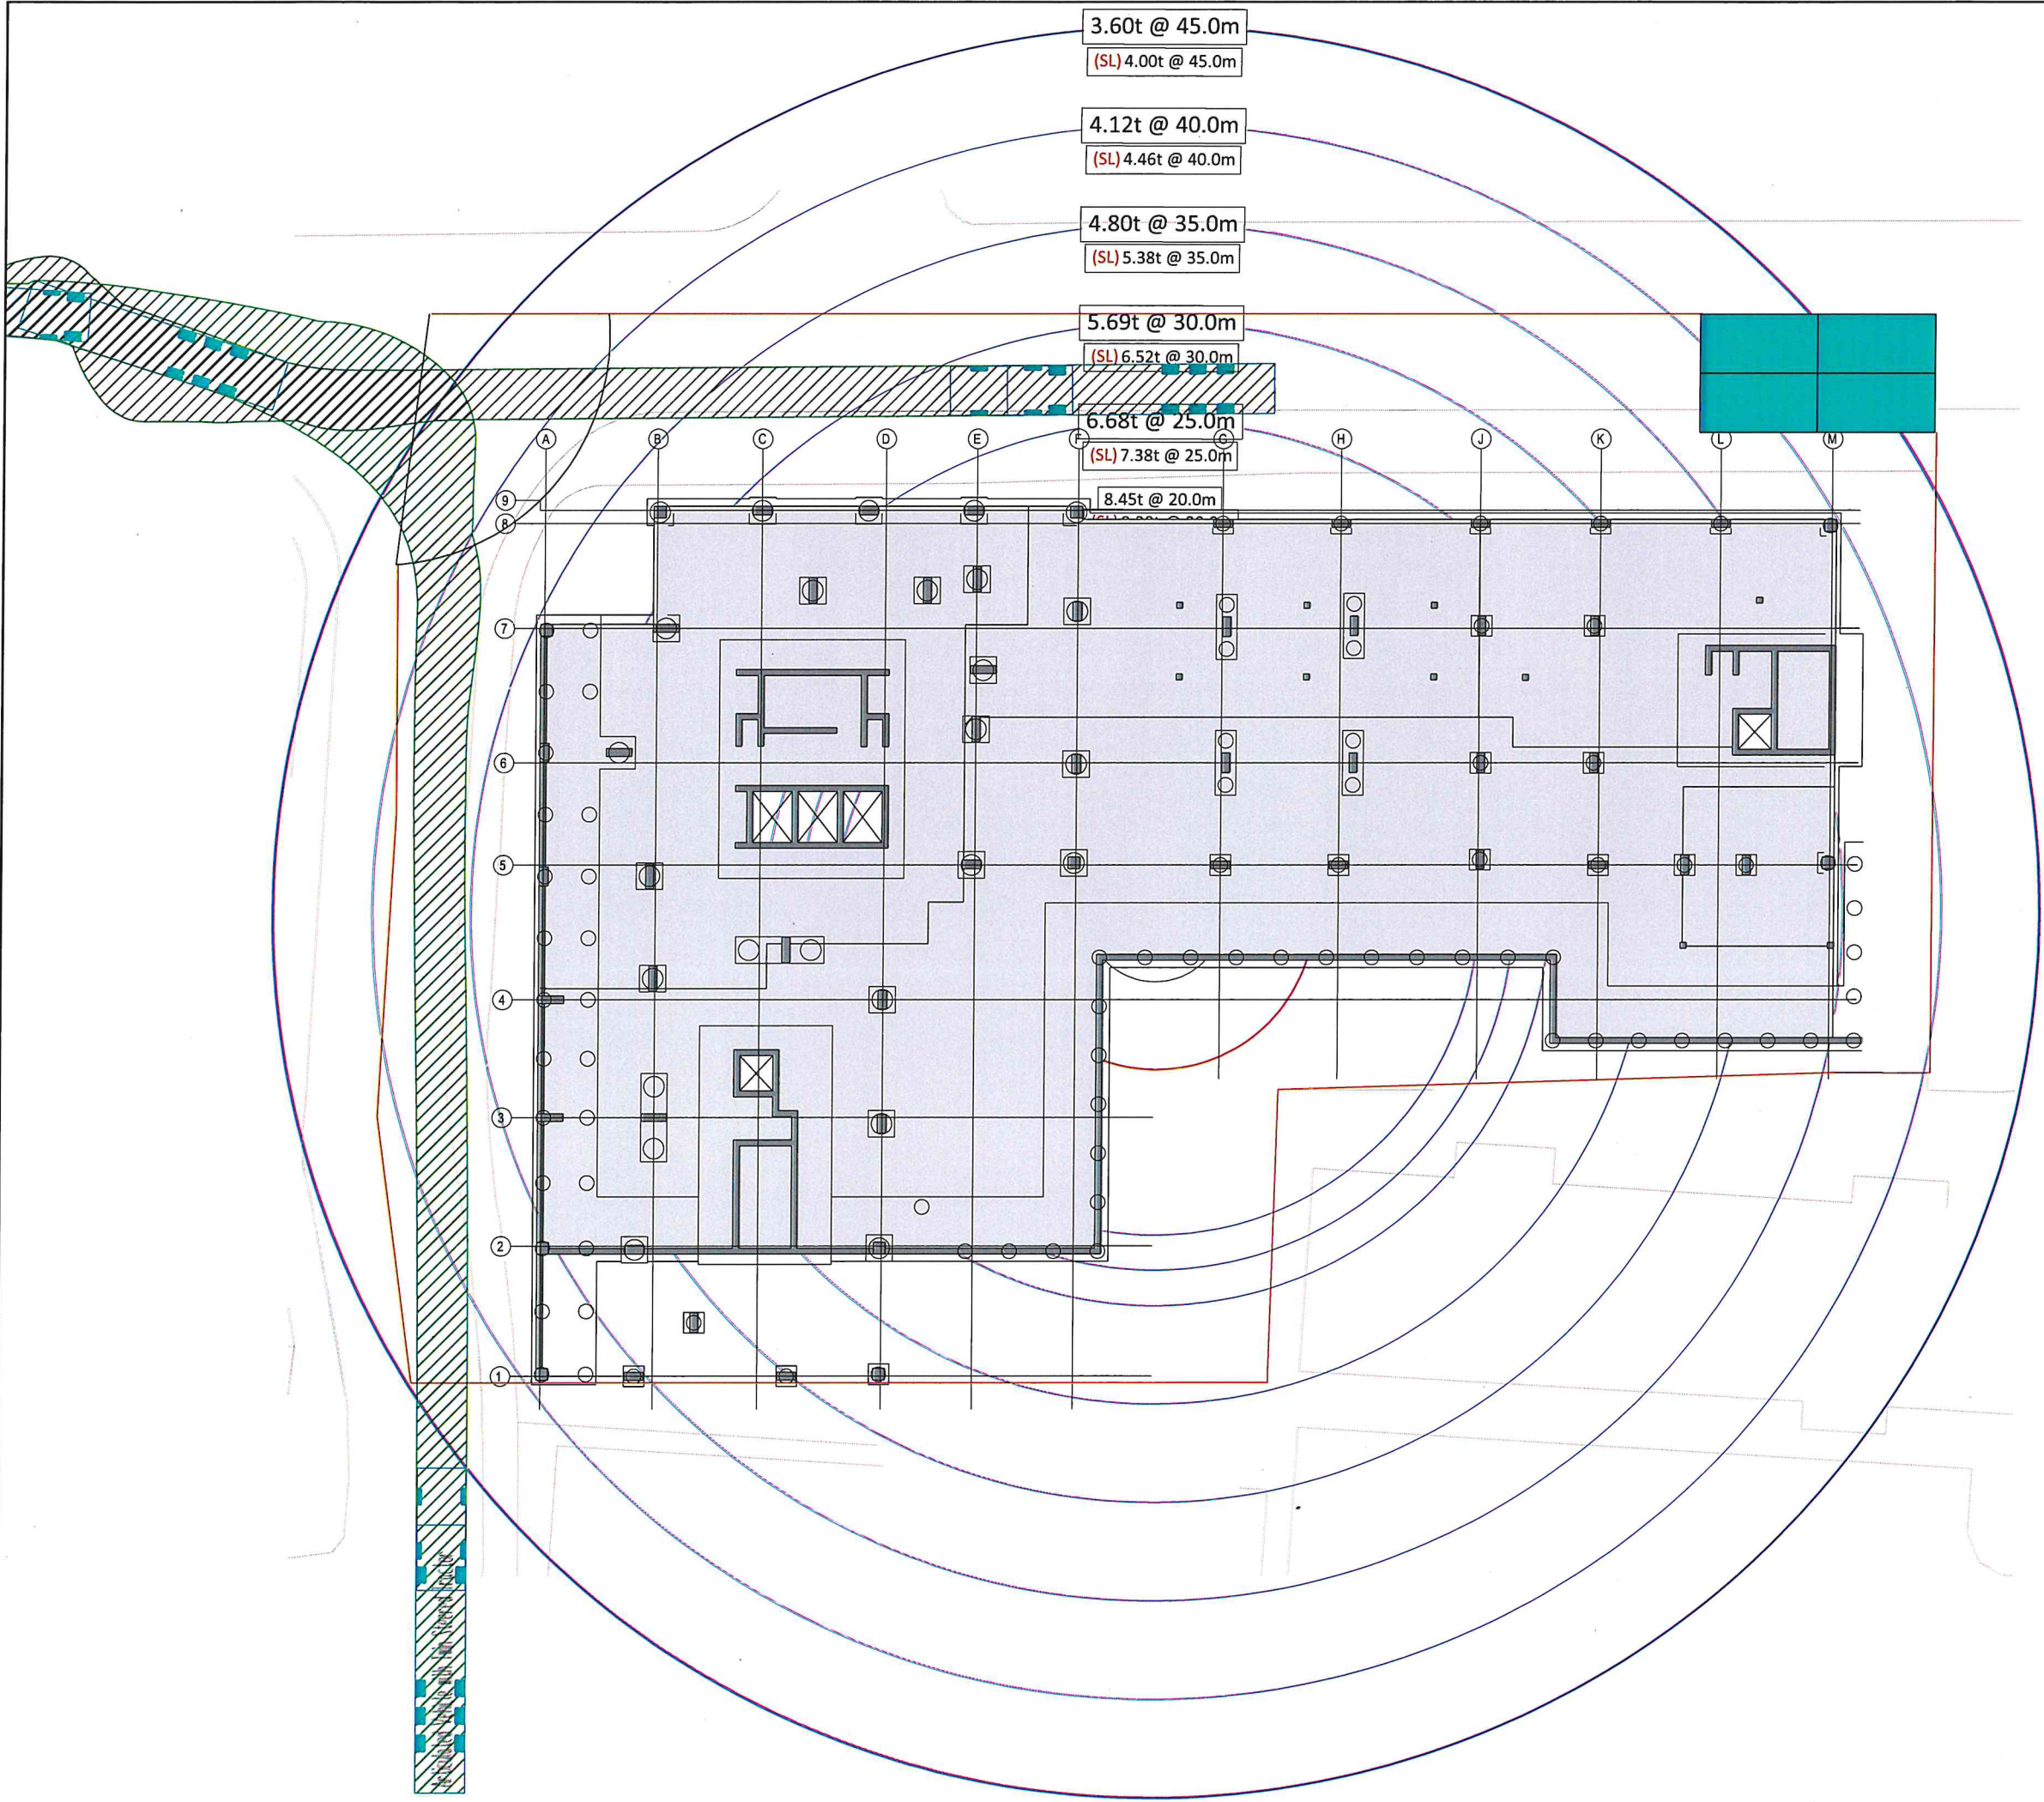

THE INFORMATION CONTAINED IN THIS DRAWING IS FOR REFERENCE ONLY AND IS WITHOUT CHARGE, LIABILITY OR RESPONSIBILITY

NOTES:

Project Name:
Sparkle Street

Drawing Title:
Artic Sweep Path 3

Client:
Midgard

Drawing Status:
Revision/Comment

Date:
2024-01-01

Drawn:
C

Revision:
1

JRL GROUP

Unit 4, Elstree Way, Borehamwood, Hertfordshire, WD6 1RN,
Email: info@reddington.ltd.uk | www.jrlgroup.co.uk
Tel: 020 8953 7800