

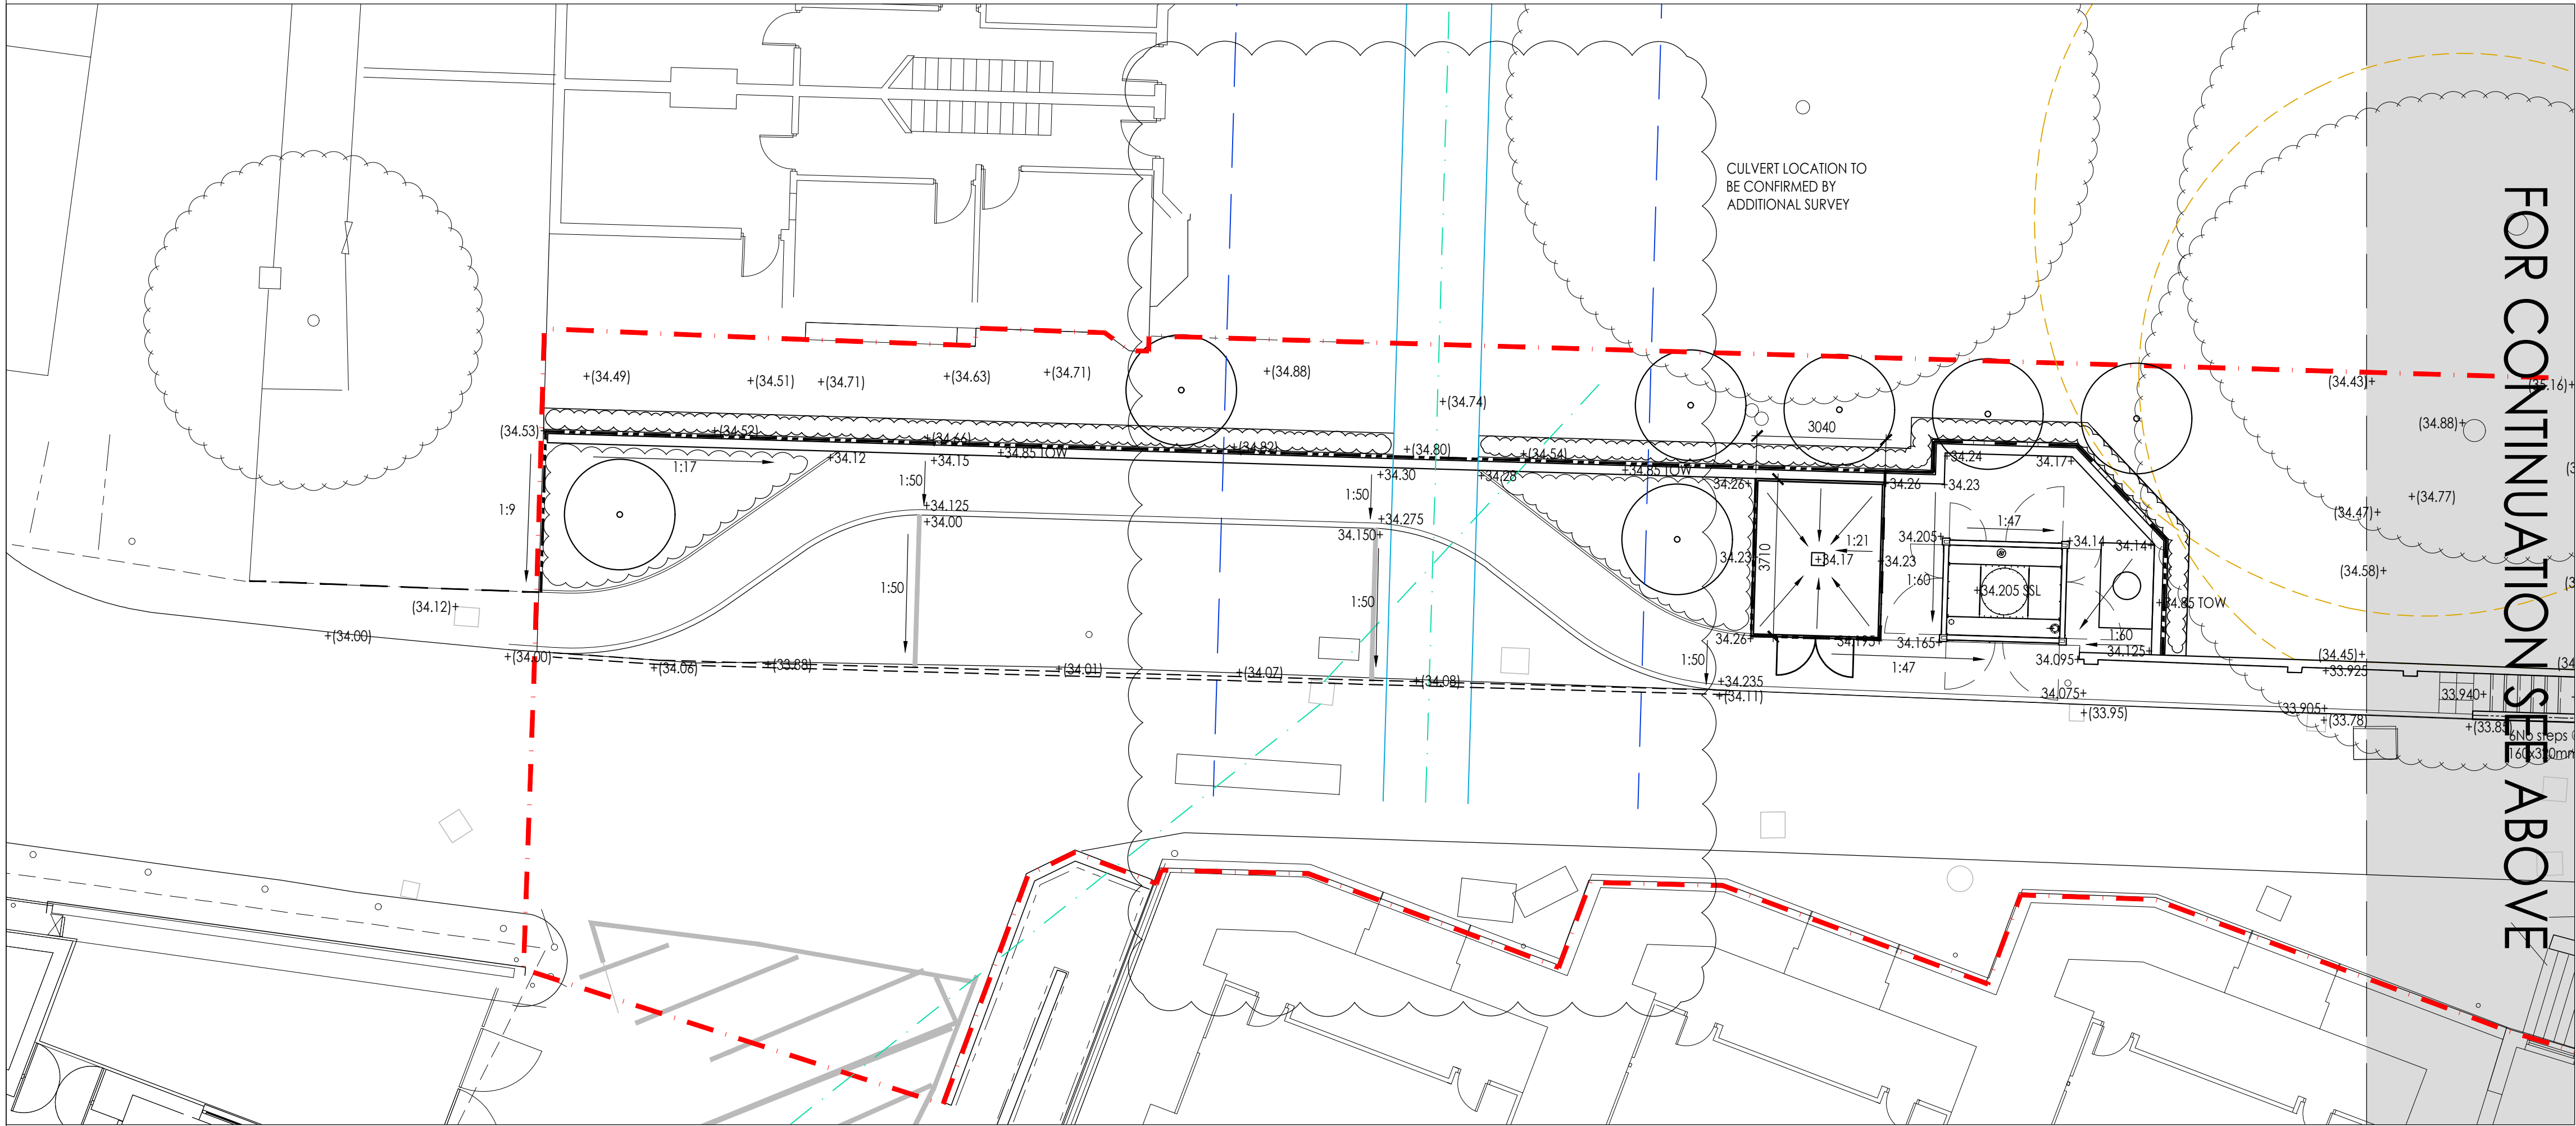


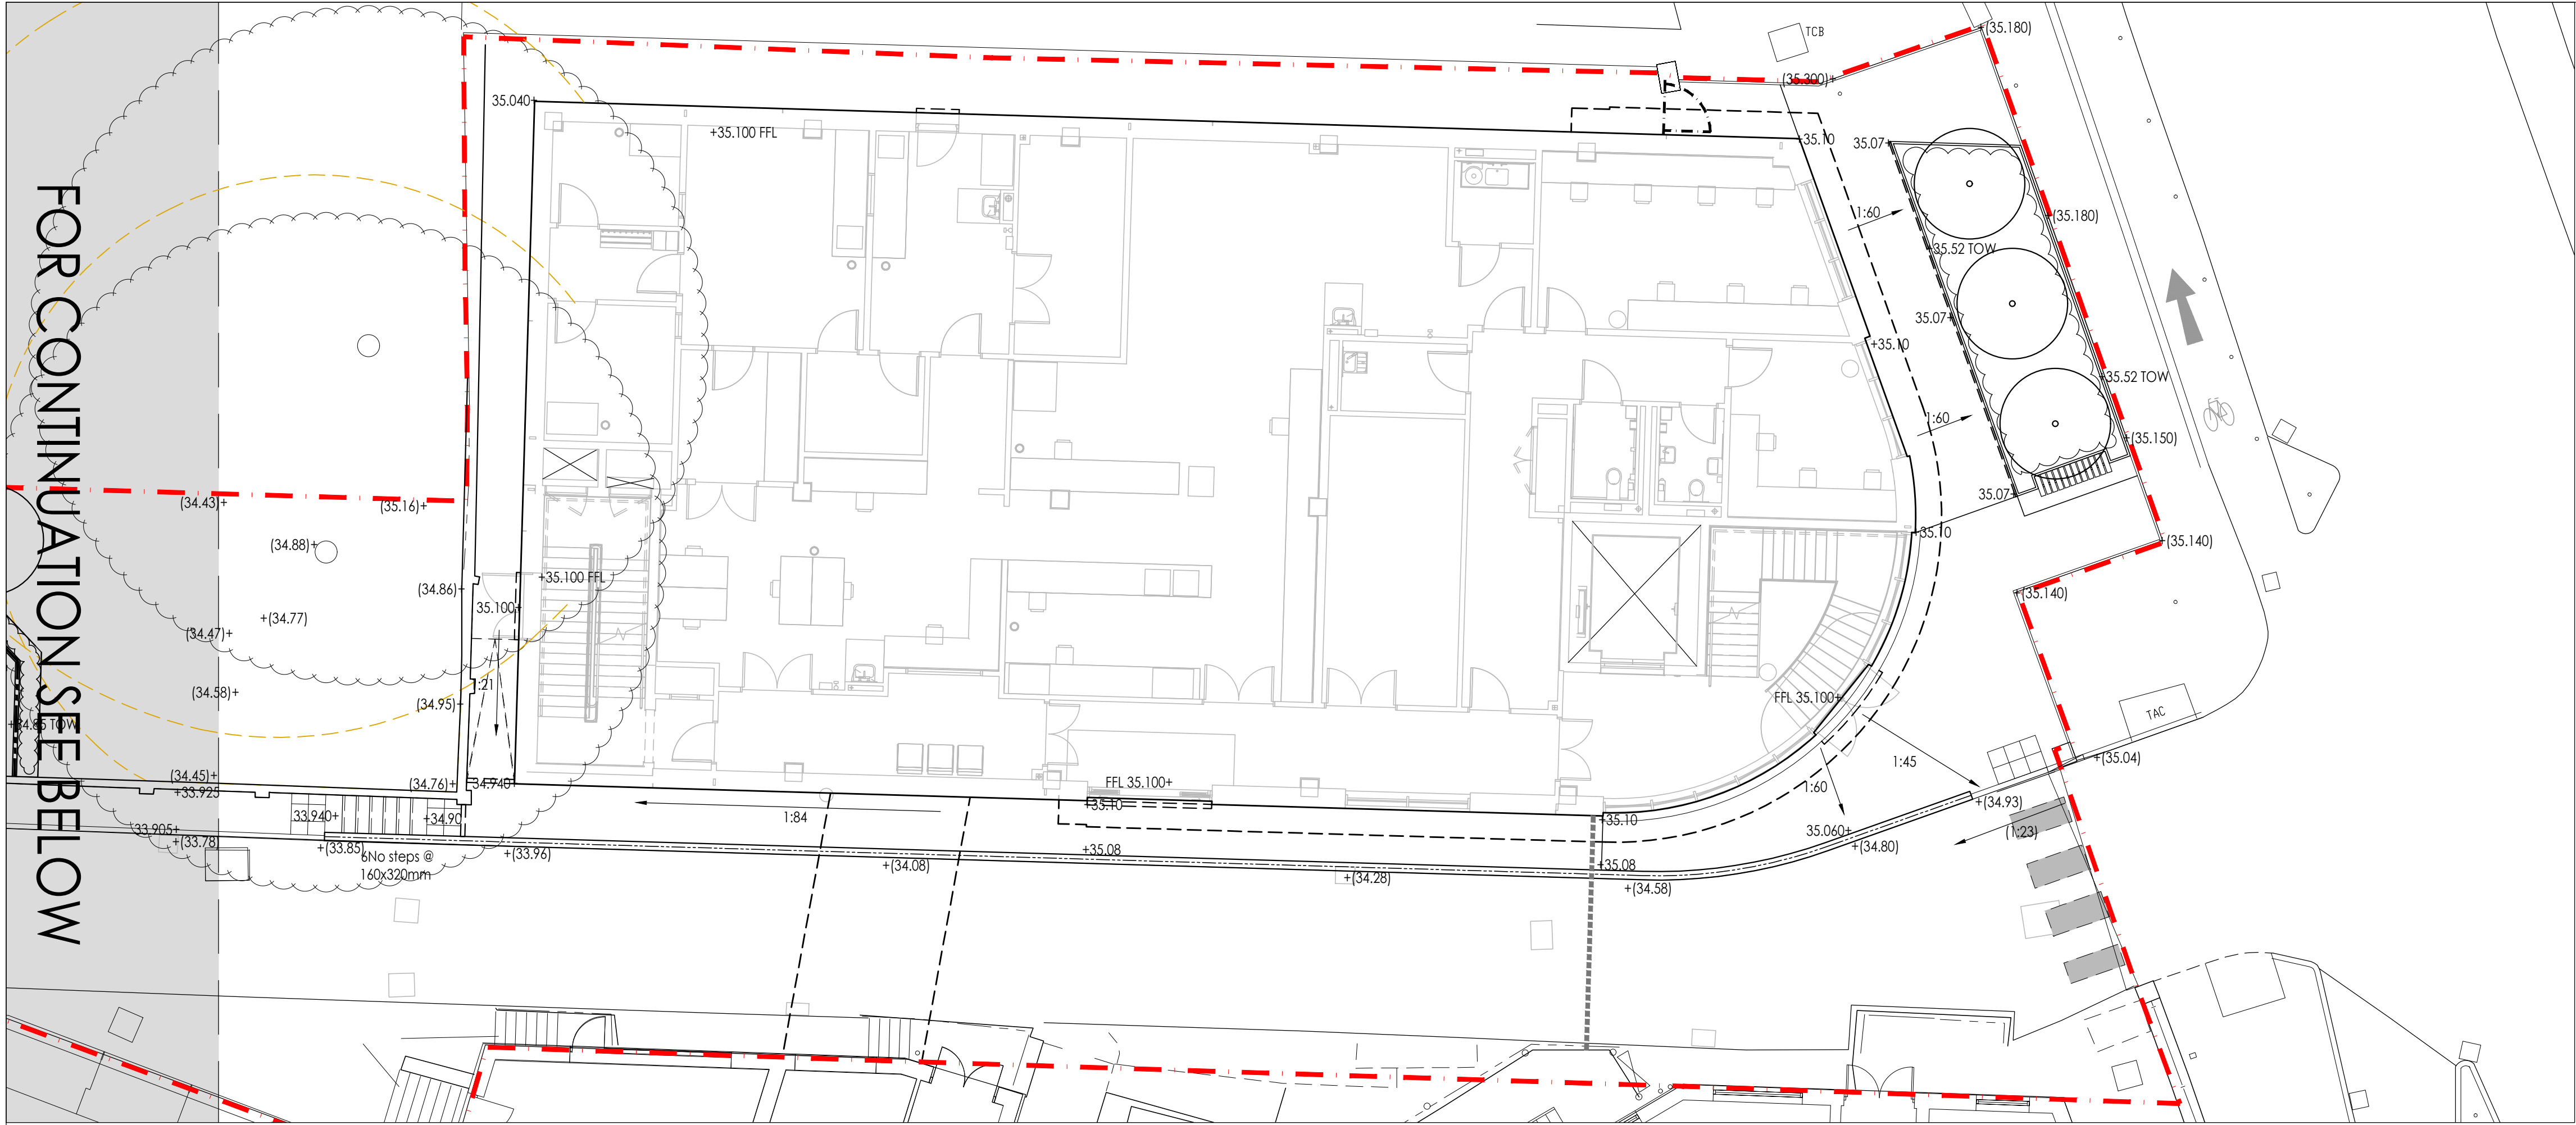

NOTES:

DO NOT SCALE. Use figured dimensions only. The contractor is requested to check all dimensions before the work is put in hand. Copyright of this drawing belongs solely to Iteriad Ltd ©. This drawing must only be used for the purpose for which it is supplied and its contents must not be reproduced for any purpose without written permission. Areas indicated, or areas calculated from this drawing should be used for valuation purposes or as the basis for development contracts. Iteriad Ltd is a limited liability company registered in England and Wales. Number 7966573

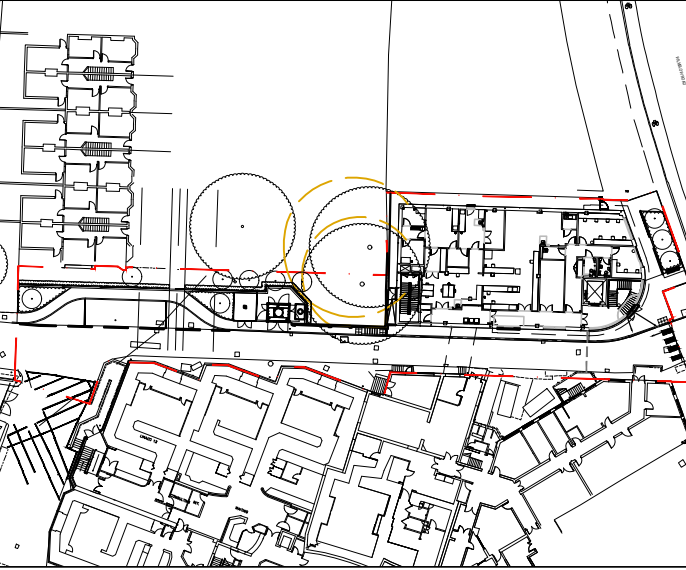

KEY PLAN

P03	ADDITIONAL LEVELS ADDED	IF	MS	05.02.26
P02	PROPOSED TREE NUMBER CORRECTED	IF	MS	16.01.26
P01	FIRST ISSUE	IF	MS	09.12.25
REV	DETAILS	DRAWN BY	CHECKED BY	CHECKED DATE

DRAWING RECORD

STATUS

S3 - For Review, Comment and Approval

CLIENT

MASTERPLANNERS/LANDSCAPE ARCHITECTS

(iteriad)

Studio
2 Craigwood Cottages,
Eggleston,
Windermere,
Cumbria
LA23 1LG
T: (+44) 15394 43018
E: studio@iteriad.com
W: www.iteriad.com

PROJECT TITLE

Christie Pathology Works

DRAWING TITLE

Landscape Proposed Levels

SCALE

1:100@A1

DRAWN BY

IF

DATE

DEC '25

JOB/DRAWING NUMBER

NPD-Z1-ITR-G710-PL-XX-0601

REVISION

P03