



For full definitions refer to BSRIA BGS02014 Table 1

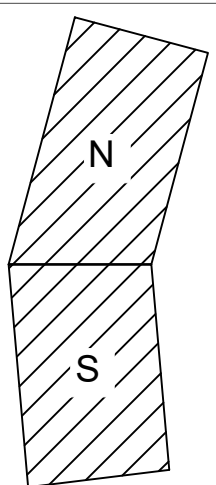

KEY PLAN

AC	SPX.331 AREA CONTROLLER WITH F-BUS INTERFACE
LCM	SPH.27 HARD-WIRED LIGHTING CONTROL MODULE
Model Type	REFERENCE TO LCM LOCATED ON THIS FLOOR
Model Type	REFERENCE TO LCM LOCATED ON ANOTHER FLOOR
C1	SPU.6-C1 COMPACT DUAL-BUS UNIVERSAL SENSOR ROUND SURFACE MOUNT
C6	SPU.6-C6 COMPACT DUAL-BUS UNIVERSAL SENSOR RECESSED MOUNTING TYPE
AD	SPF.4D-4 DUAL-BUS SWITCH INTERFACE
HW	HARD-WIRED HUB PORT NUMBER
###	SIMMTRONIC DEVICE NUMBER
---	DALI BUS 1
---	DALI BUS 2
---	DALI BUS 3
---	DALI BUS 4
---	AREA CONTROLLER SPLIT

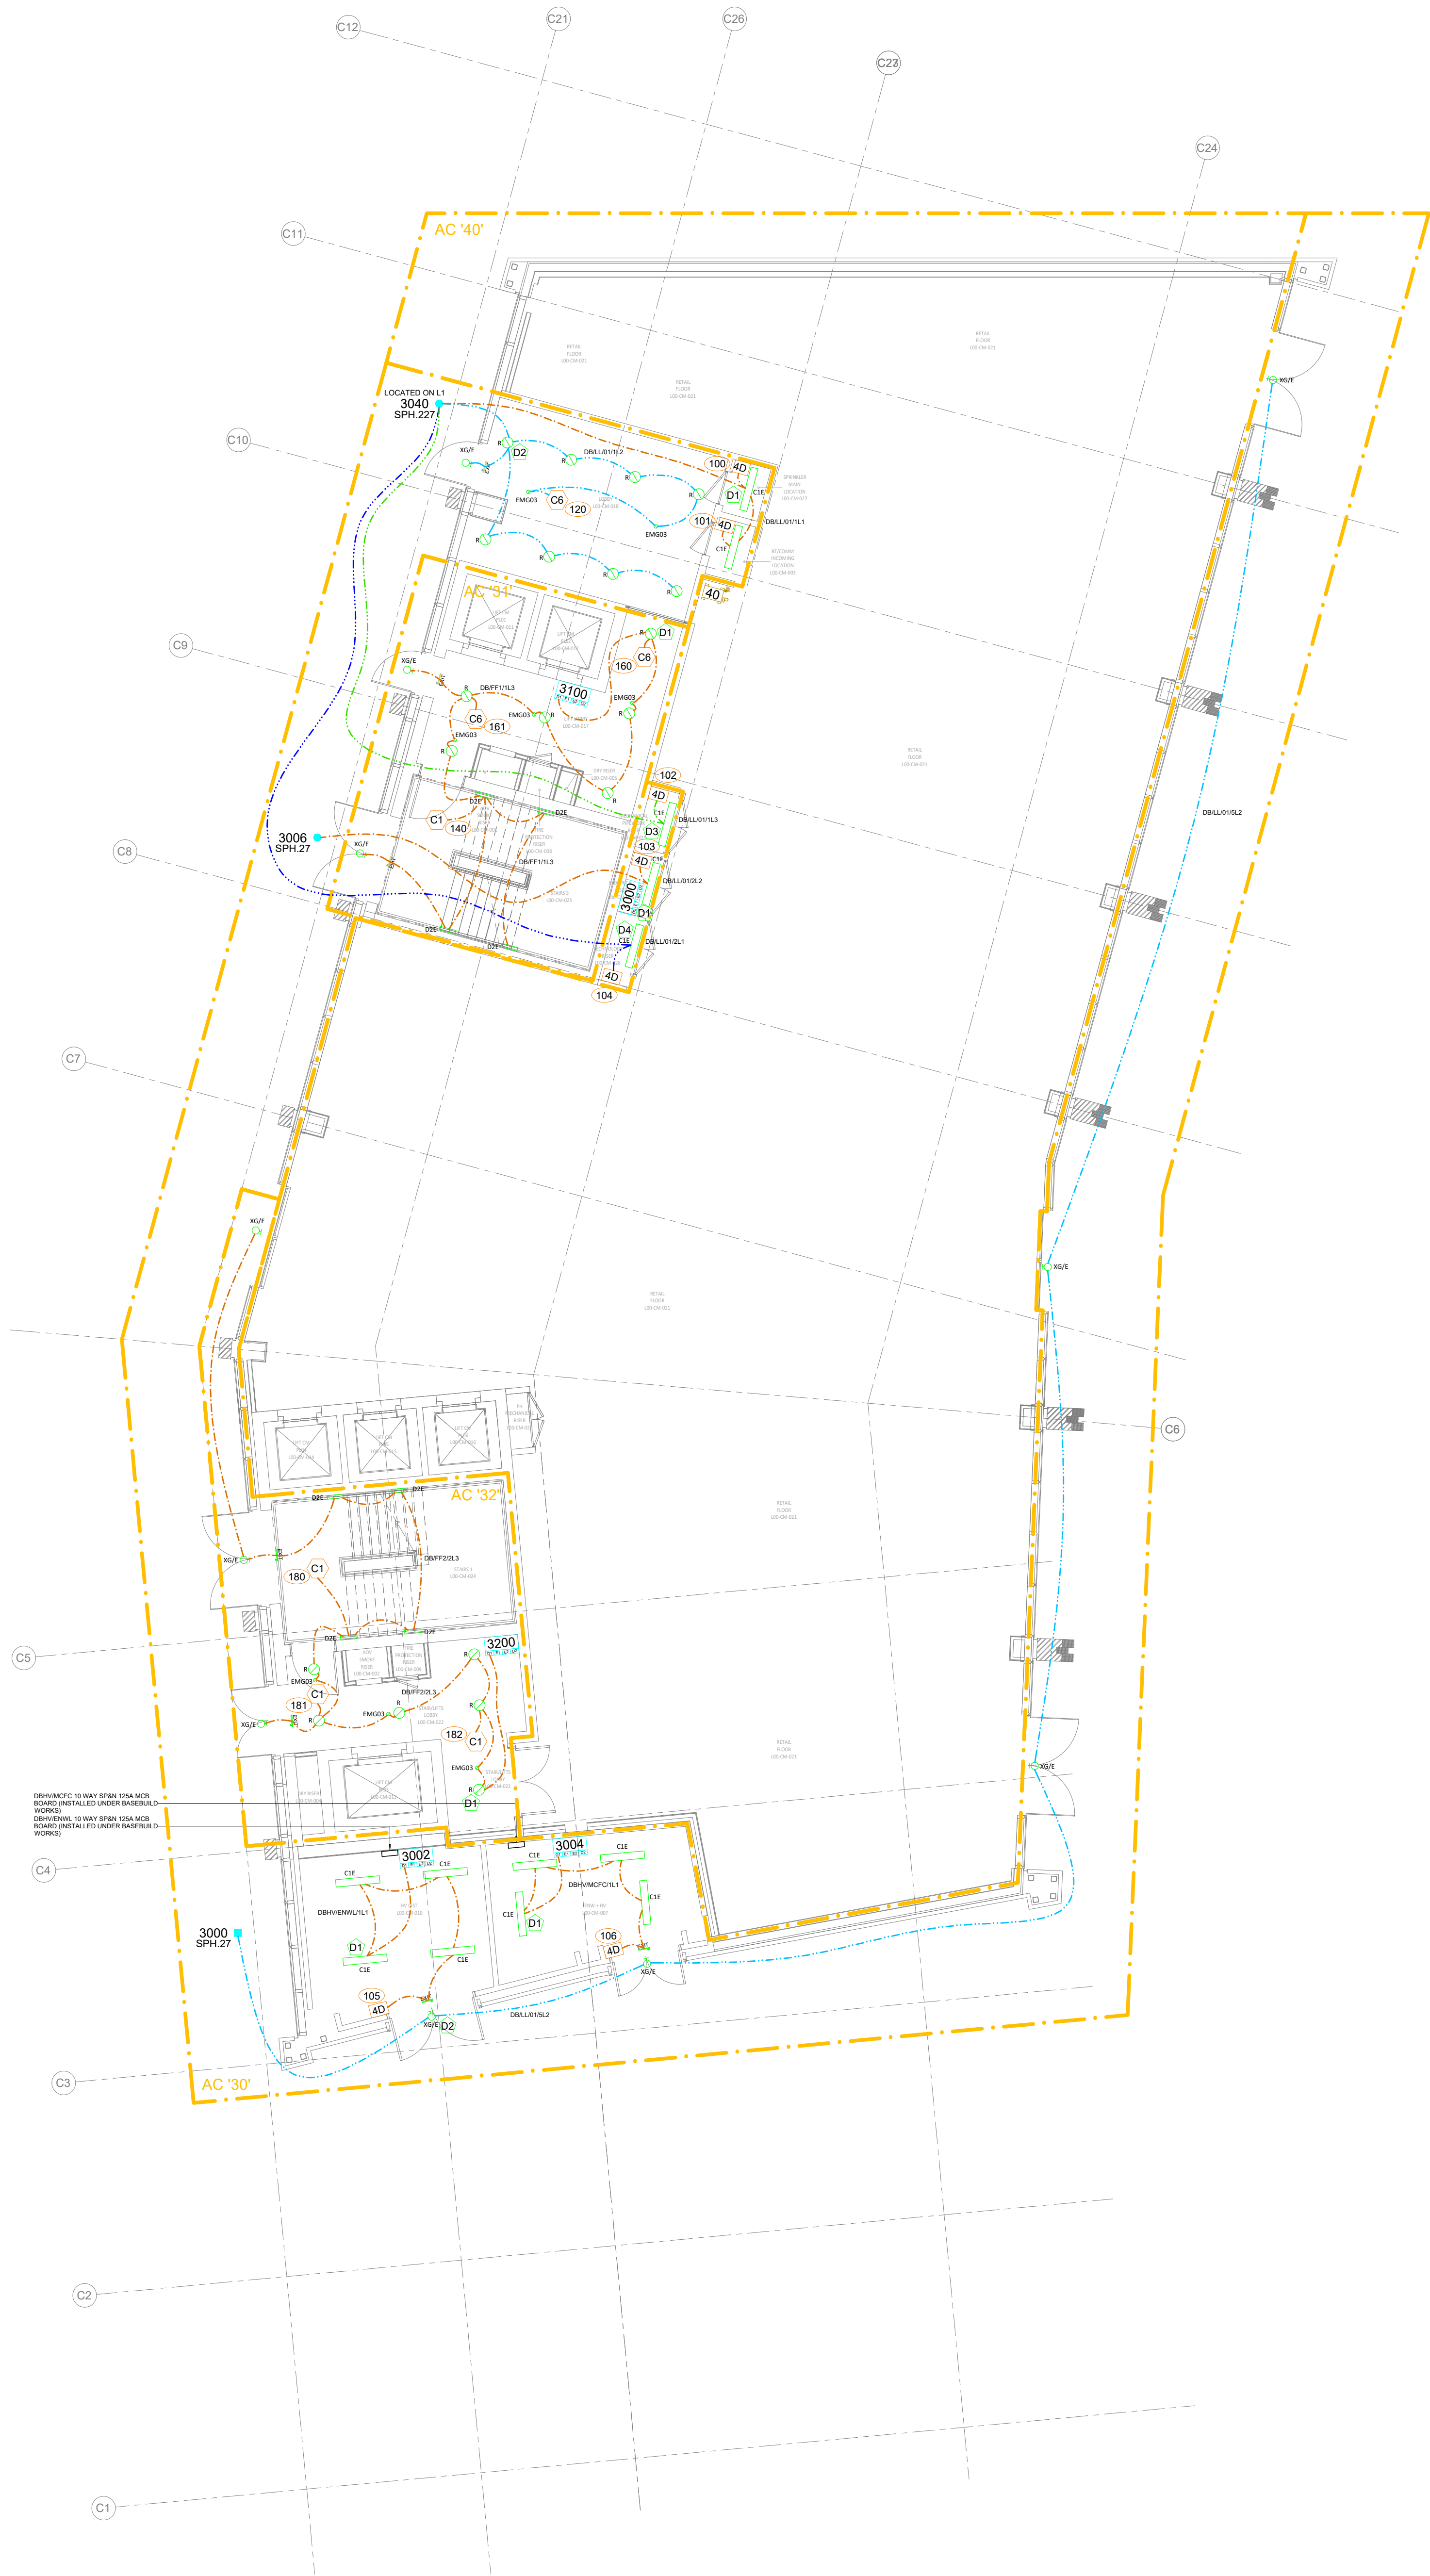

P01	03.02.26	STAGE 4i - FOR COMMENT
Rev	Date	Description
1	100	Original Size

Status
S3 - FOR REVIEW & COMMENT



Project
COMMERCIAL BUILDING

Title
GROUND FLOOR
LIGHTING CONTROL LAYOUT

Drawing No.	Revision
NSE-SEE-CM-00-DR-E-630431	P01